
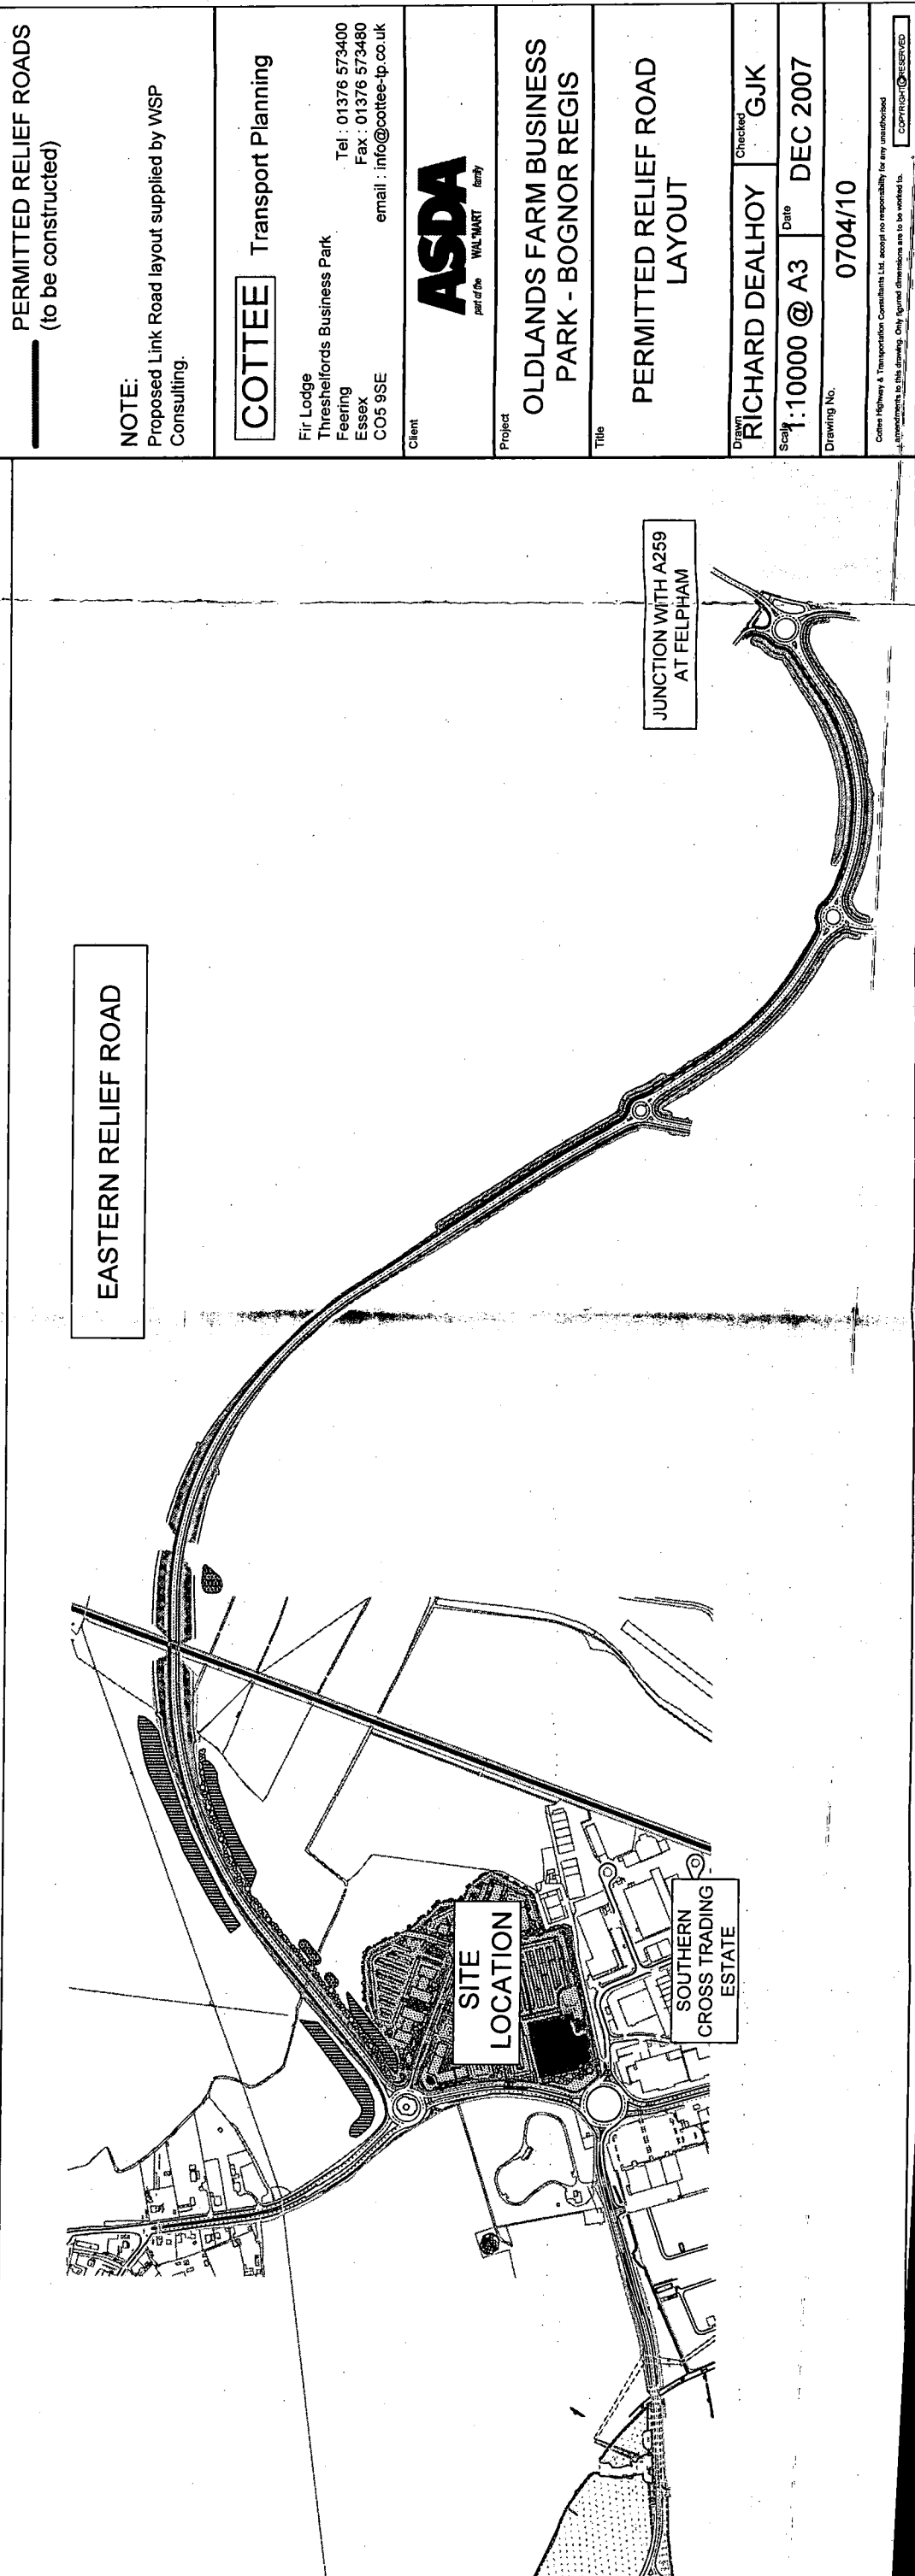


APPENDIX H

RELIEF ROAD

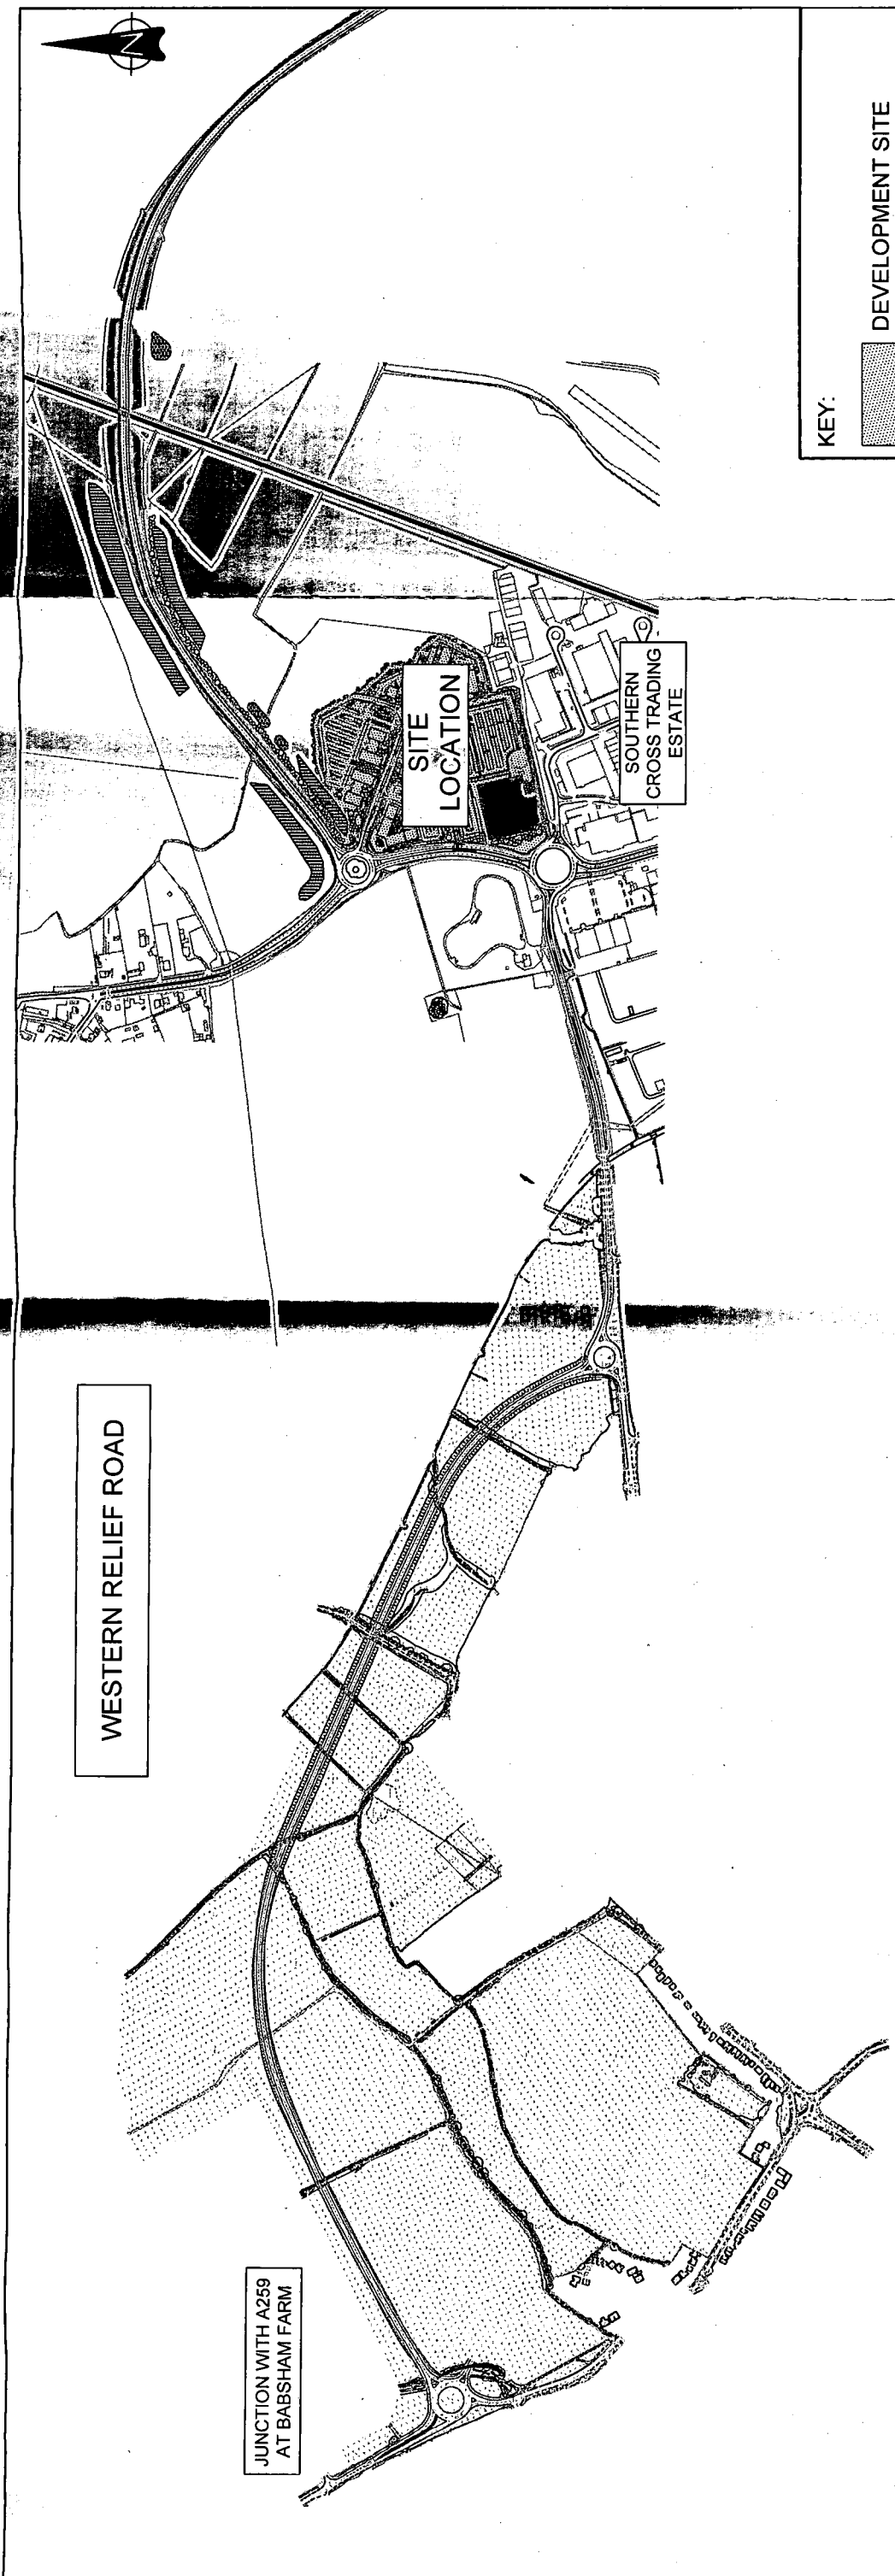

KEY:

- DEVELOPMENT SITE
- PERMITTED RELIEF ROADS (to be constructed)

NOTE:
Proposed Link Road layout supplied by WSP Consulting.

COTTEE Transport Planning

Fir Lodge
Threshelfords Business Park
Feering
Essex
CO5 9SE
Tel : 01376 573400
Fax : 01376 573480
email : info@cotee-ip.co.uk

ASDA
part of the WALMART family

Client

Project
OLDLANDS FARM BUSINESS PARK - BOGNOR REGIS

Title
PERMITTED RELIEF ROAD LAYOUT

Drawn
RICHARD DEALHOY GJK

Scale
1:10000 @ A3

Date
DEC 2007

Drawing No.
0704/10

Cotee Highway & Transportation Consultants Ltd. accept no responsibility for any unauthorised amendments to this drawing. Only signed drawings are to be worked to.

COMMON-RESERVED