


APPENDIX R

PEDESTRIAN IMPROVEMENTS

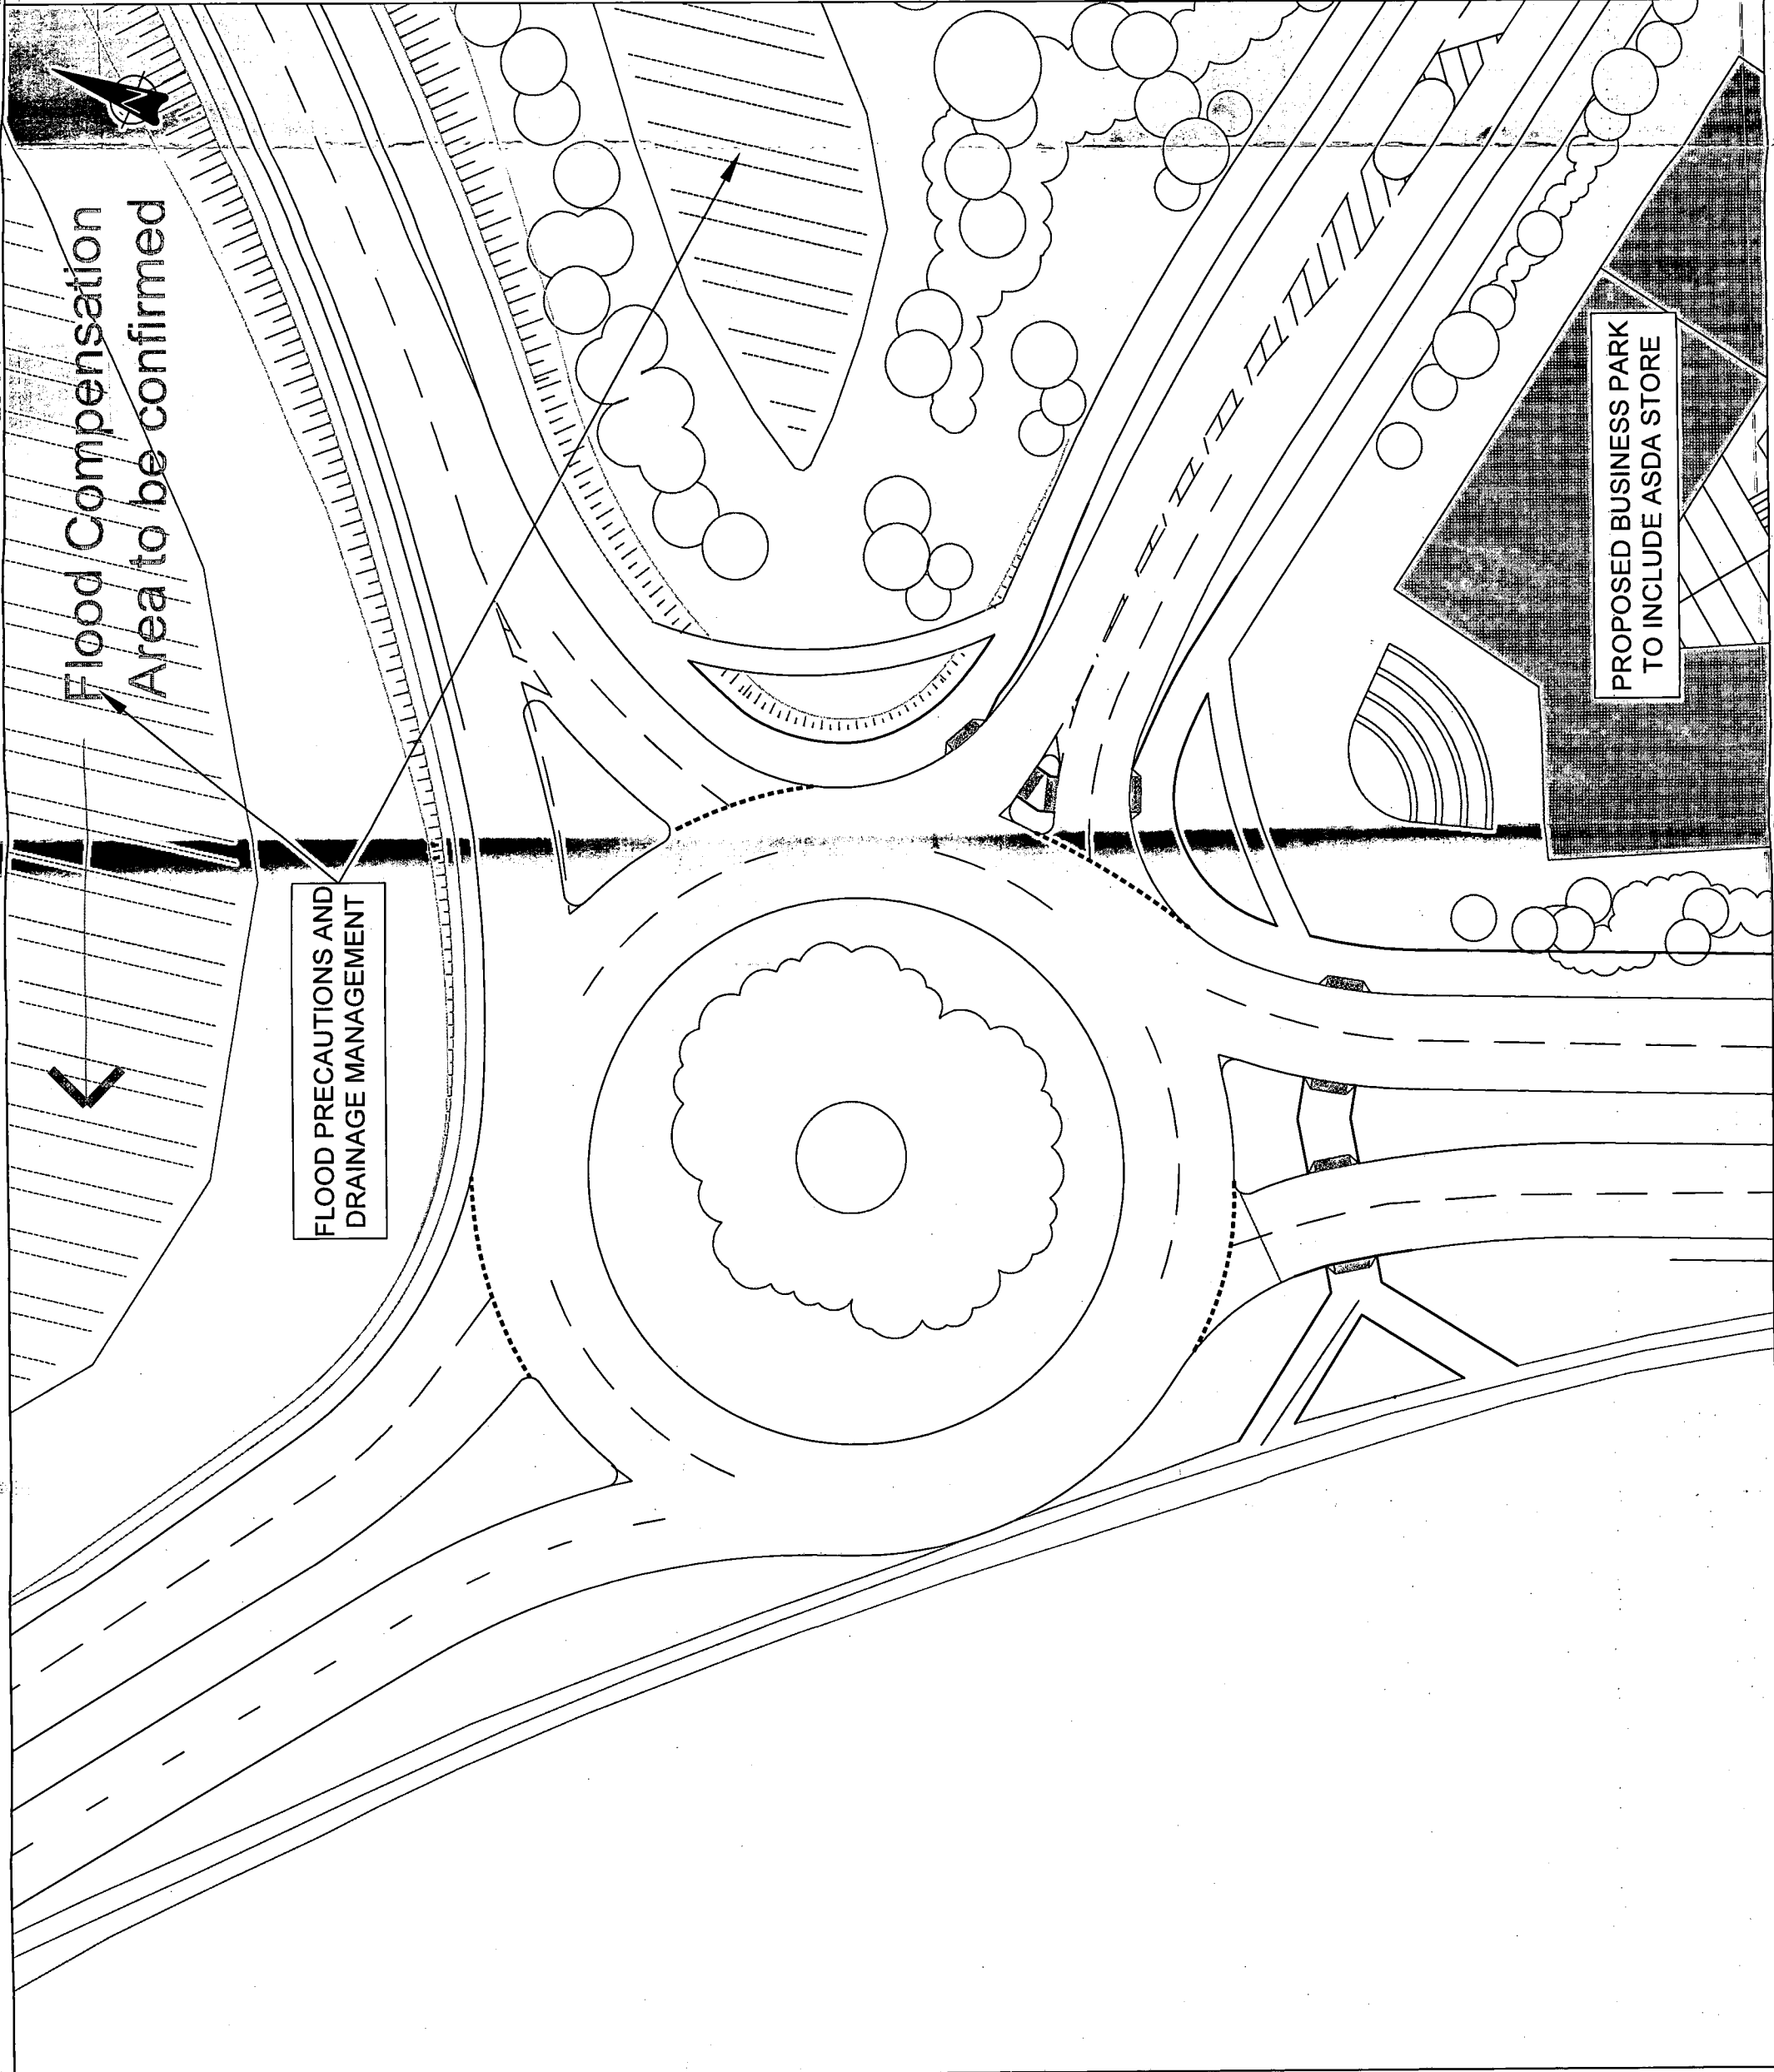

KEY:

- PROPOSED STORE LOCATION
- AMENDMENTS TO PROPOSED LAYOUT
- BUS LANE
- OVERRUNNABLE SURFACE
- TACTILE PAVING WITH DROPPED KERB

NOTE:
Proposed Link Road layout supplied by WSP Consulting.

COTTEE Transport Planning

Fir Lodge
Threshelfords Business Park
Feering
Essex
CO5 9SE
Tel : 01376 573400
Fax : 01376 573480
email : info@cotee-tp.co.uk

Client
ASDA
part of the WALMART family


Project
OLDLANDS BUSINESS PARK
BOGNOR REGIS

THE PROPOSED SHRIPNEY ROAD /
BY-PASS / SITE ACCESS
ROUNDABOUT

Drawn
RICHARD DEALHOY
Scale 1:500 @ A3
Date DEC 2007

Checked
GJK
Drawing No. 0704/14B

Copyright Reserved

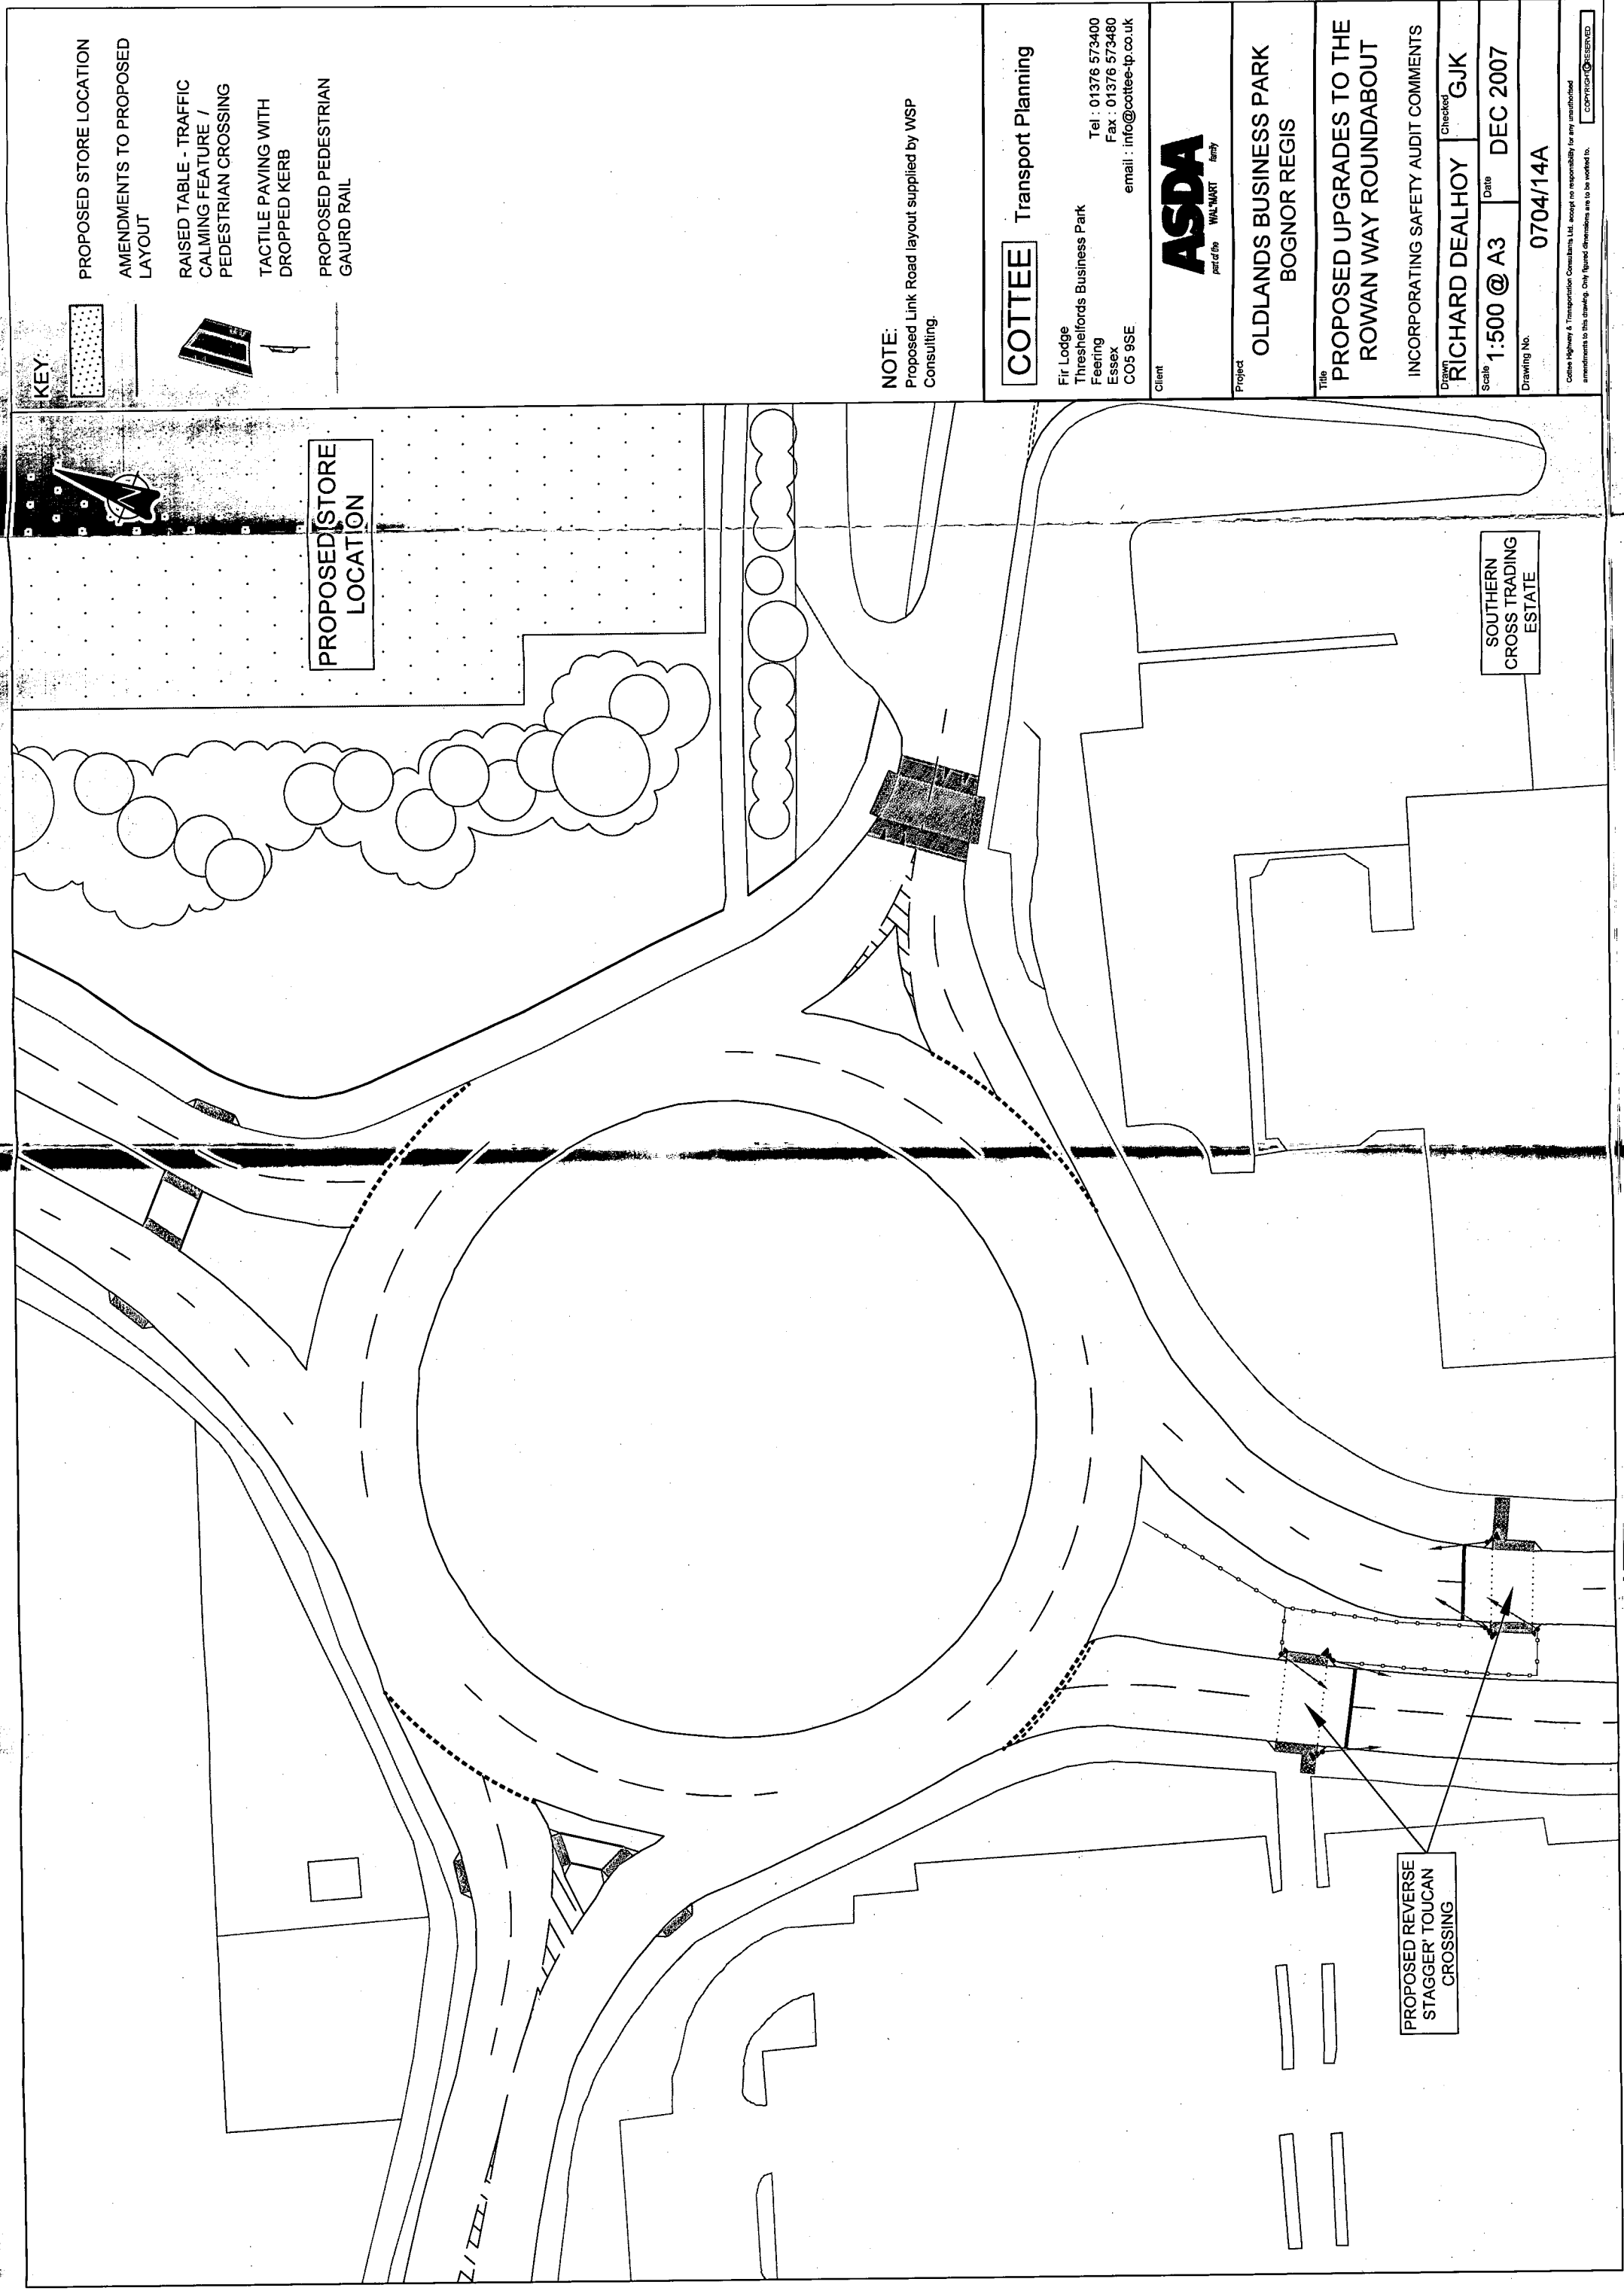

KEY:



PROPOSED STORE LOCATION




AMENDMENTS TO PROPOSED LAYOUT



RAISED TABLE - TRAFFIC CALMING FEATURE / PEDESTRIAN CROSSING



TACTILE PAVING WITH DROPPED KERB

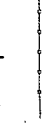

PROPOSED PEDESTRIAN GUARD RAIL

NOTE:
Proposed Link Road layout supplied by WSP Consulting.

COTTEE

Transport Planning

Fir Lodge
Threshelfords Business Park
Feering
Essex
CO5 9SE
Tel : 01376 573400
Fax : 01376 573480
email : info@cotee-tp.co.uk



Client
per d/b
WAL MART
any

Project
OLDLANDS BUSINESS PARK
BOGNOR REGIS

Title
PROPOSED UPGRADES TO THE
ROWAN WAY ROUNDABOUT

INCORPORATING SAFETY AUDIT COMMENTS

Drawn
RICHARD DEALHOY

Checked
GJK

Scale
1:500 @ A3

Date
DEC 2007

Drawing No.
0704/14A

COTTEE
Copyright Reserved