


ATION DISTRICT COUNCIL: BE/1/08/

APPENDIX S

PEDESTRIAN AND CYCLE NETWORK

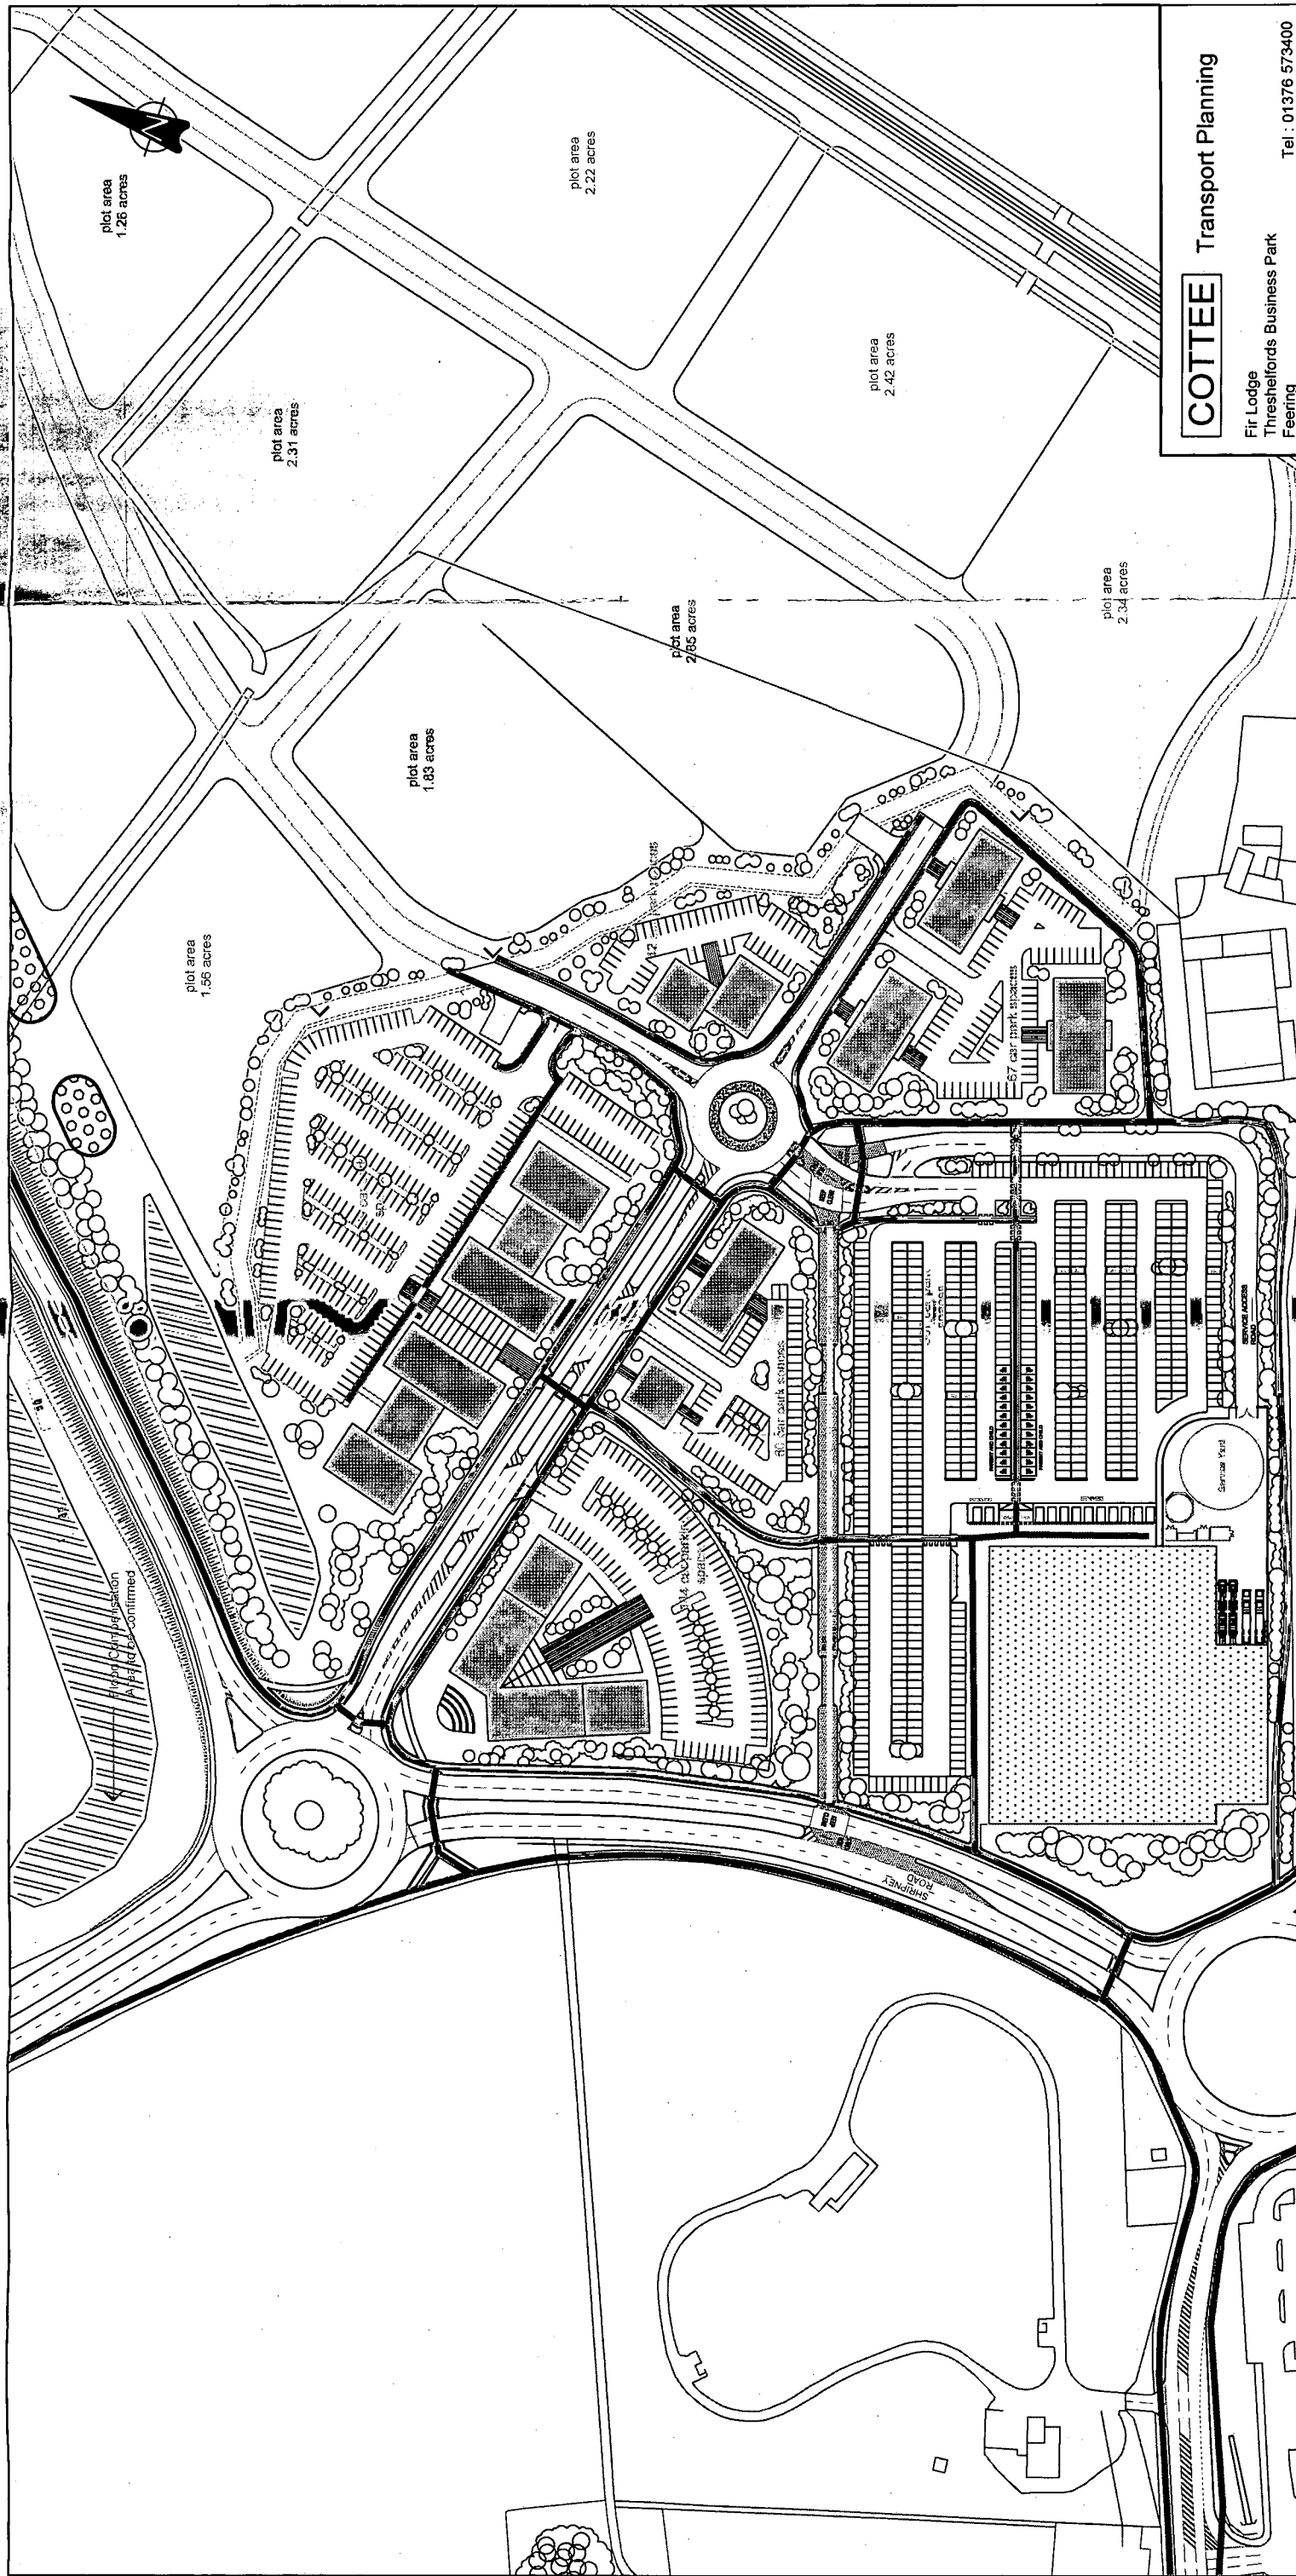

COTTEE Transport Planning	
Fir Lodge Threshelfords Business Park Essex CO5 9SE Tel : 01376 573400 Fax : 01376 573480 email : info@cotee-tp.co.uk	
Client	ASDA part of the WALMART family
Project	OLDLANDS FARM BUSINESS PARK - BOGNOR REGIS
Title	NON-VEHICULAR SITE ACCESS PLAN
Drawn	RICHARD DEALHOY
Checked	GJK
Scale	1:2000 @ A3
Date	DEC 2007
Drawing No.	0704/15
Cotee Highway & Transportation Consultants Ltd. accept no responsibility for any unauthorised amendments to this drawing. Only signed drawings are to be worked to.	

KEY:

- PROPOSED ASDA STORE
- PEDESTRIAN ROUTES (existing and proposed)
- SHARED SURFACE
Existing
Current Council Proposals
- PROPOSED SHARED SURFACE AS PART OF DEVELOPMENT
- PROPOSED ON ROAD CYCLE ROUTE

NOTE:
Proposed Link Road layout supplied by WSP Consulting.