

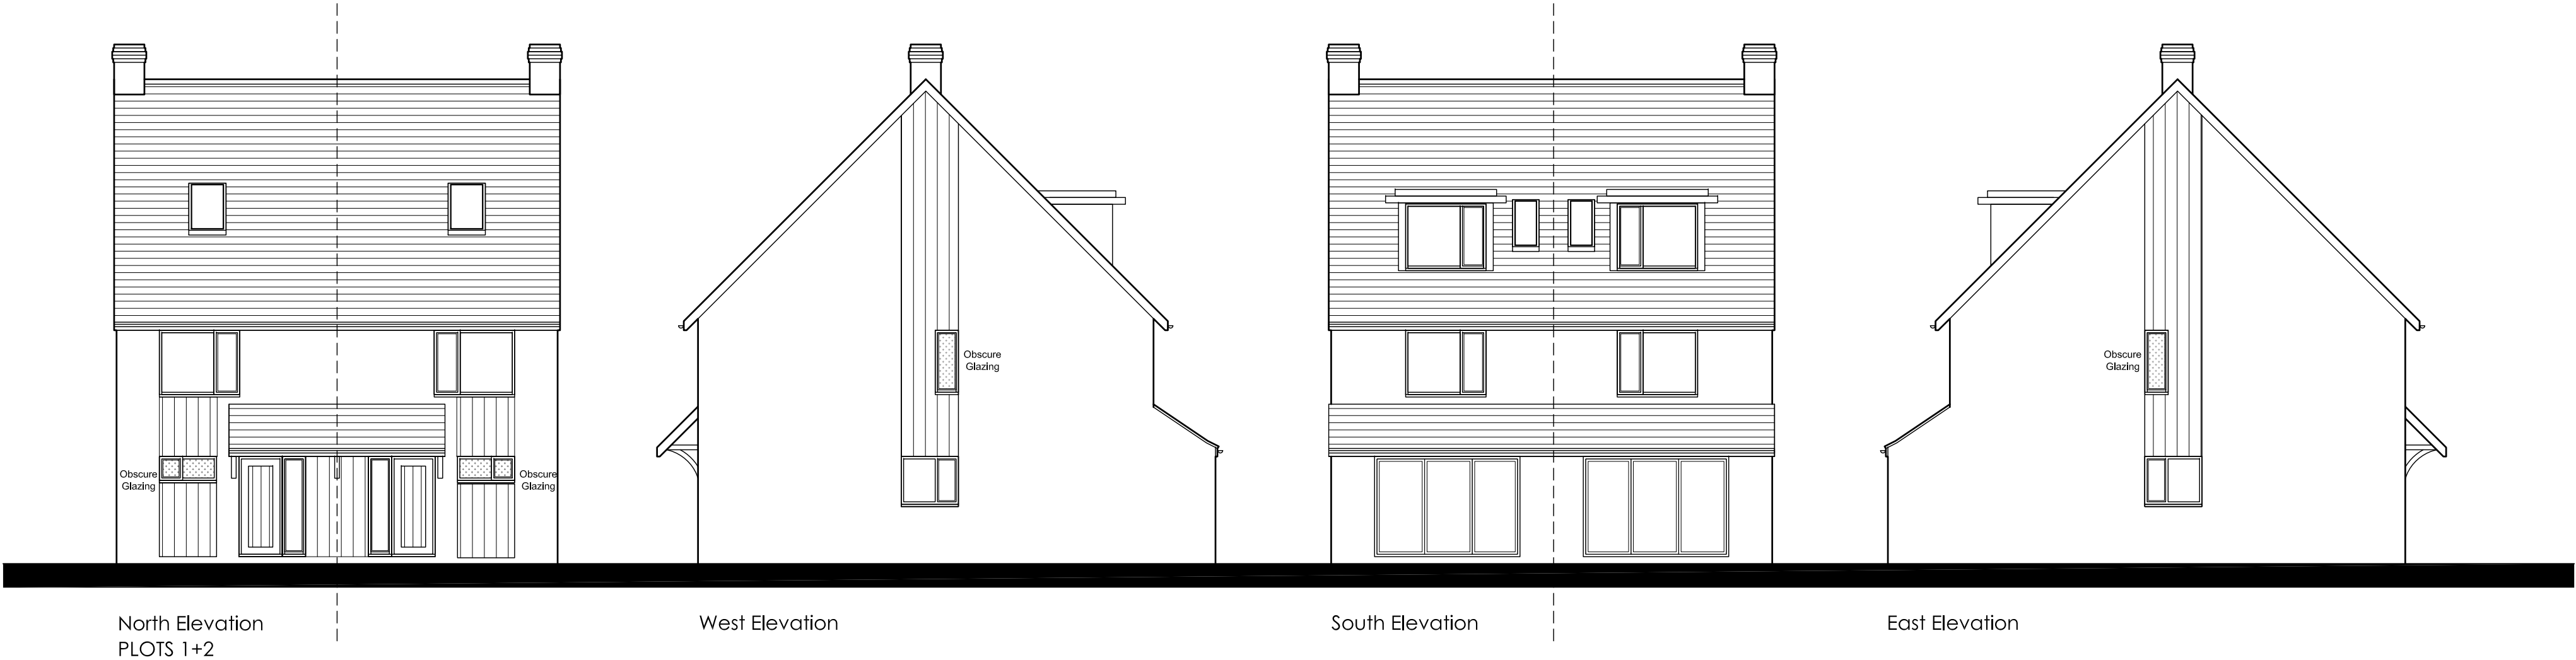


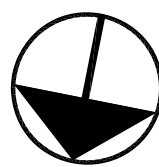

Finishes Schedule

- Roof- Plain grey tile.
Walls- Through-coat render.
Wall Panels- Vertical timber Thermowood stained.
Windows/Doors - Stained timber.
Roof Trims- Stained timber
Rainwater Goods- uPVC black round sections.

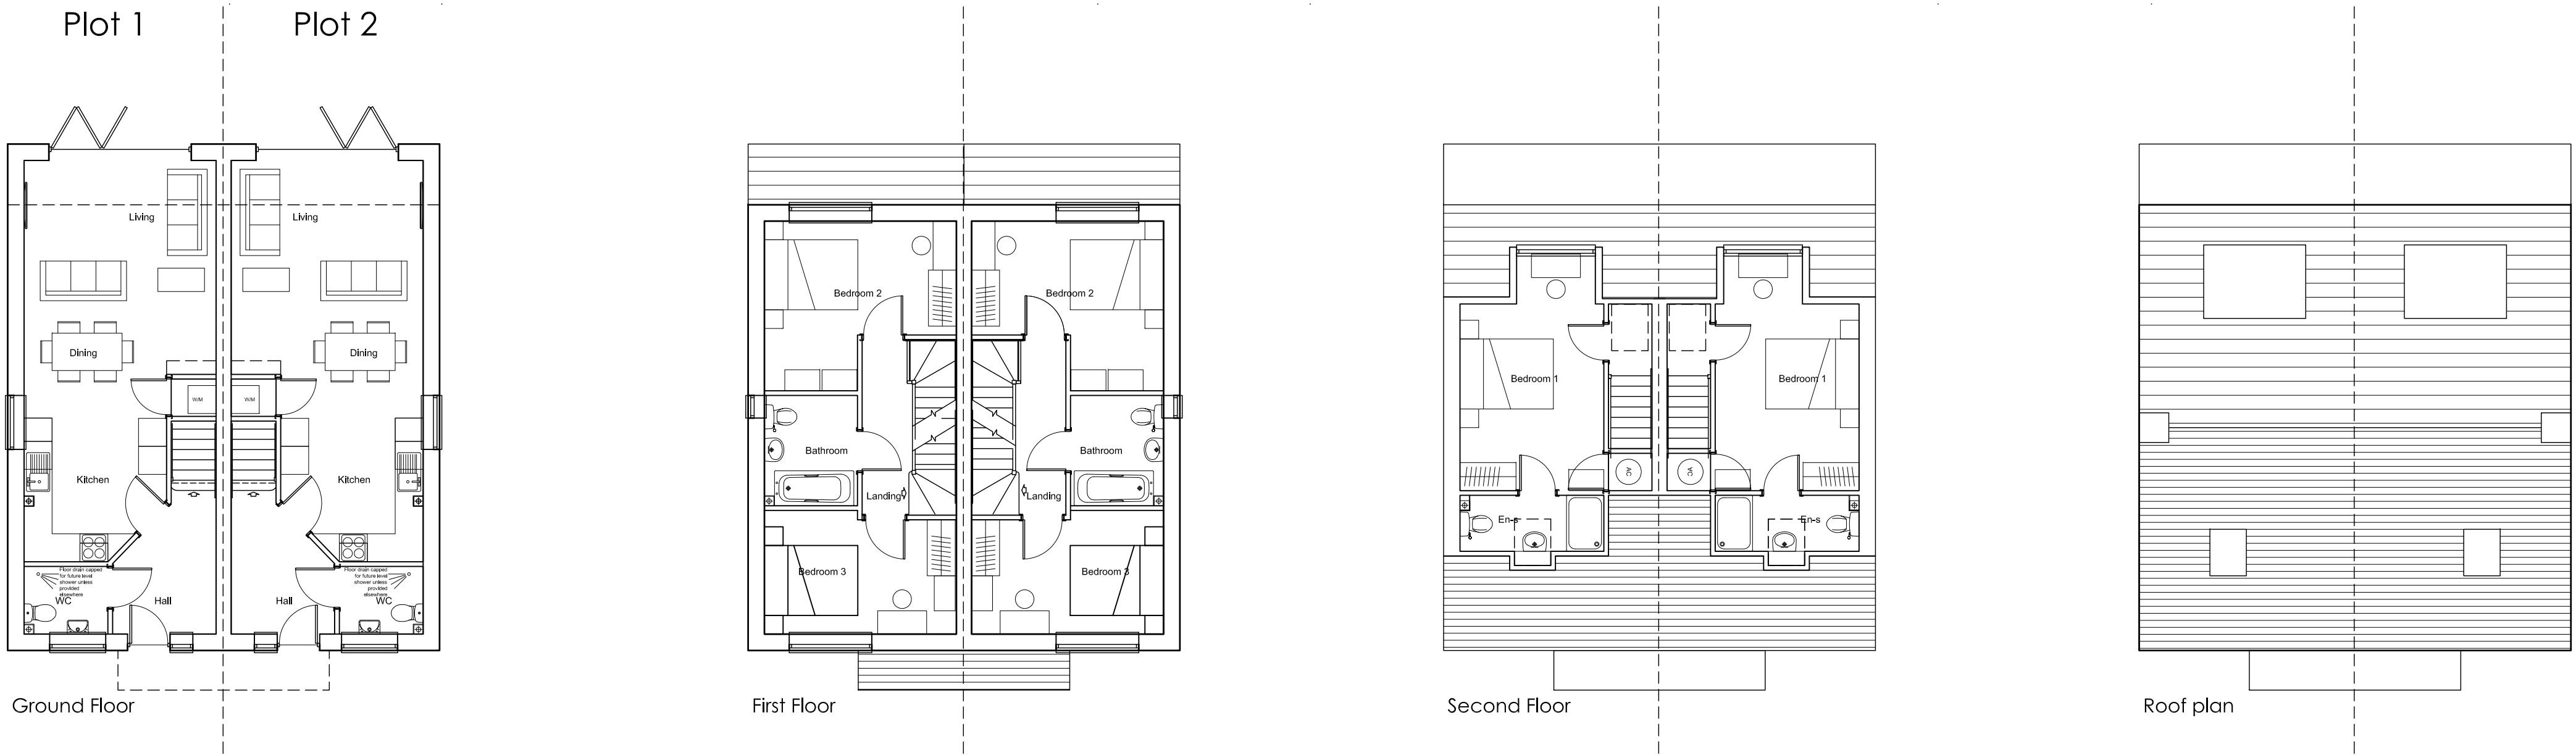

0 1 2 4 6m
1:100