


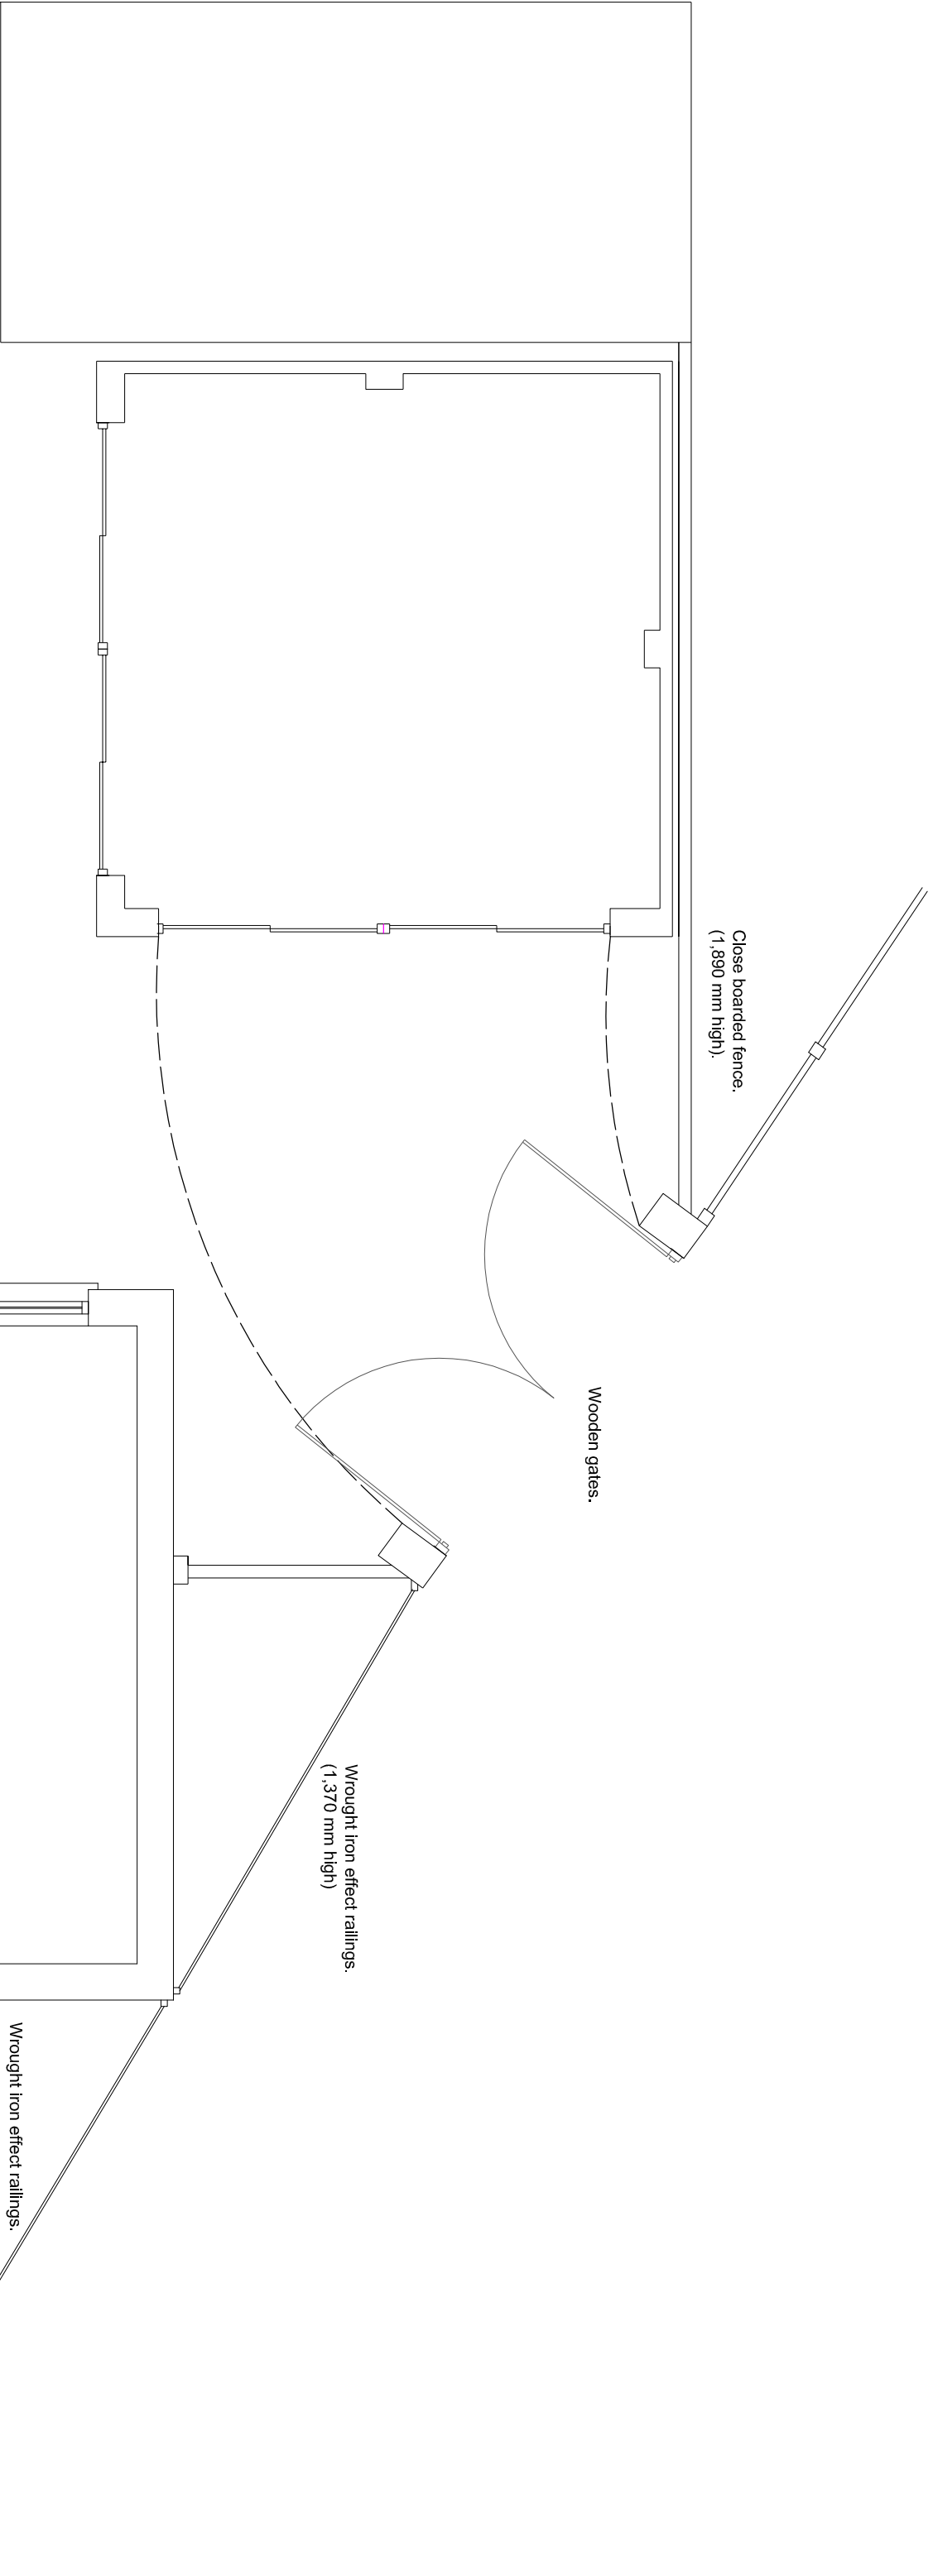

EXISTING GROUND FLOOR PLAN

SUSSEX BUILDING CONSULTANCY LIMITED

8 ADDISON WAY, NORTH BERSTED,
BOGNOR REGIS, WEST SUSSEX.

SCALE - 1/50 REV - A DATE - 14/11/2017



LABC
partner

3 NORTHCOTE ROAD
BOGNOR REGIS
PO21 5LZ
TEL/FAX - (01243) 861379

