




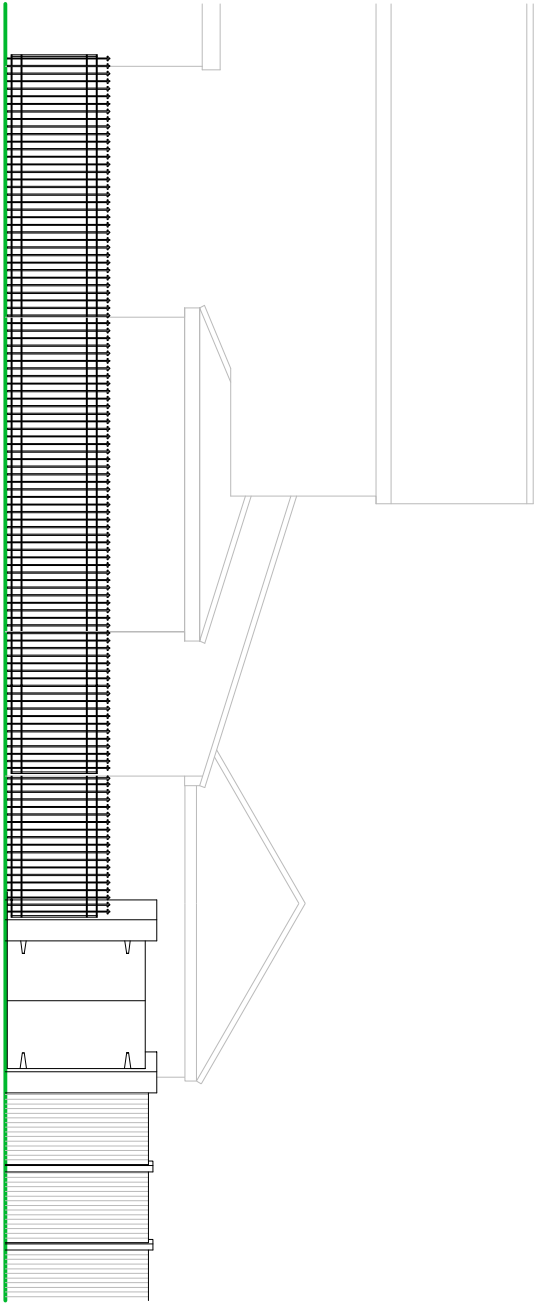

FRONT ELEVATION

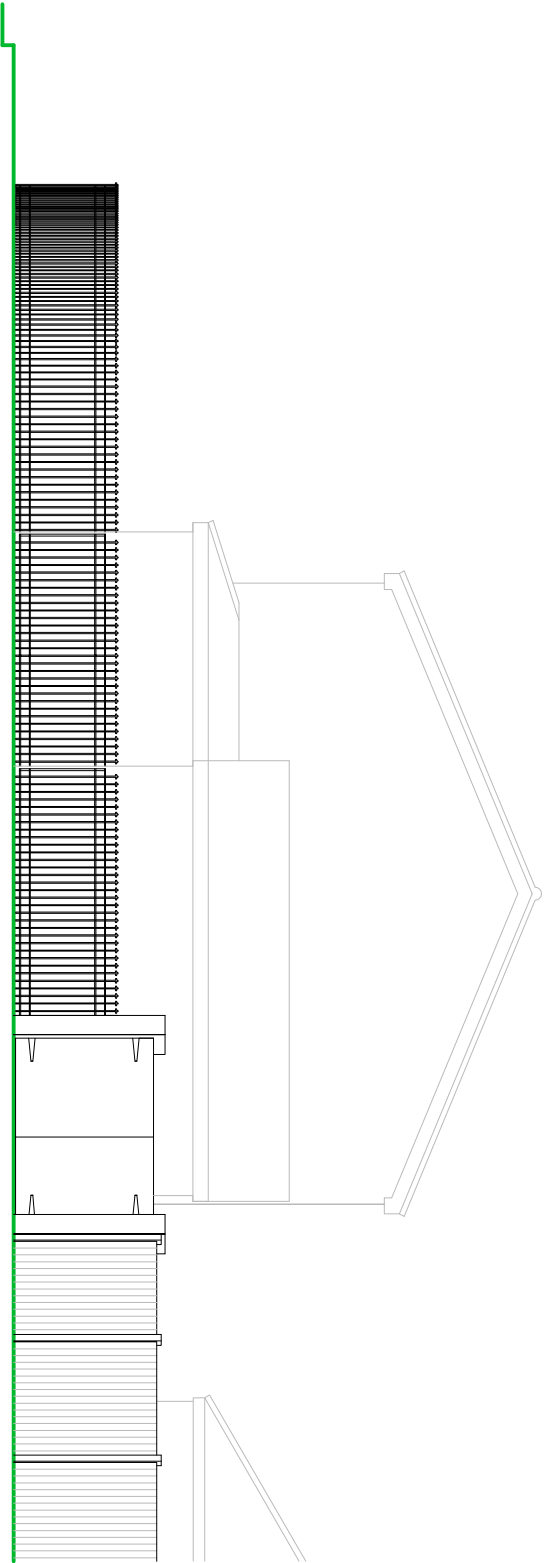

SIDE ELEVATION

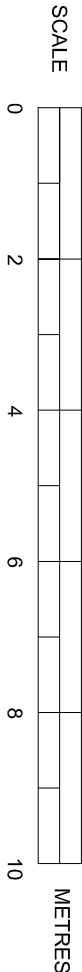

EXISTING ELEVATIONS

SUSSEX BUILDING CONSULTANCY LIMITED	
8 ADDISON WAY, NORTH BERSTED, BOGNOR REGIS, WEST SUSSEX.	
SCALE - 1/100 REV - DATE - 01/11/2017	
 LABC PARTNER 3 NORTHCOOTE ROAD BOGNOR REGIS PO21 1LE TEL - (01243) 861379	