



Boundary.

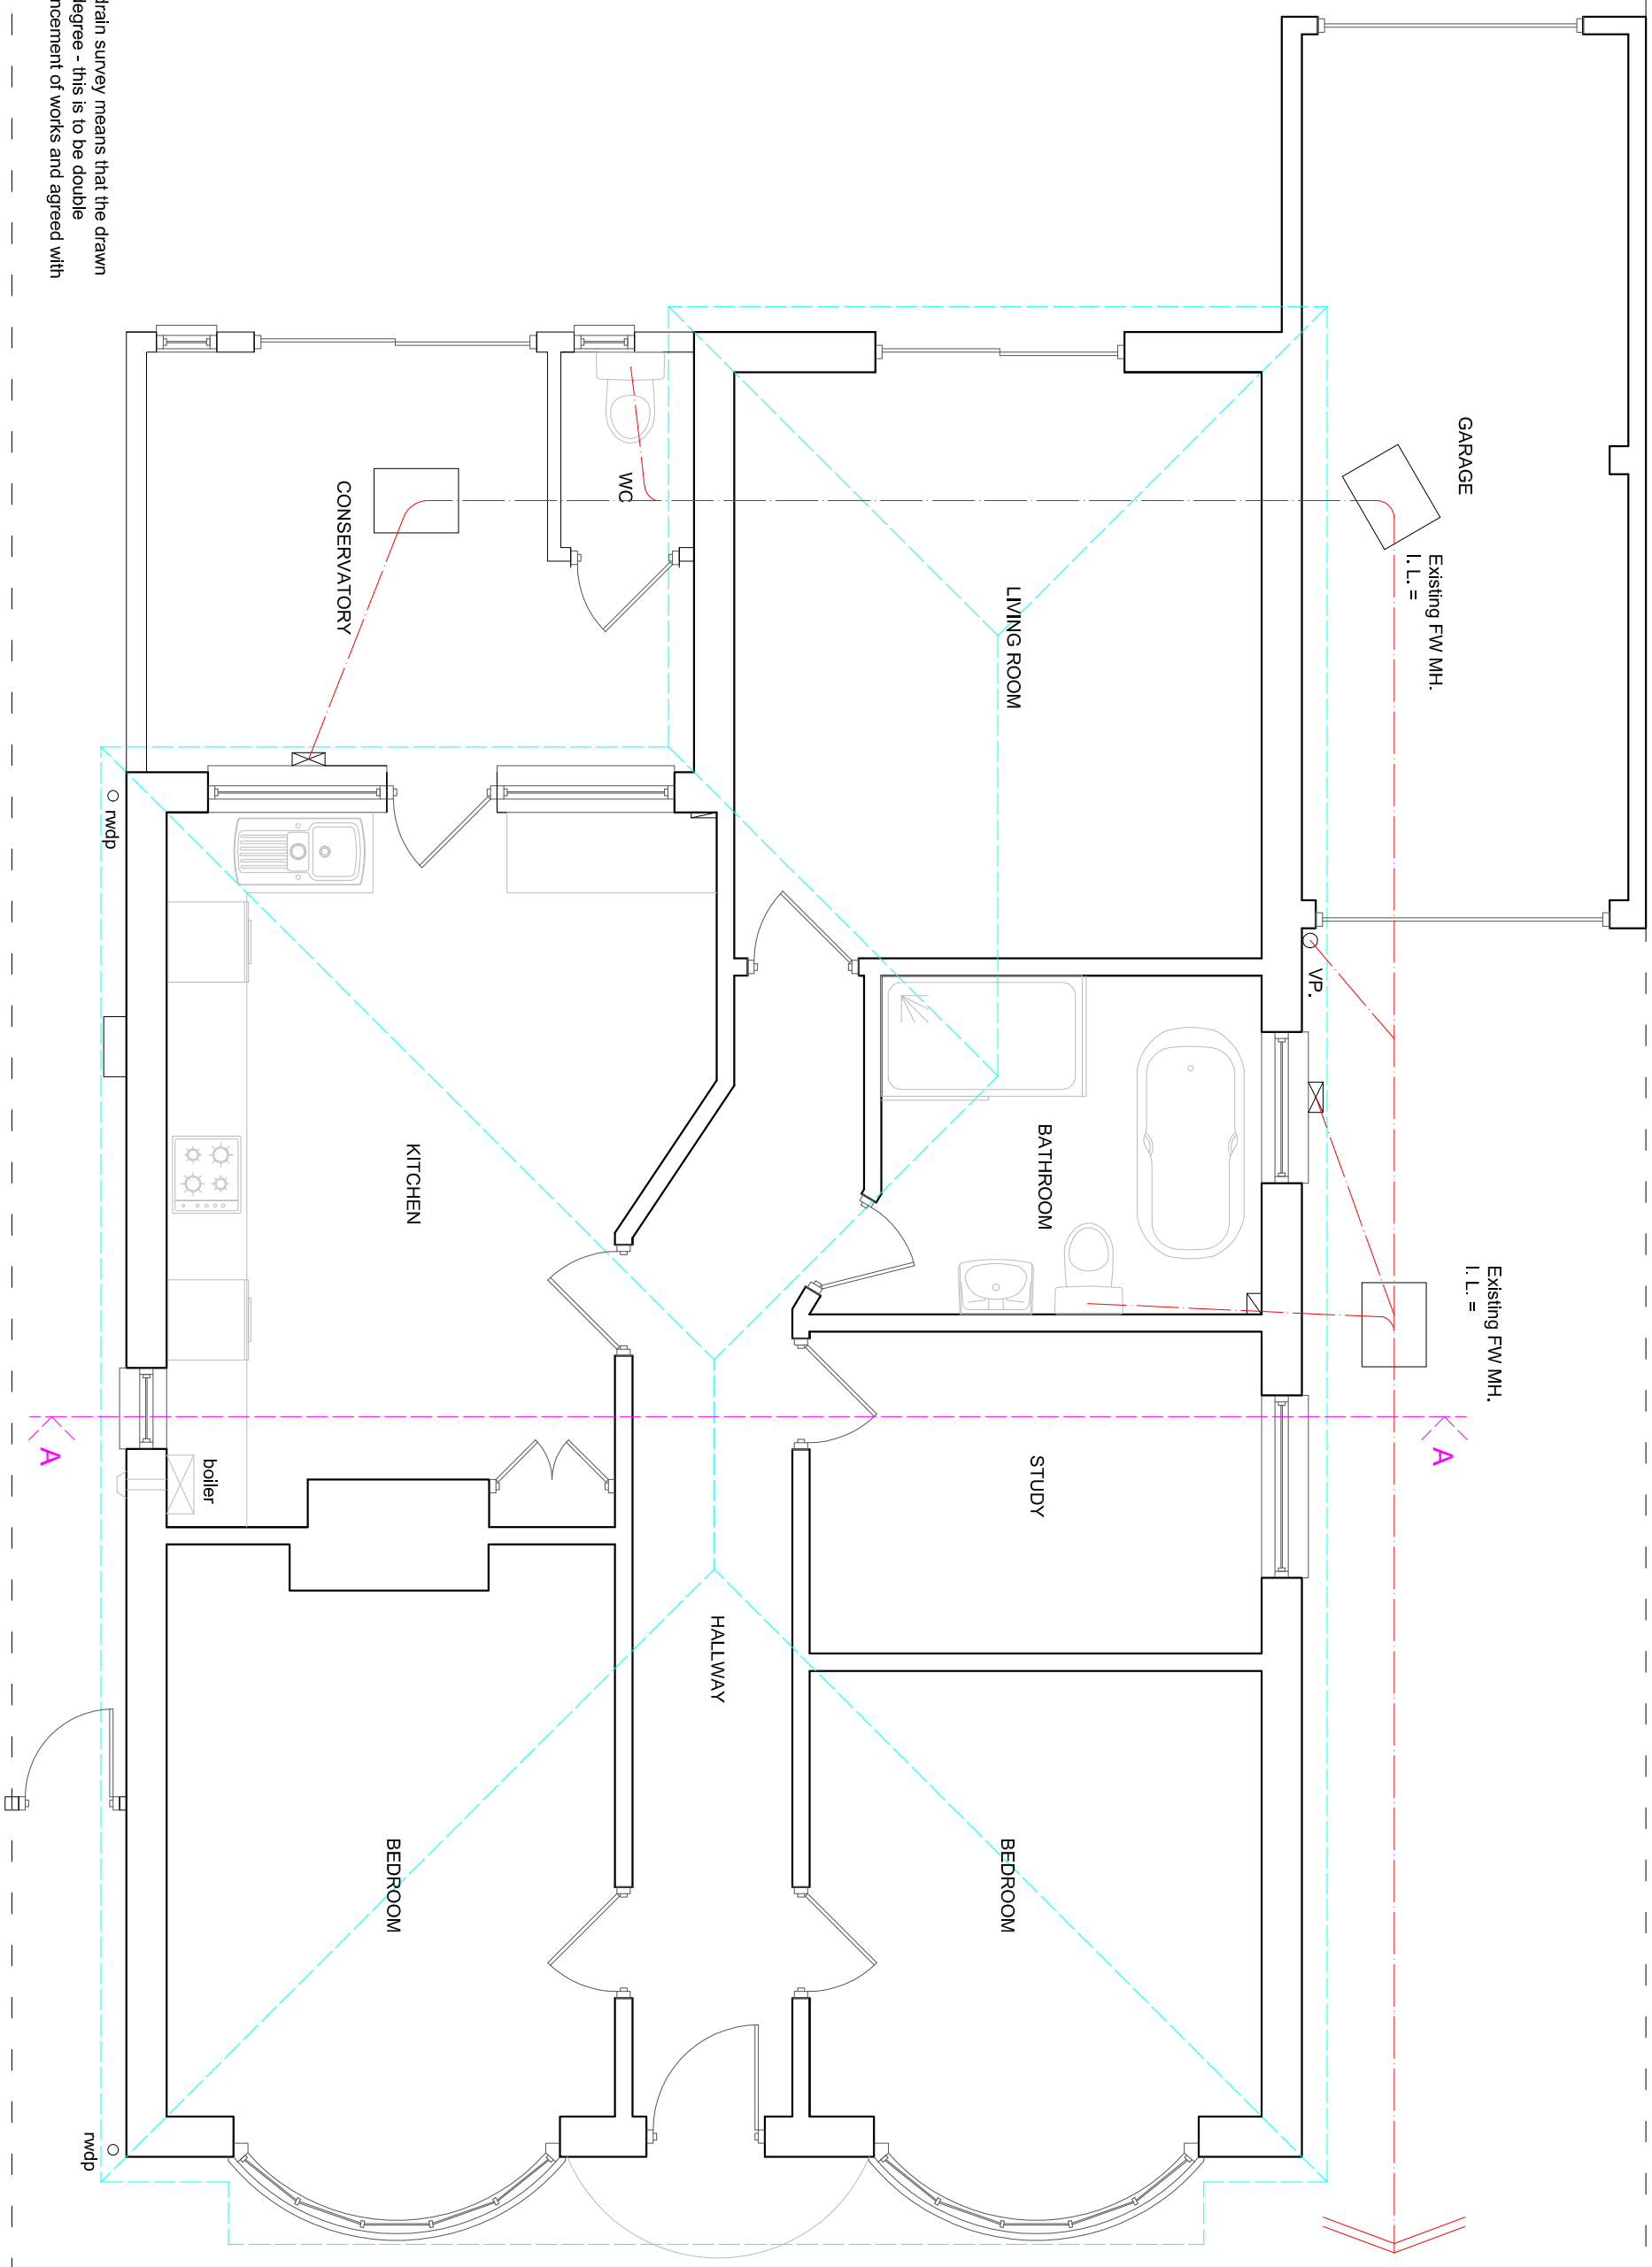

**NOTE** - Limited access for the drain survey means that the drawn layout has been assumed to a degree - this is to be double checked on site prior to commencement of works and agreed with Building Control.

## EXISTING GROUND FLOOR PLAN

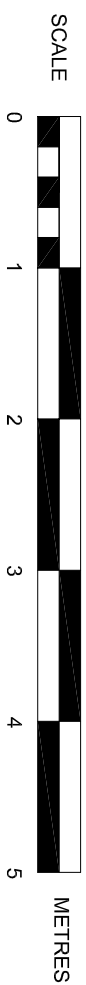

**SUSSEX BUILDING CONSULTANCY LIMITED**  
37 MANSFIELD ROAD,  
BOGNOR REGIS, WEST SUSSEX.



SCALE - 1/50 REV - DATE - 03/12/2020

3 NORTHCOTE ROAD  
BOGNOR REGIS  
PO21 5LZ  
TEL/FAX - (01243) 861377