



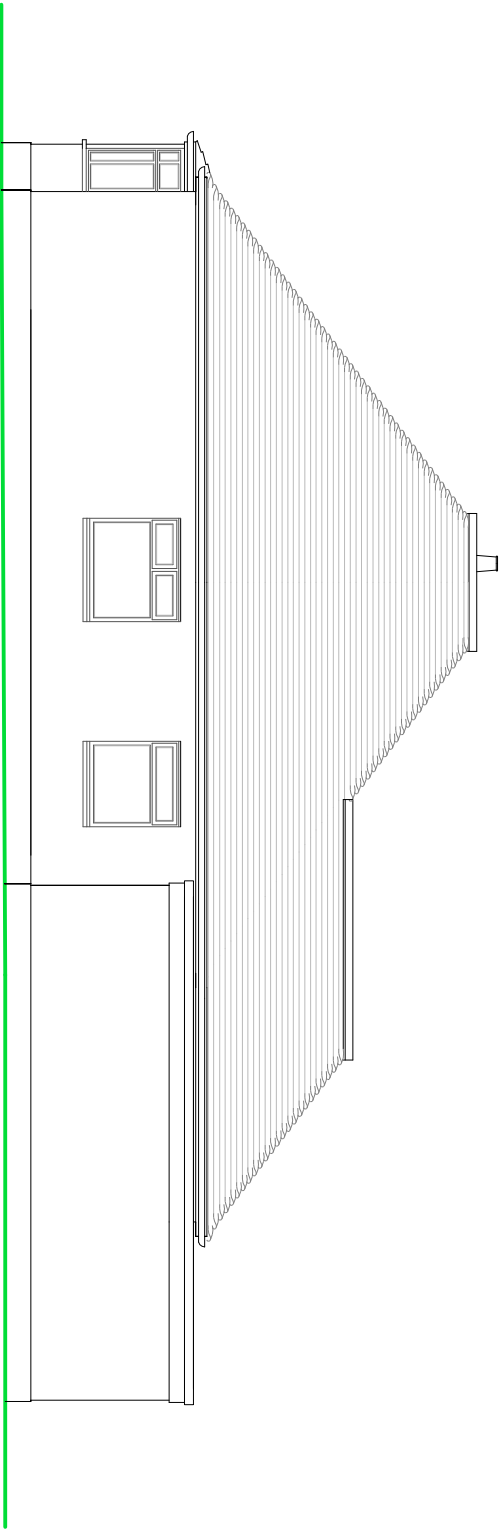

SIDE ELEVATION

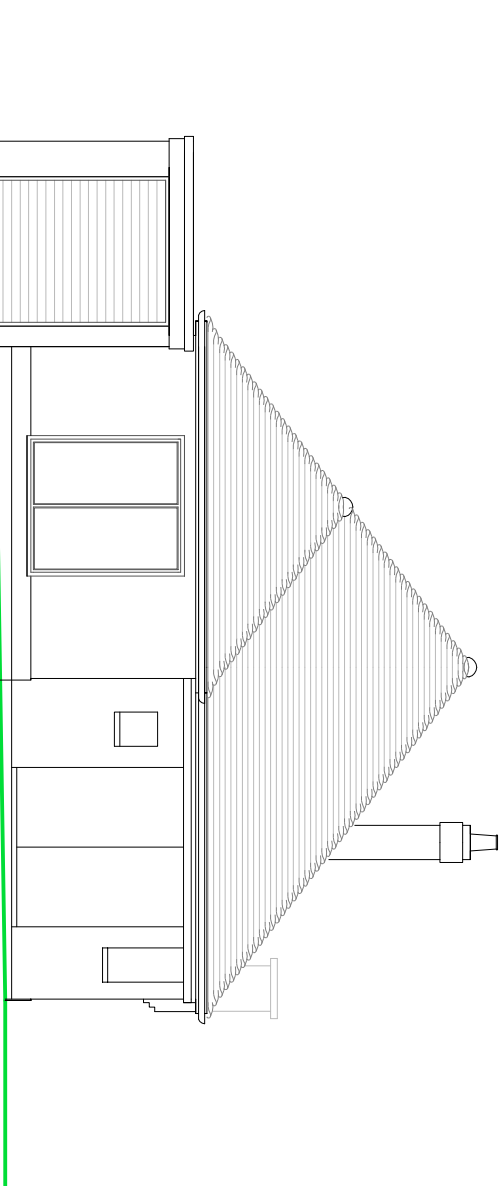

REAR ELEVATION


NOTES

ROOF - Plain concrete tiles to pitched roof, felted flat roof elsewhere.


WALLS - Painted render external walls to main building, rear additio is close boarded timber.

WINDOWS - White framed PVC double glazed units.


DOORS - Wooden garage and front door, PVC framed double glazed patio doors.

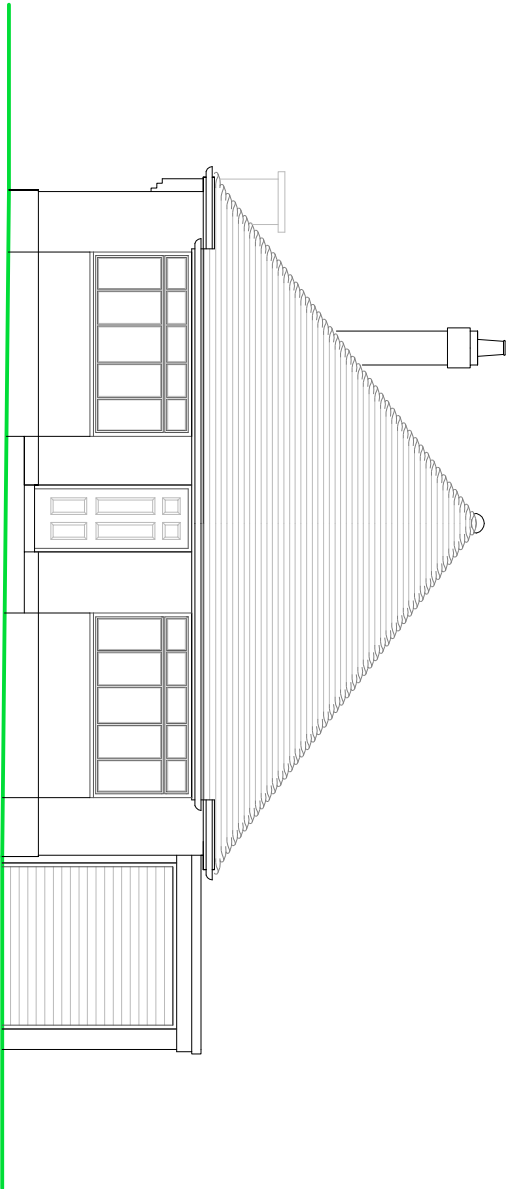

FRONT ELEVATION

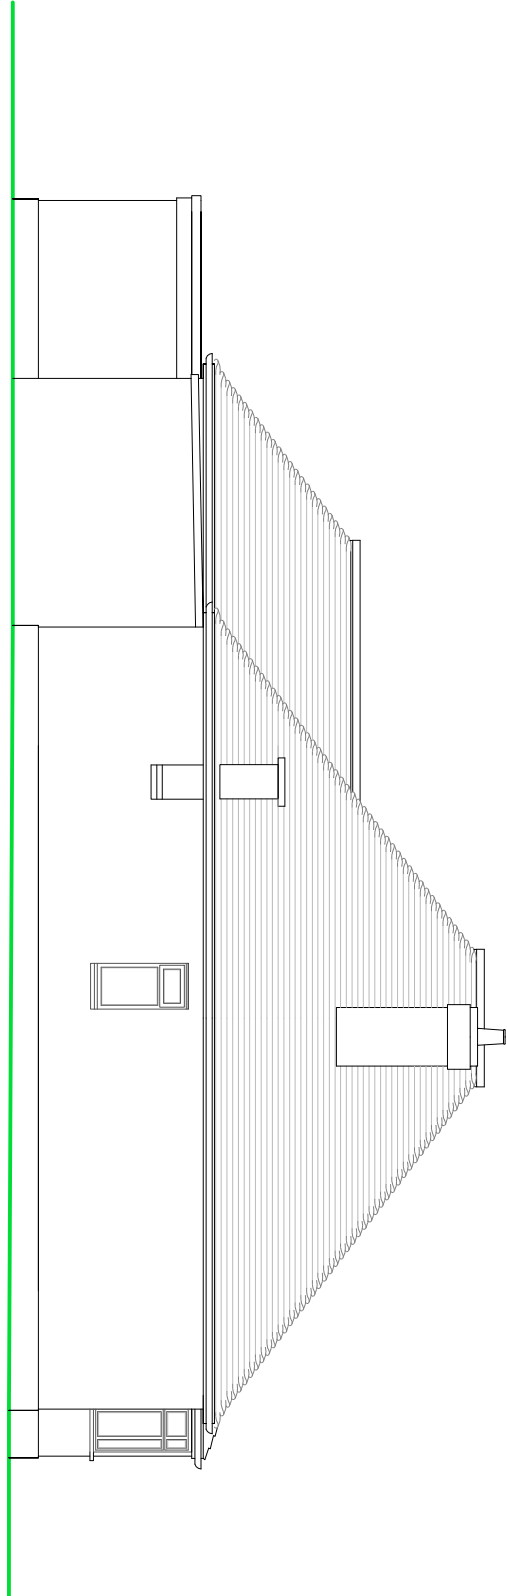

SIDE ELEVATION

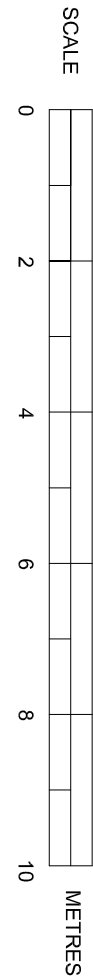

EXISTING ELEVATIONS

SUSSEX BUILDING CONSULTANCY LIMITED

37 MANSFIELD ROAD,
BOGNOR REGIS, WEST SUSSEX.

SCALE - 1/100 REV - DATE - 03/12/2020

LABC
partner
3 NORTHGATE ROAD
BOGNOR REGIS
PO21 9LZ
TEL - (01243) 1861379