



Boundary.

NOTE - Limited access for the drain survey means that the drawn layout has been assumed to a degree - this is to be double checked on site prior to commencement of works and agreed with Building Control.

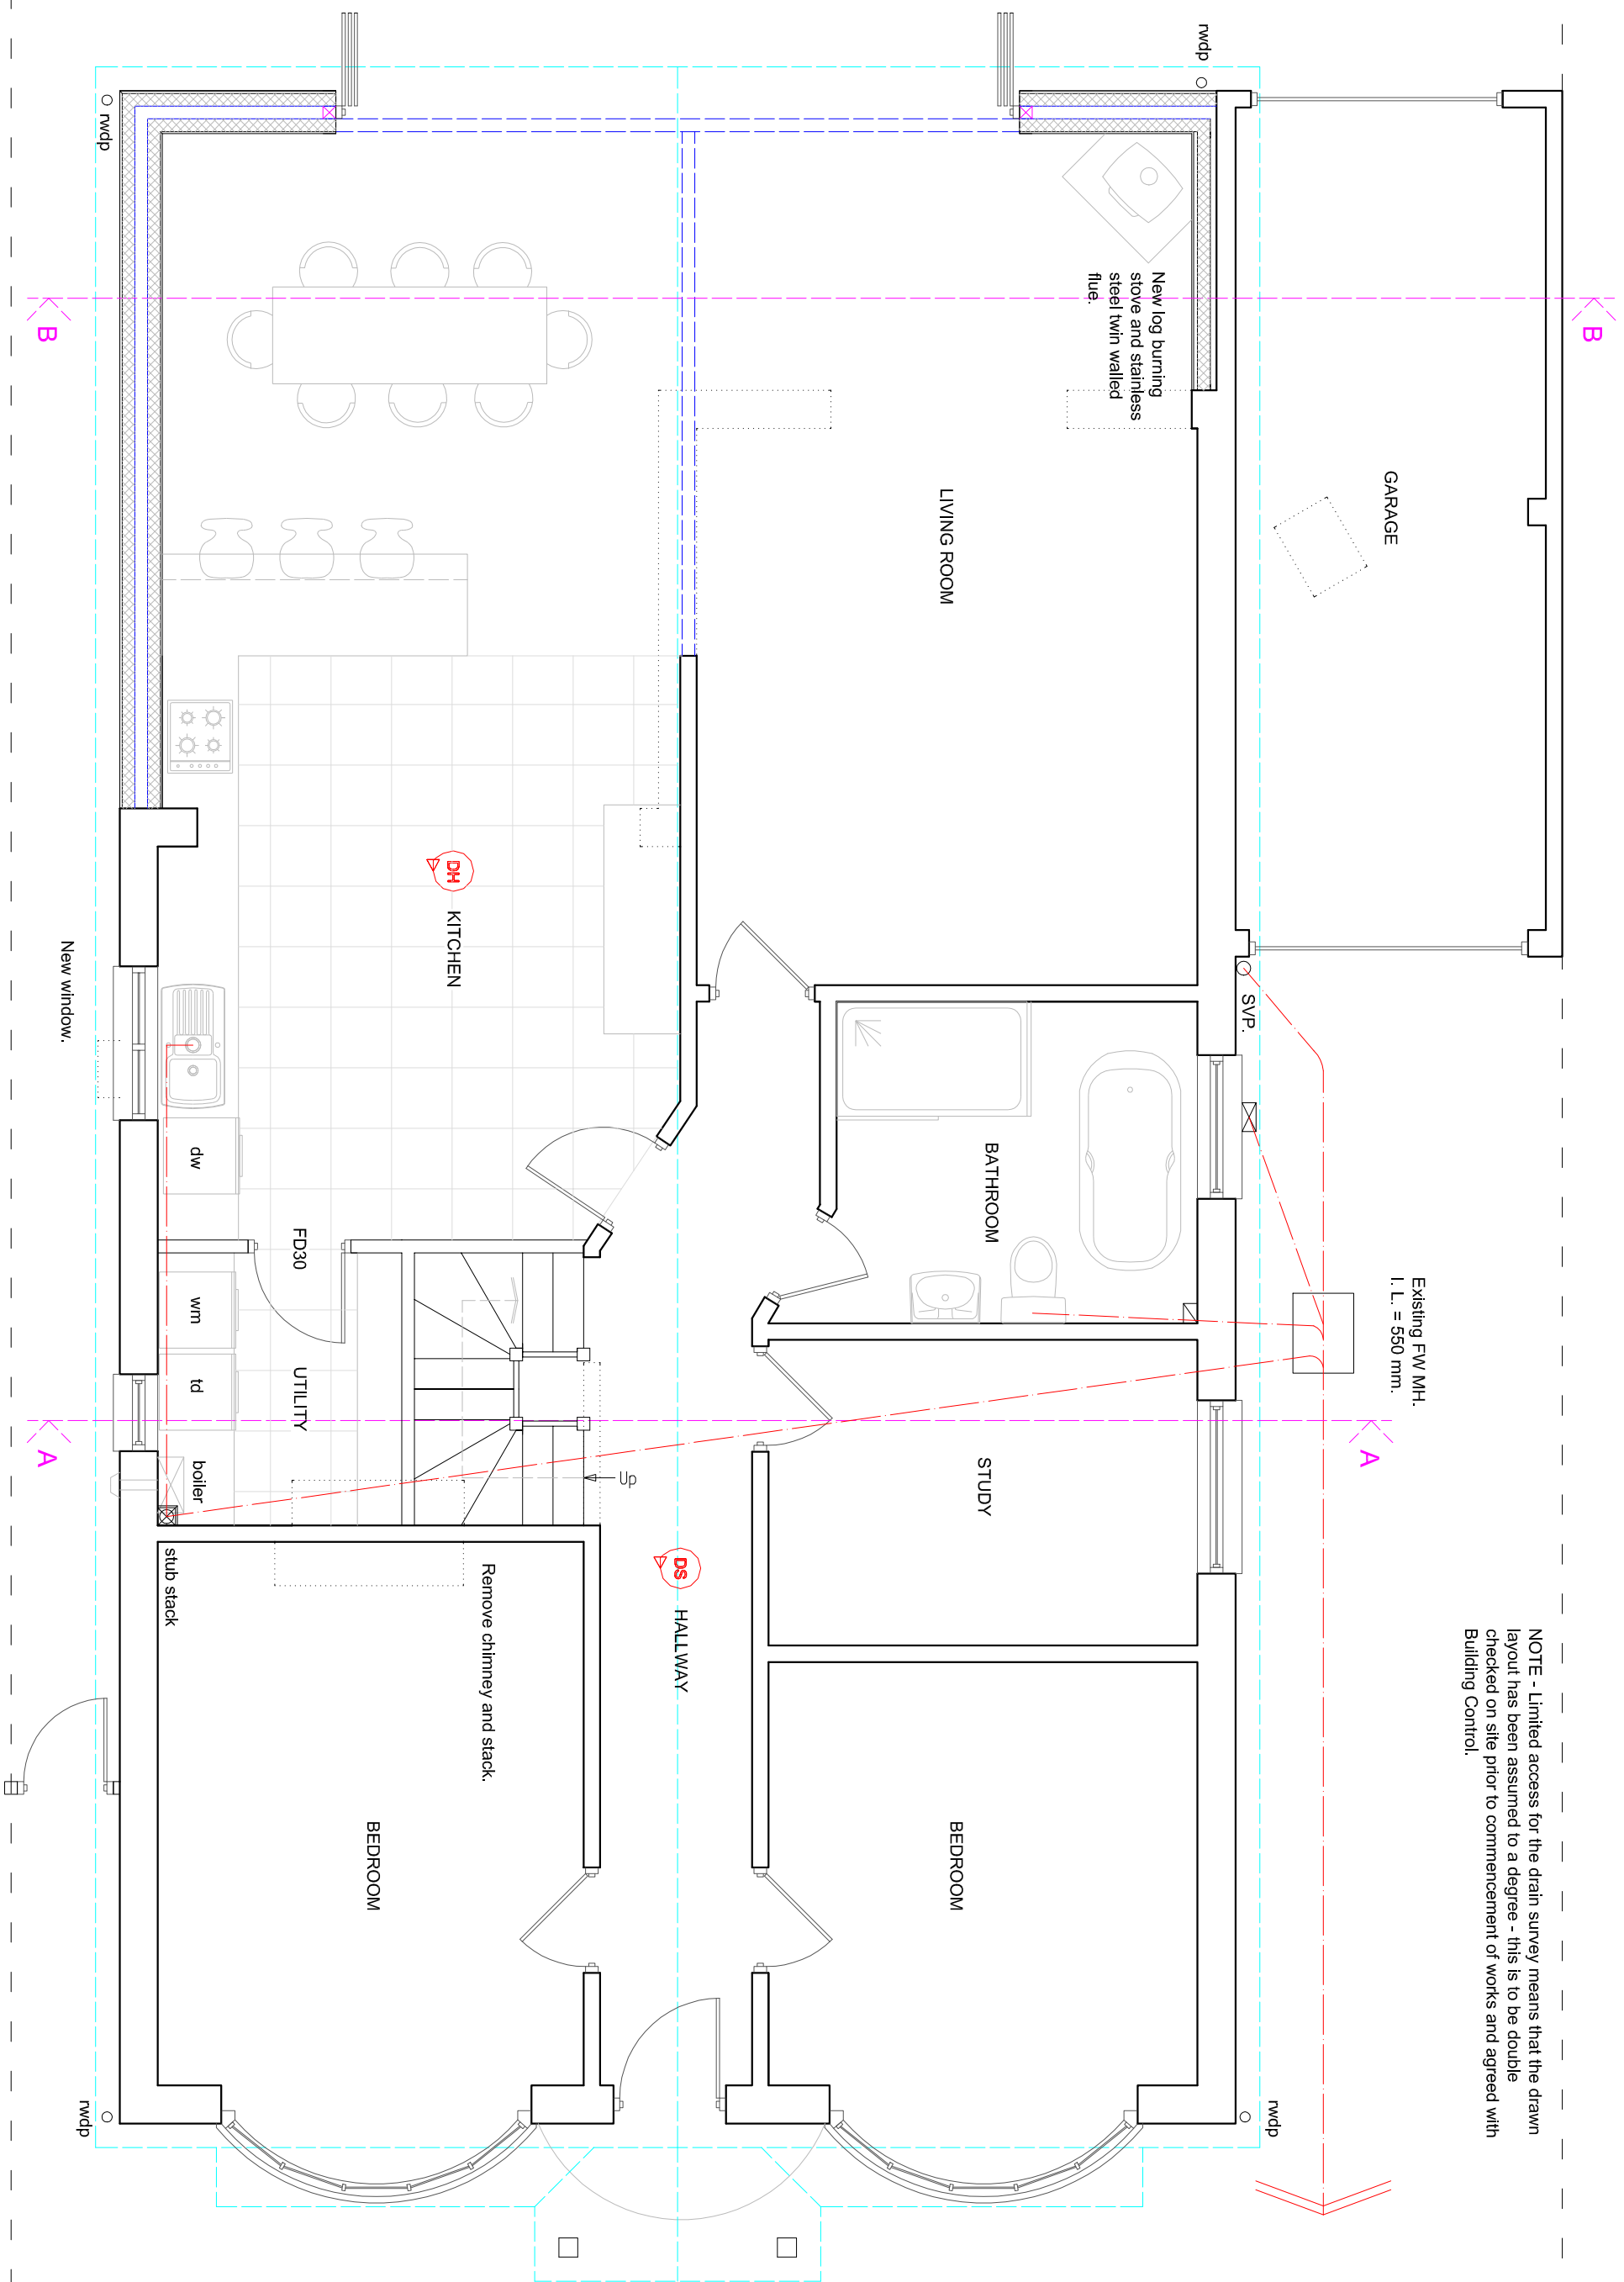

If new foundations are to extend below the level of the foundations serving the neighbouring property within 3.0 metres then the appropriate notice under the Party Wall Etc., Act will need to be served.

PROPOSED GROUND FLOOR PLAN

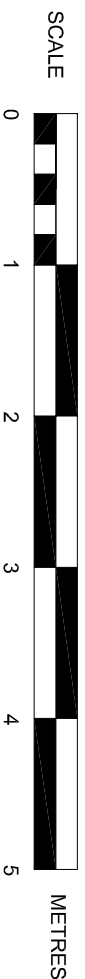

SUSSEX BUILDING CONSULTANCY LIMITED
37 MANSFIELD ROAD,
BOGNOR REGIS, WEST SUSSEX.
SCALE - 1/50 REV - B DATE - 04/01/2021

