


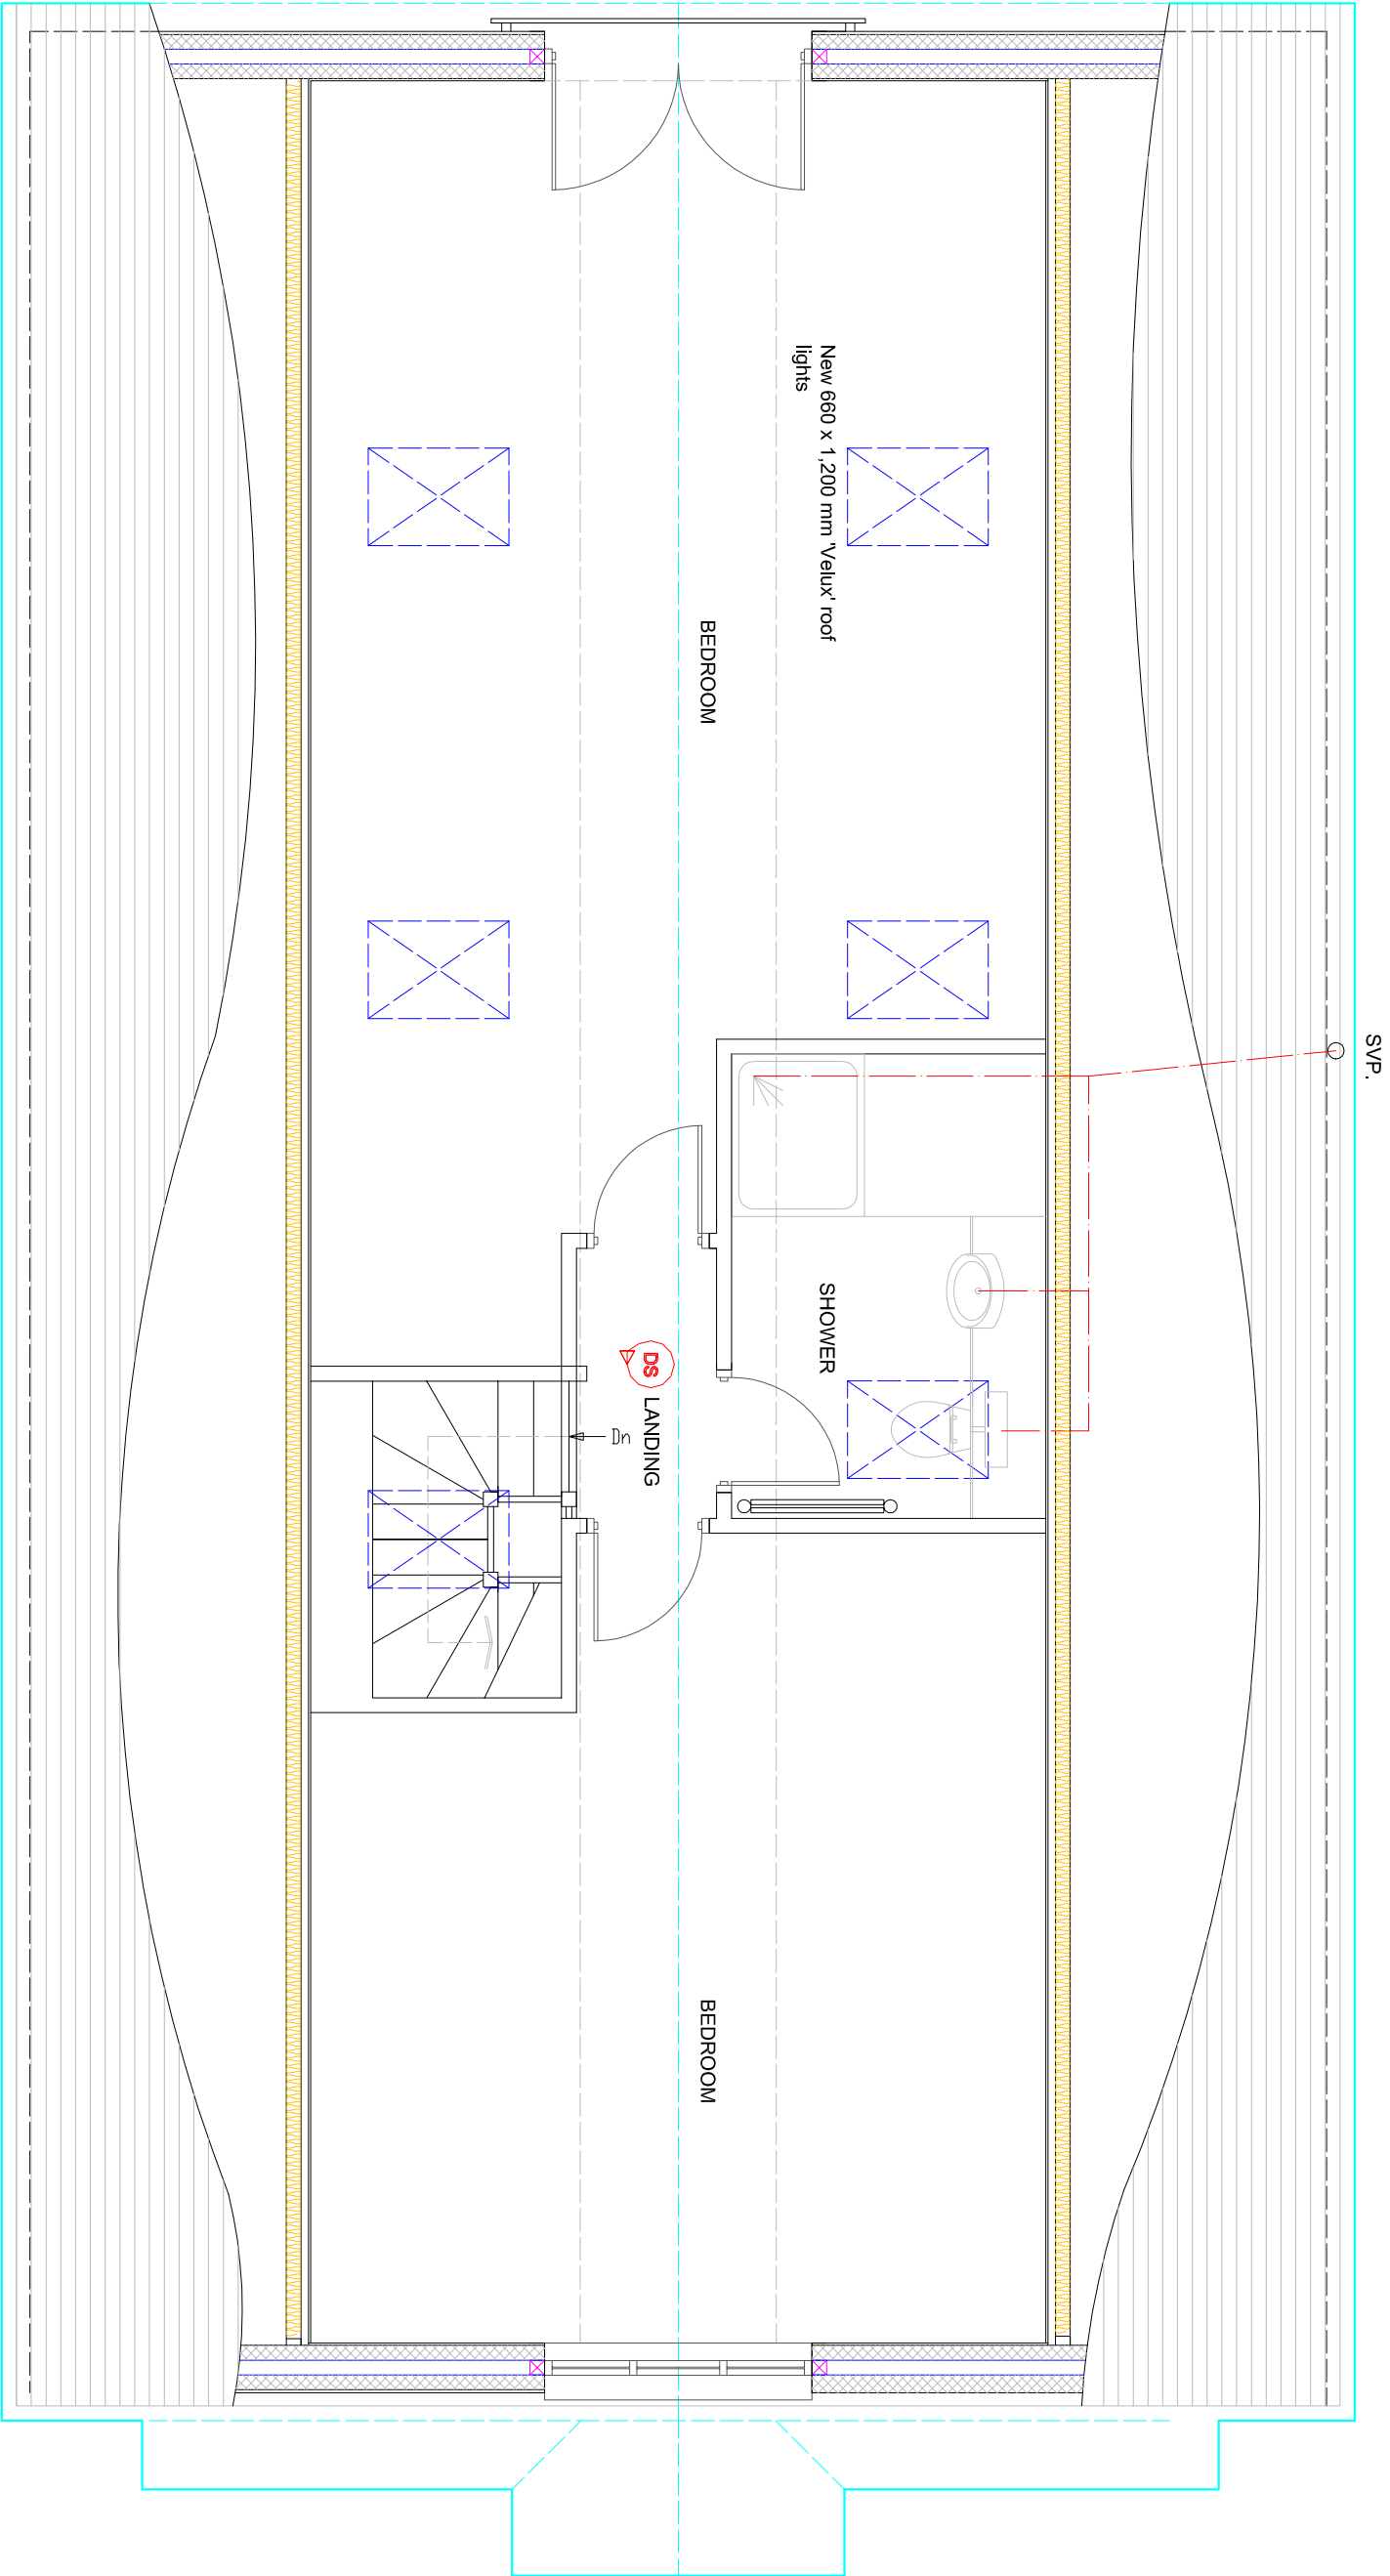

SVP.

New 660 x 1,200 mm 'Velux' roof lights


BEDROOM

DS LANDING

SHOWER

BEDROOM

PROPOSED FIRST FLOOR PLAN

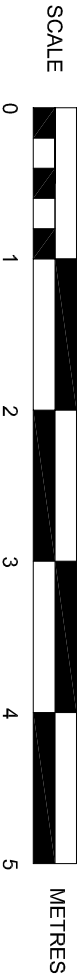

SUSSEX BUILDING CONSULTANCY LIMITED

37 MANSFIELD ROAD,
BOGNOR REGIS, WEST SUSSEX.

SCALE - 1/50 REV - B DATE - 04/01/2021



LABC

3 NORTHCOTE ROAD
BOGNOR REGIS
PO21 5LZ
TEL/FAX - (01243) 861379