

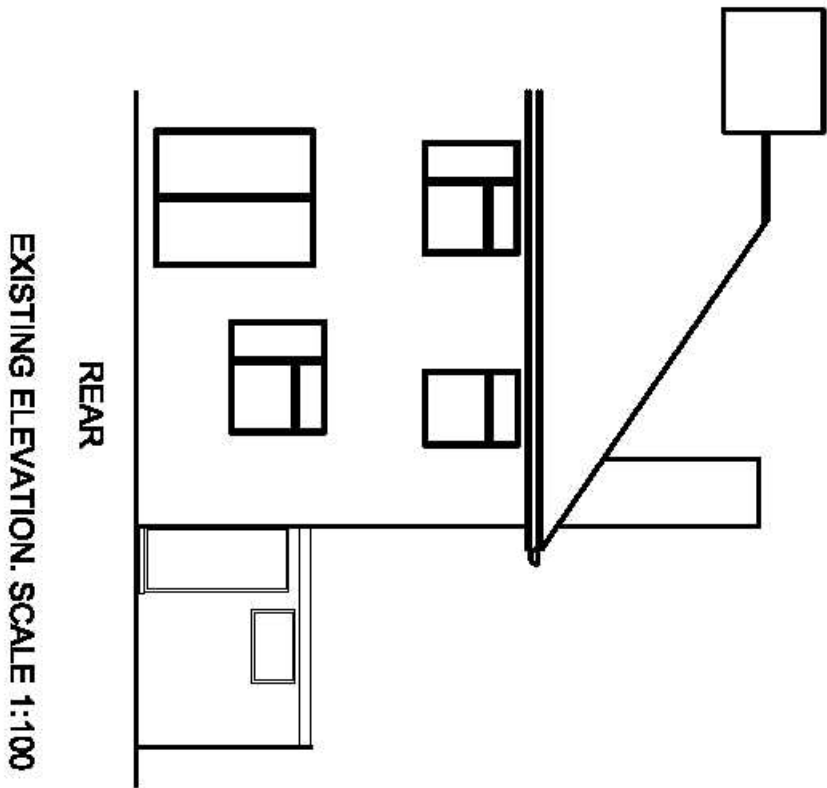
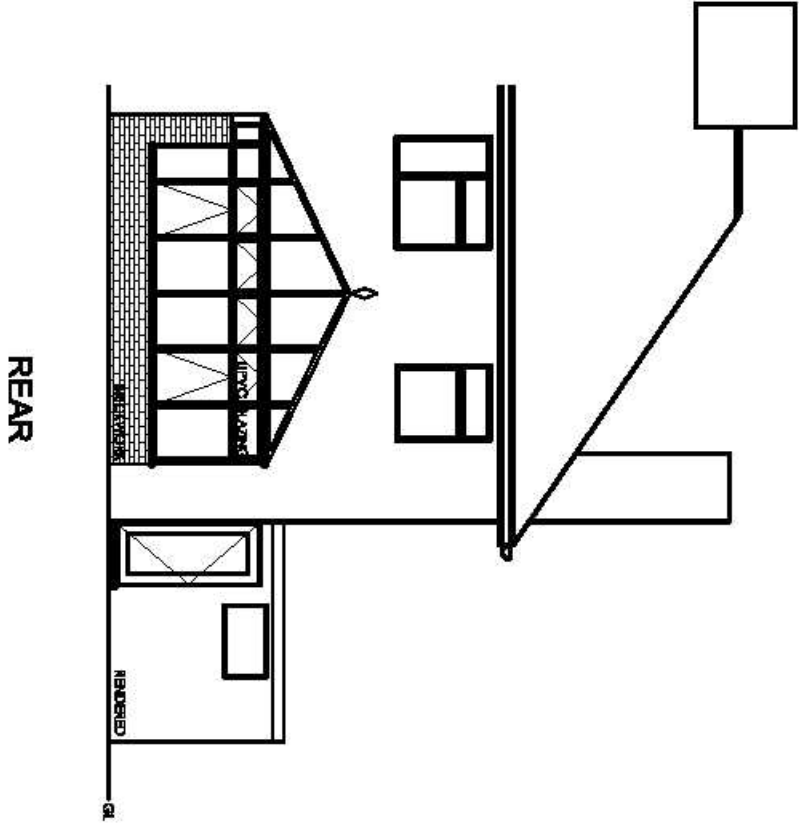
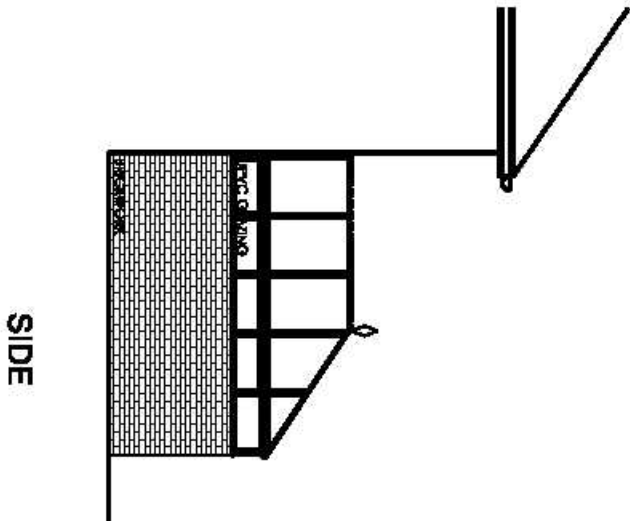
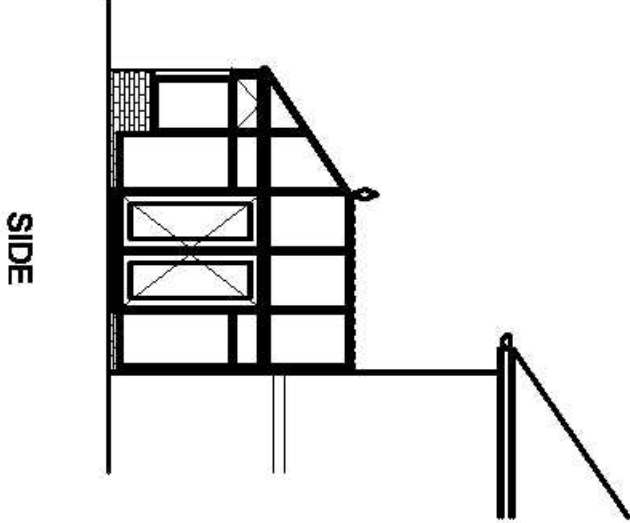


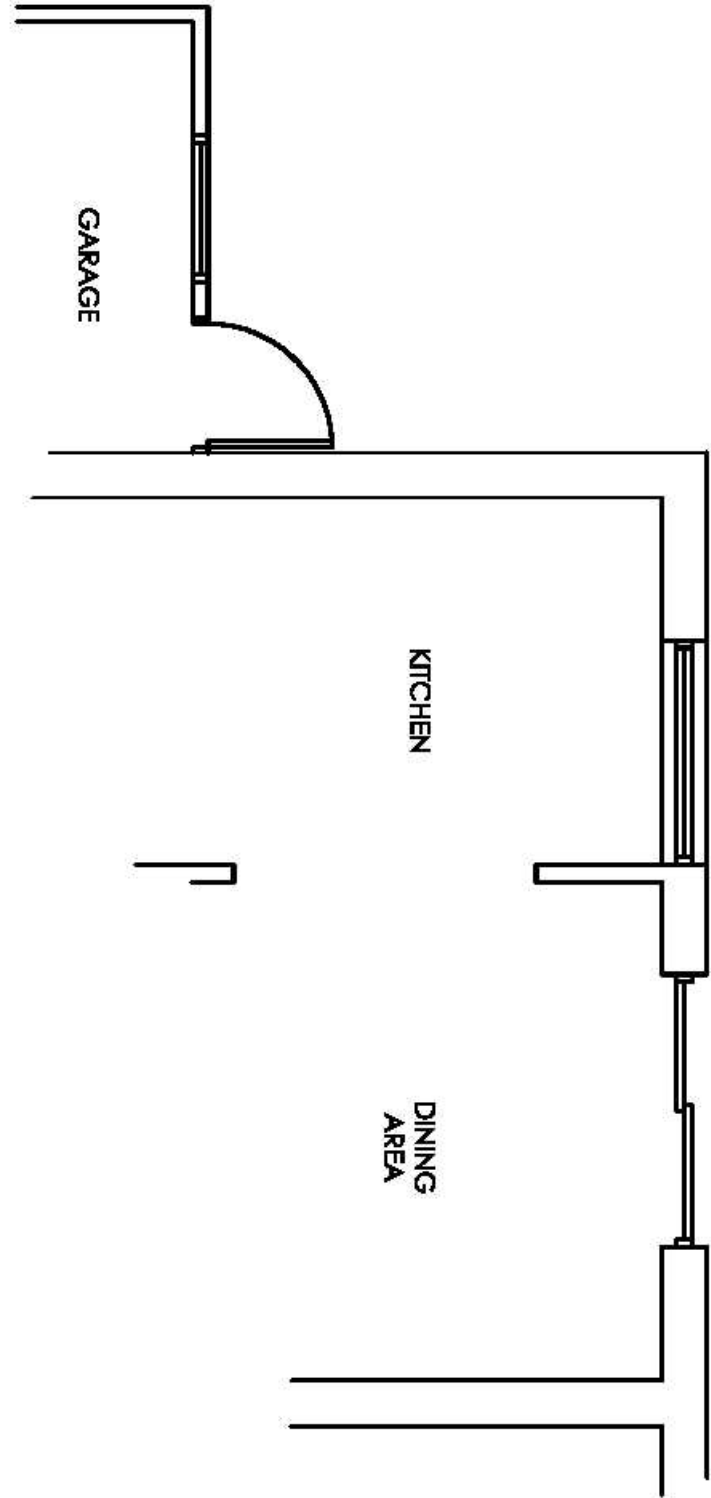

PROPOSED ELEVATIONS, SCALE 1:100

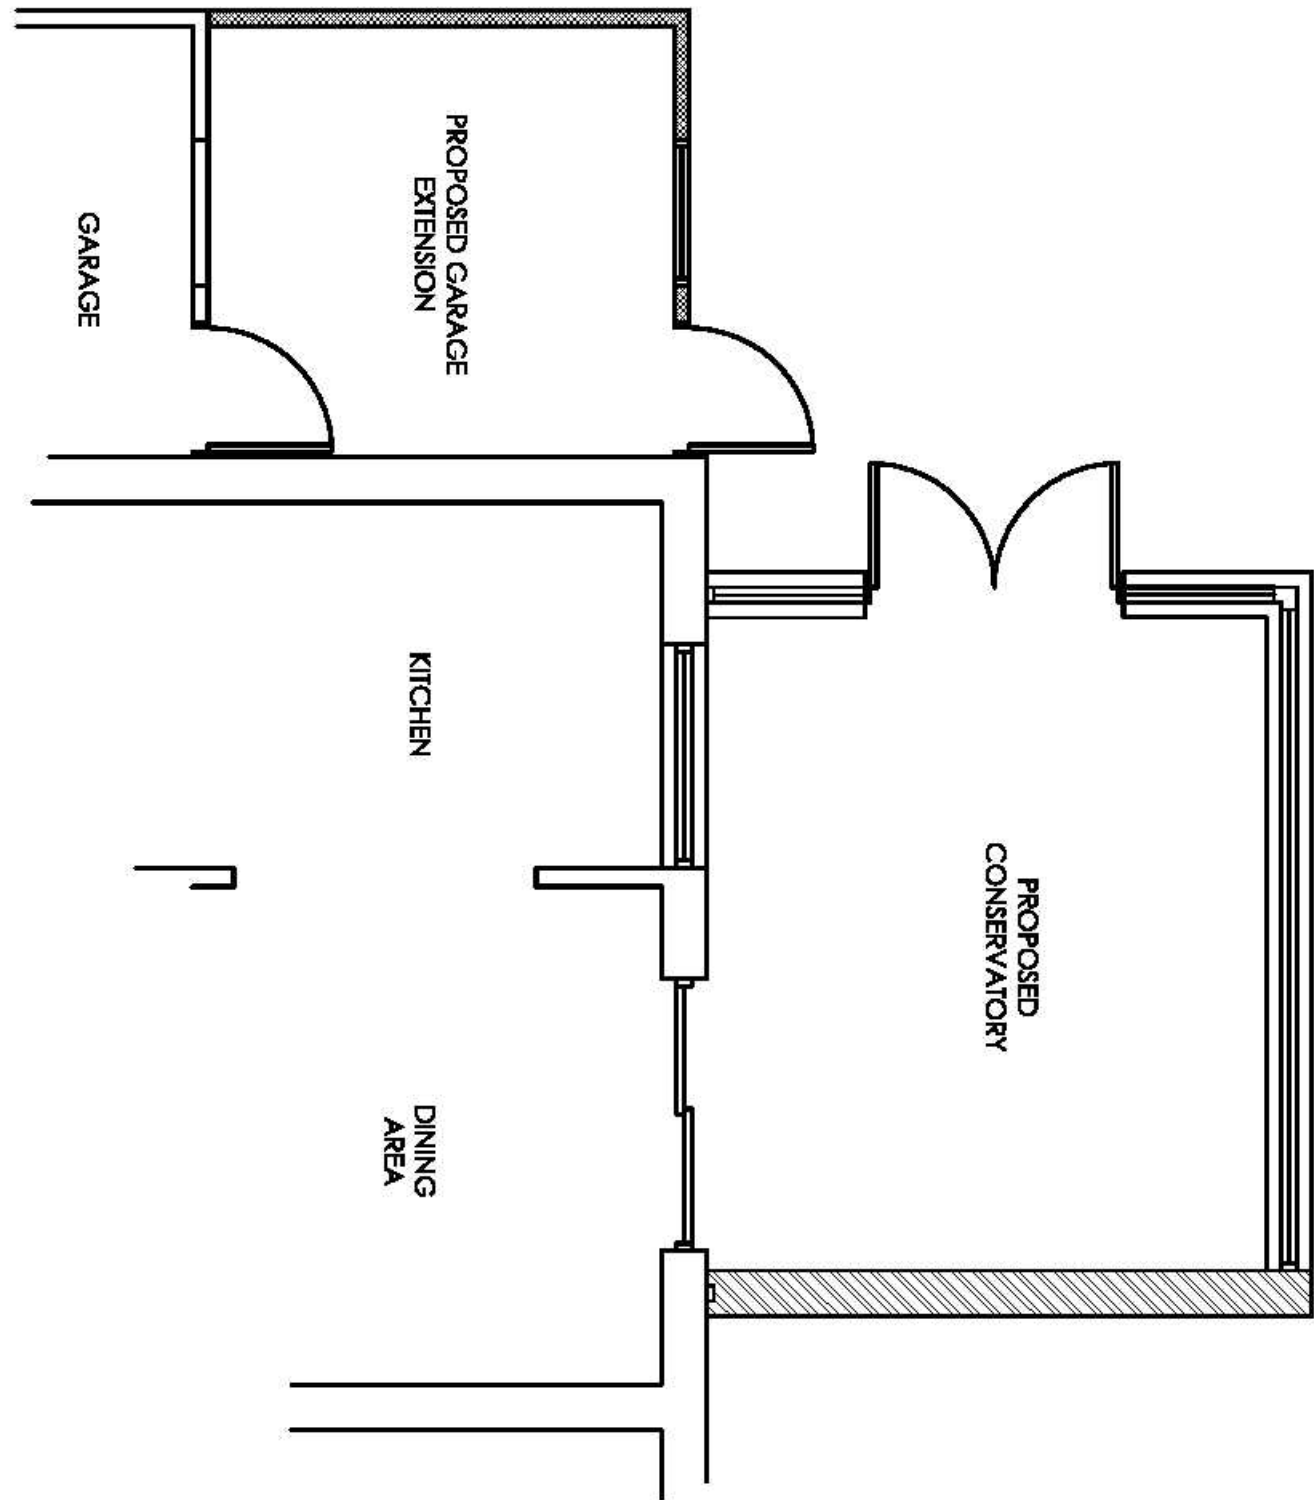

Client
Mr Porter

Address
30 Sherwood Road, Bognor, PO22 9DR

Drawing Title
Plans & Elevations

Drawing No.
002

REV.
-

SCALE
1:100 / 1:50

DATE
Feb 2008

REFERENCE
3006