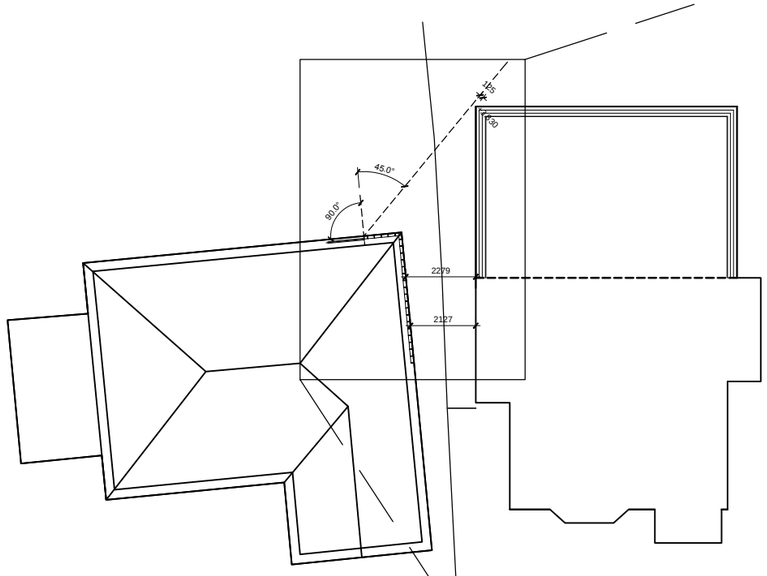


Site Survey Plan
Scale 1:200@A3

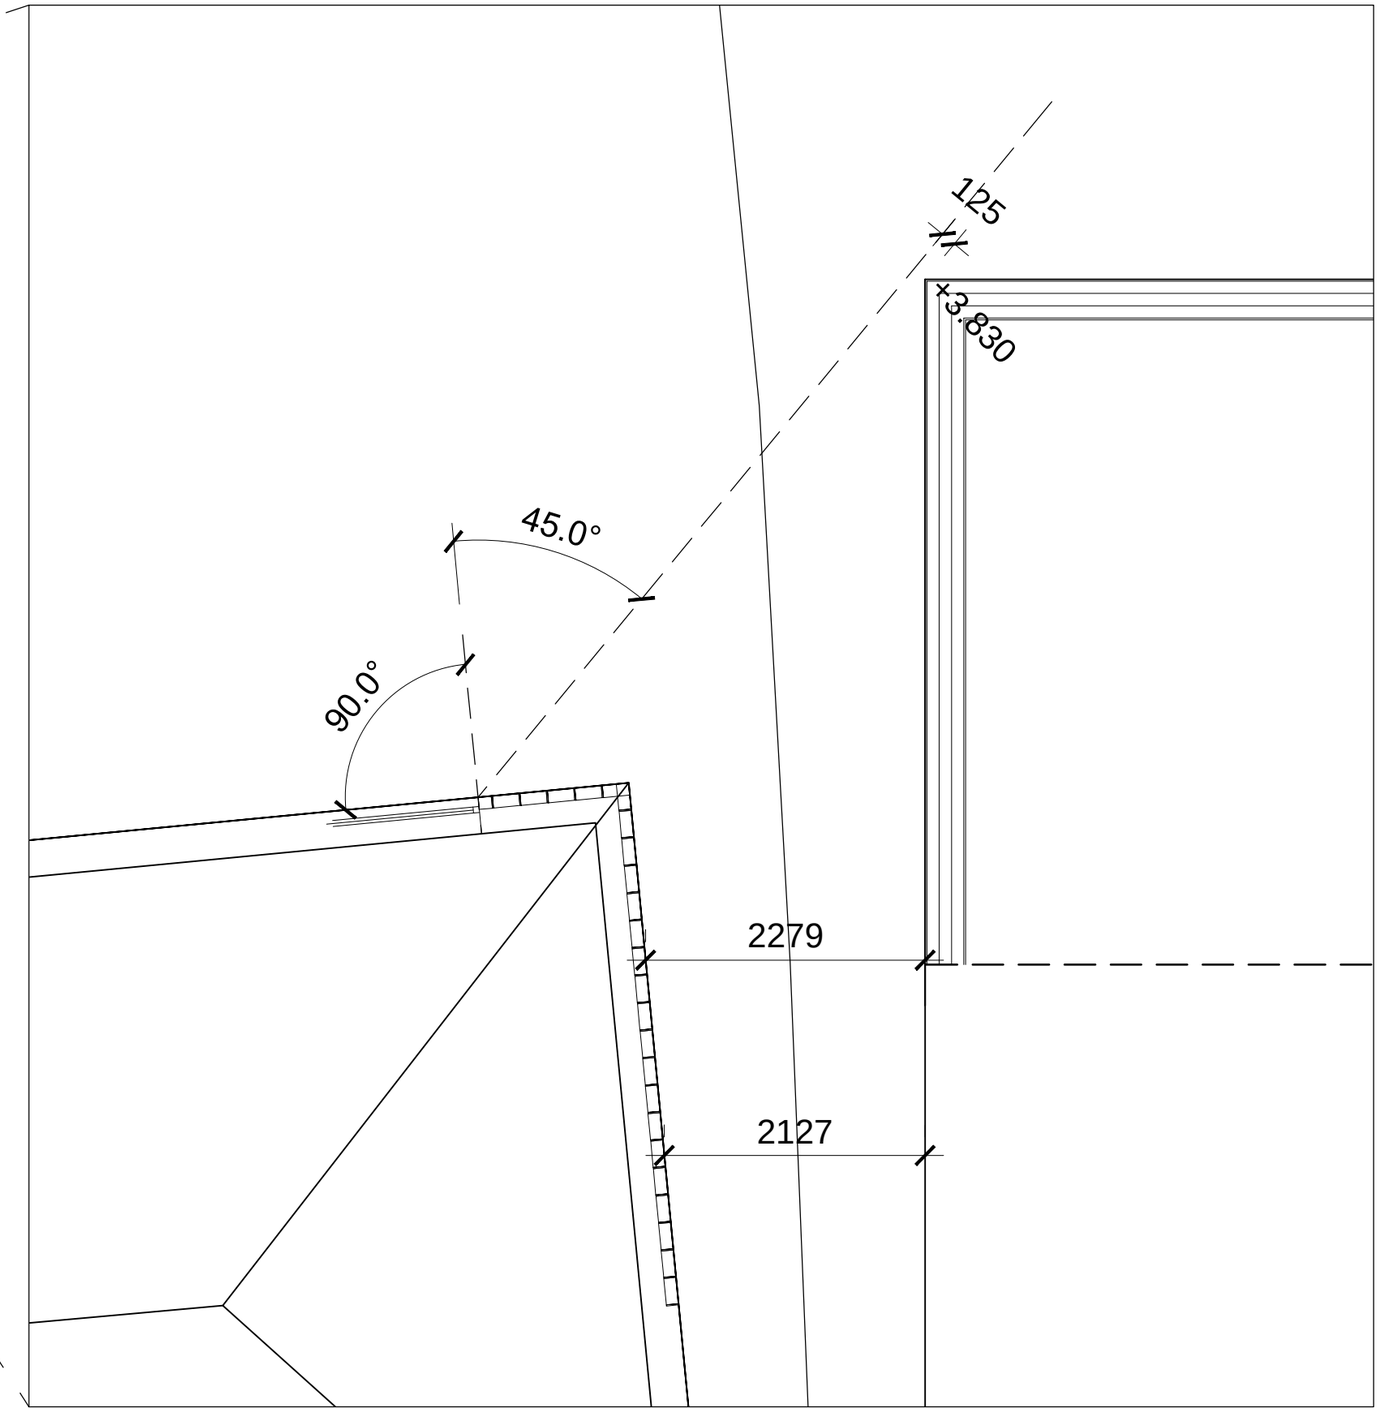


Site Survey Plan
Scale 1:50@A3

| | | |
|---|---|---|
| Client's Name: Miss Walker | Drawing Title: Site Survey to demonstrate 45 degree line from neighbors nearest rear window | Drawn: SW / Checked: SW / Date: 19.03.15 |
| Job Title: Two Storey Extension at Greengates, Shripney Road | Scale: SCALE VARIES | Job No: 001 / Drawing No: SK1 / Rev: - |
| | | Status: APPROVAL |

ARUN DISTRICT COUNCIL BE/20/15/HH