


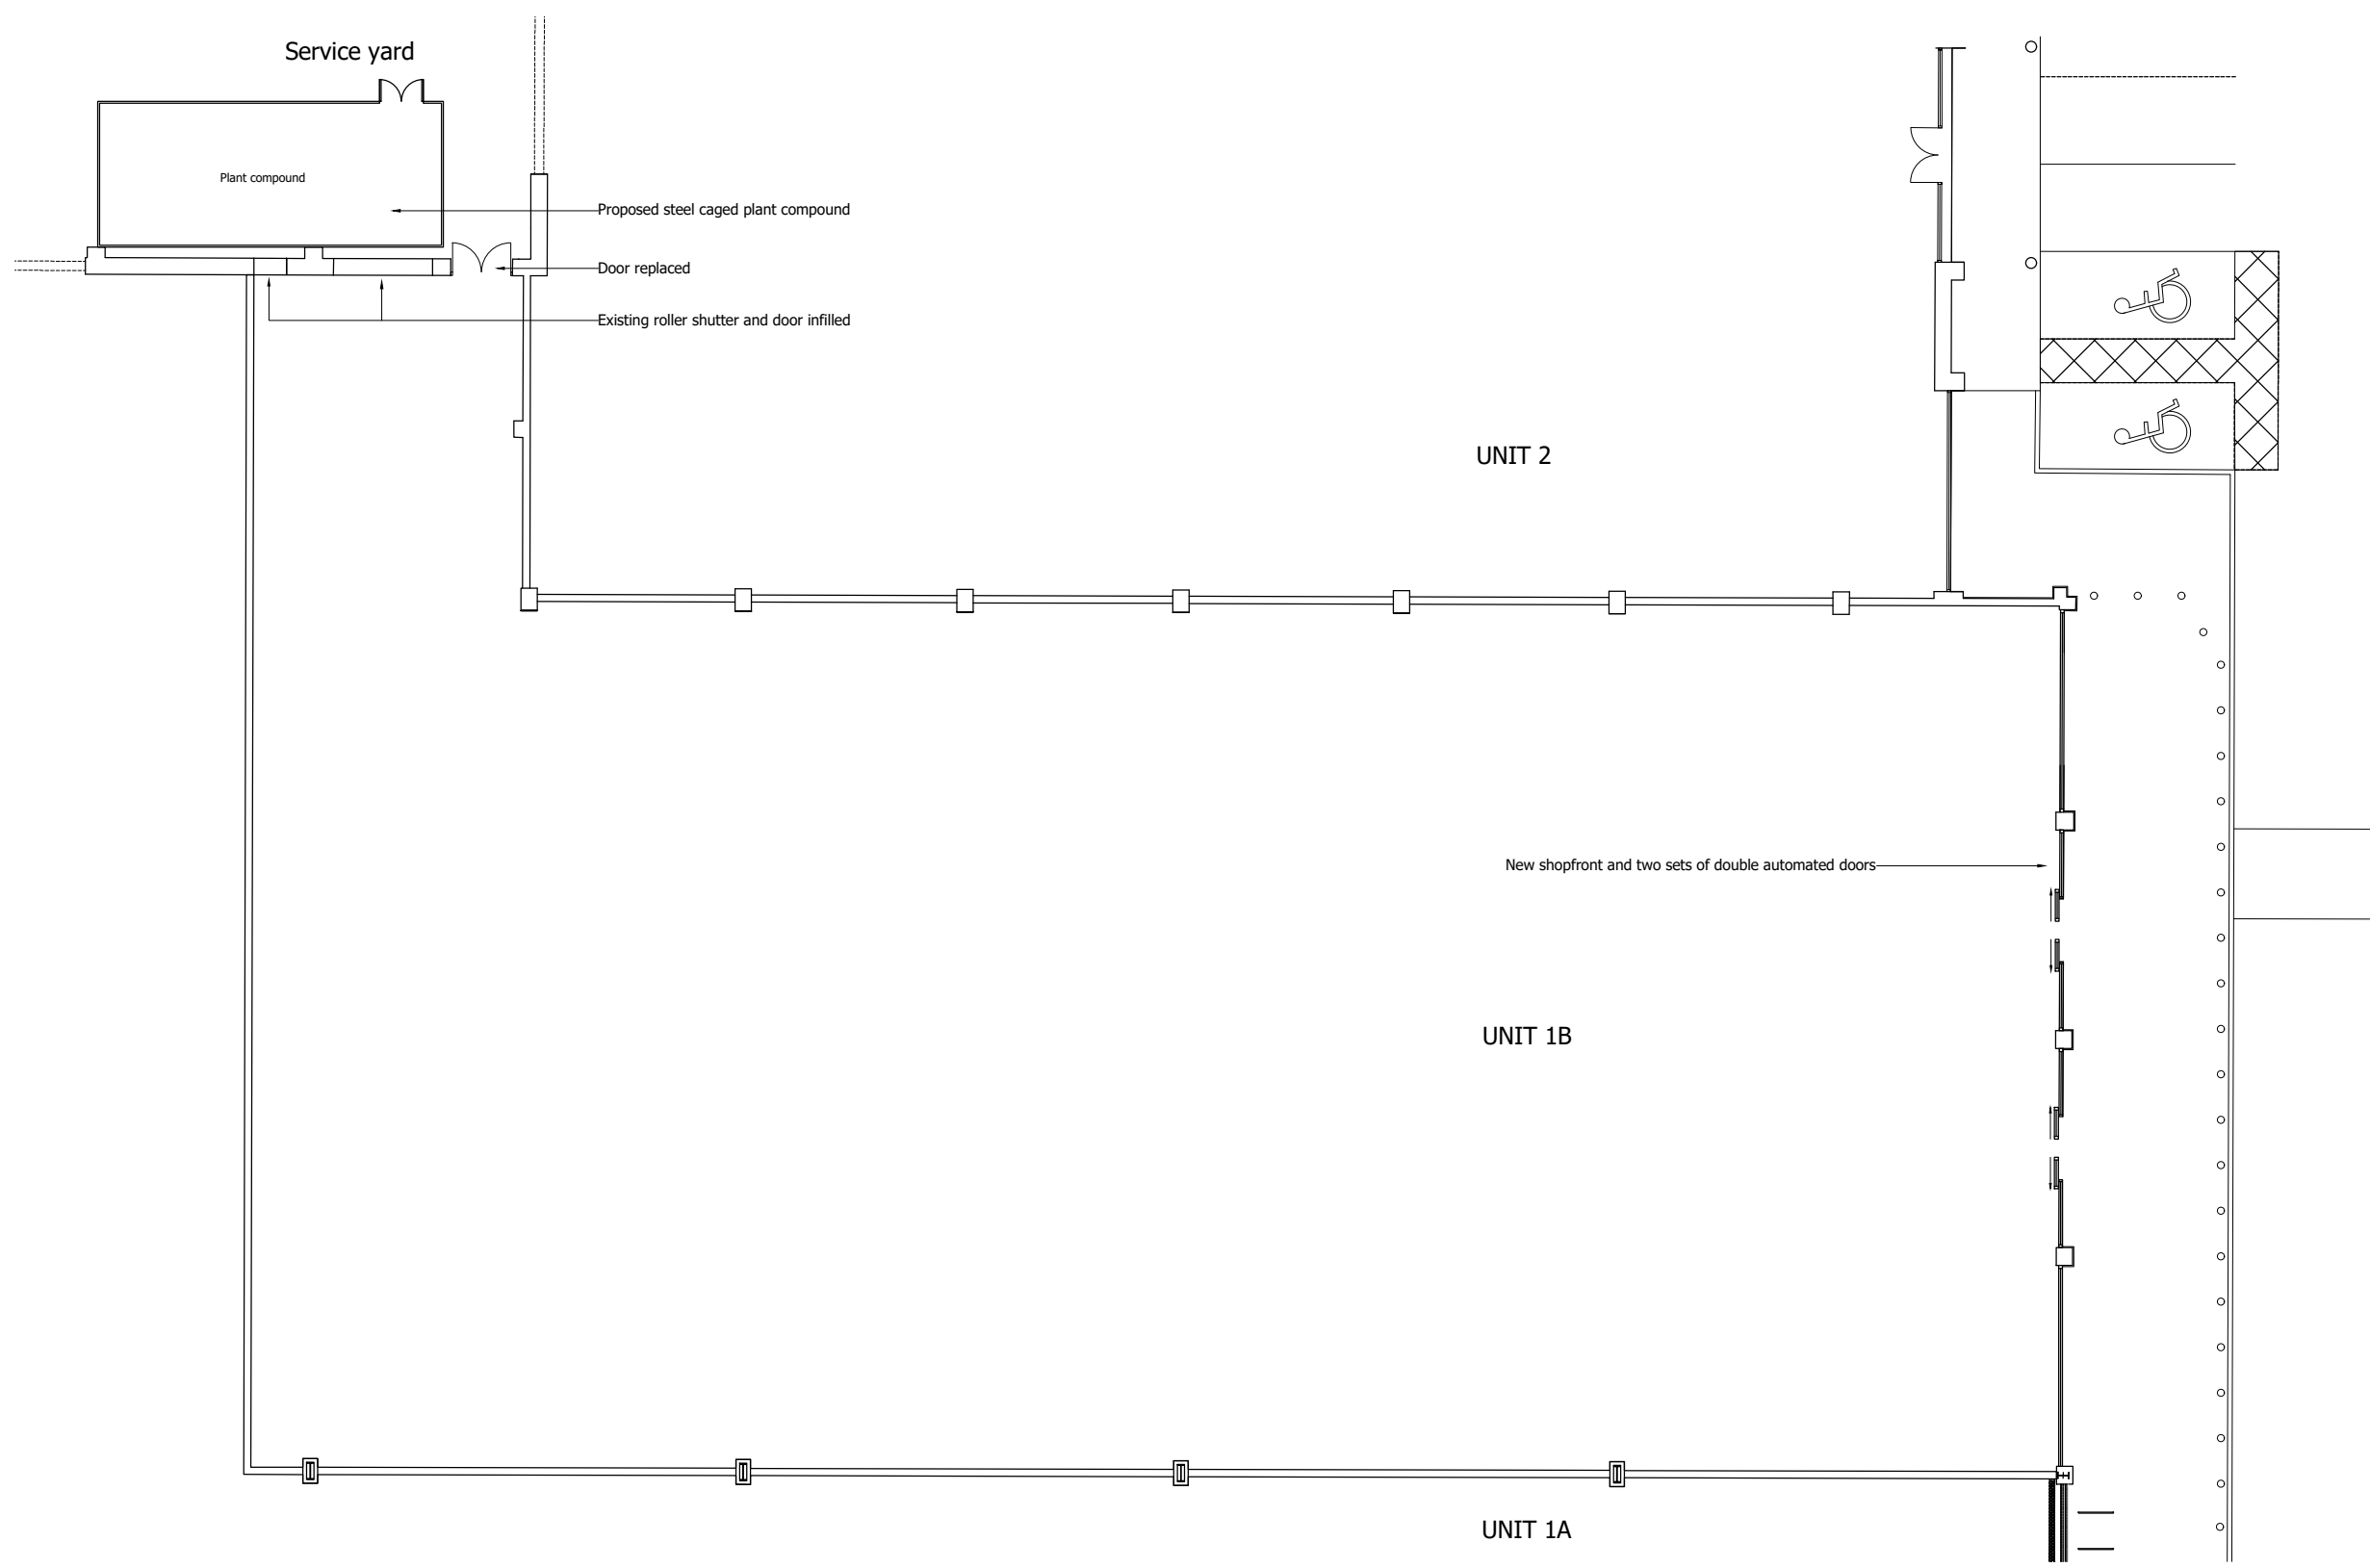

NB

Responsibility is not accepted for errors made by others scaling from this drawing. All construction information should be taken from figured dimensions only

A3

N

0246810m

Scale - 1:200

PLANNING ISSUE

Rev	Description	By	Date

Project BOGNOR REGIS RETAIL PARK BOGNOR REGIS	Drawn by ACD	Surveyor AW	Date FEBRUARY 2021
Client ZURICH ASURANCE LTD LIFE	Scale 1:200 @ A3		
Title UNIT 1B PROPOSED	Drawing Number L200810-A06-02	Revision	



ARUN DISTRICT COUNCIL BE/20/21/PL