
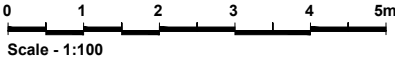
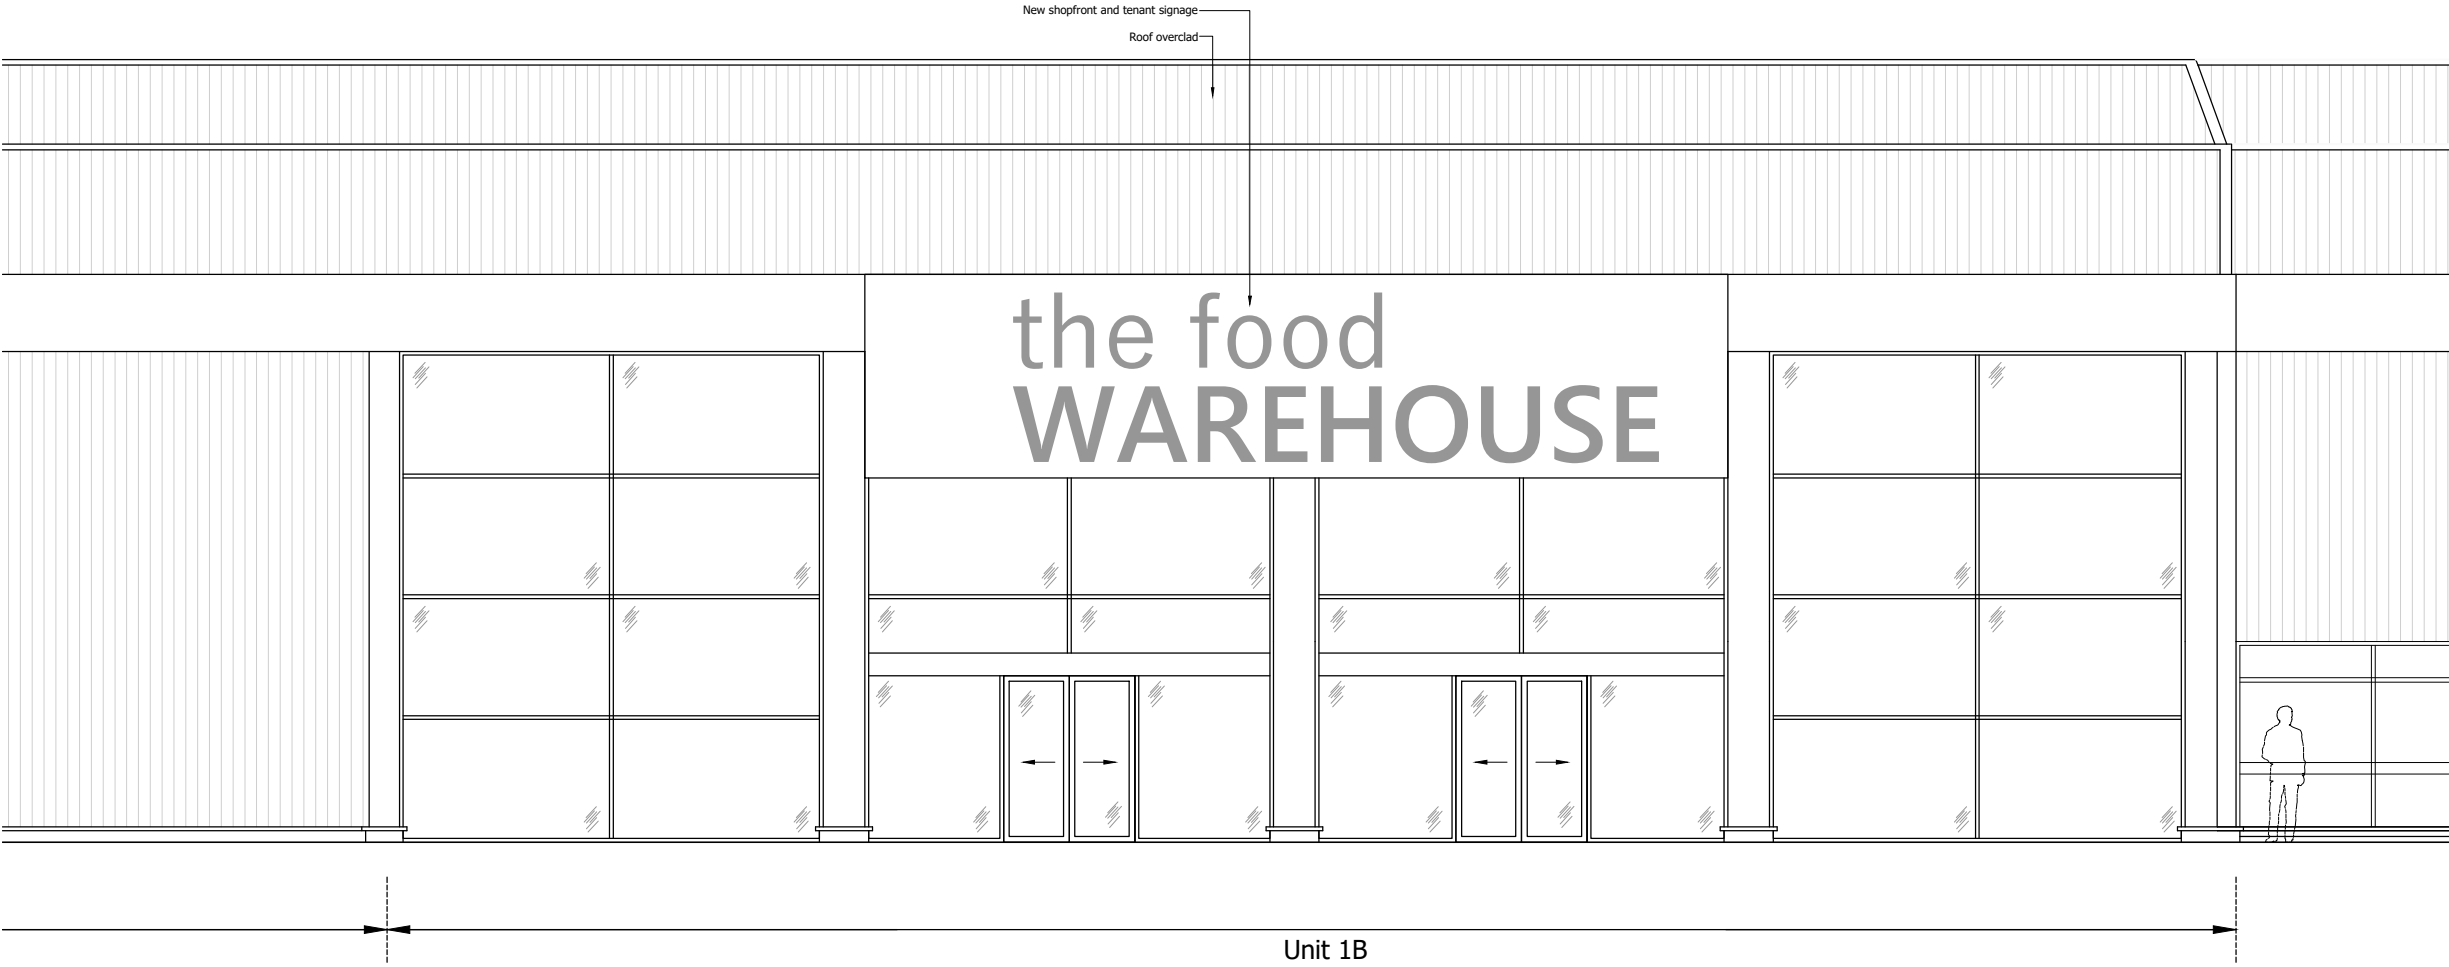


NB | Responsibility is not accepted for errors made by others scaling from this drawing. All construction information should be taken from figured dimensions only

A3

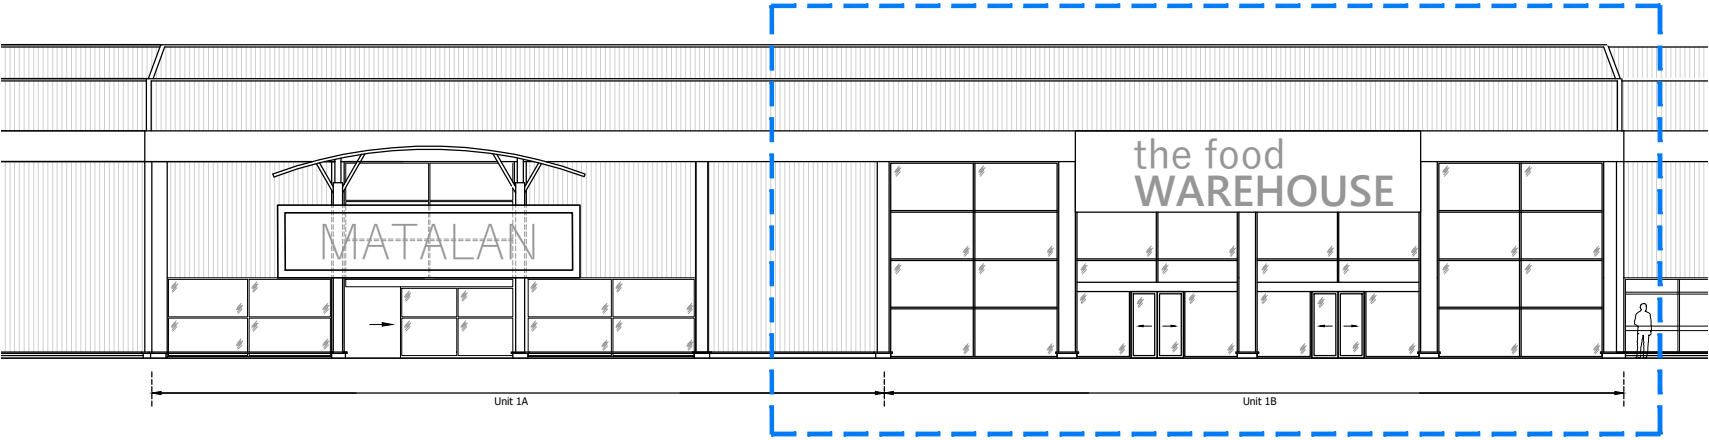

PLANNING ISSUE			
A	Additional entrance doors added	ACD	18/01/21
Rev	Description	By	Date

Project BOGNOR REGIS RETAIL PARK BOGNOR REGIS	Drawn by ACD	Surveyor AW	Date JANUARY 2021
Client ZURICH ASURANCE LTD LIFE	Scale 1:100 @ A3		
Title UNIT 1B, ELEVATION PROPOSED	Drawing Number L200810-B06-03		Revision A

