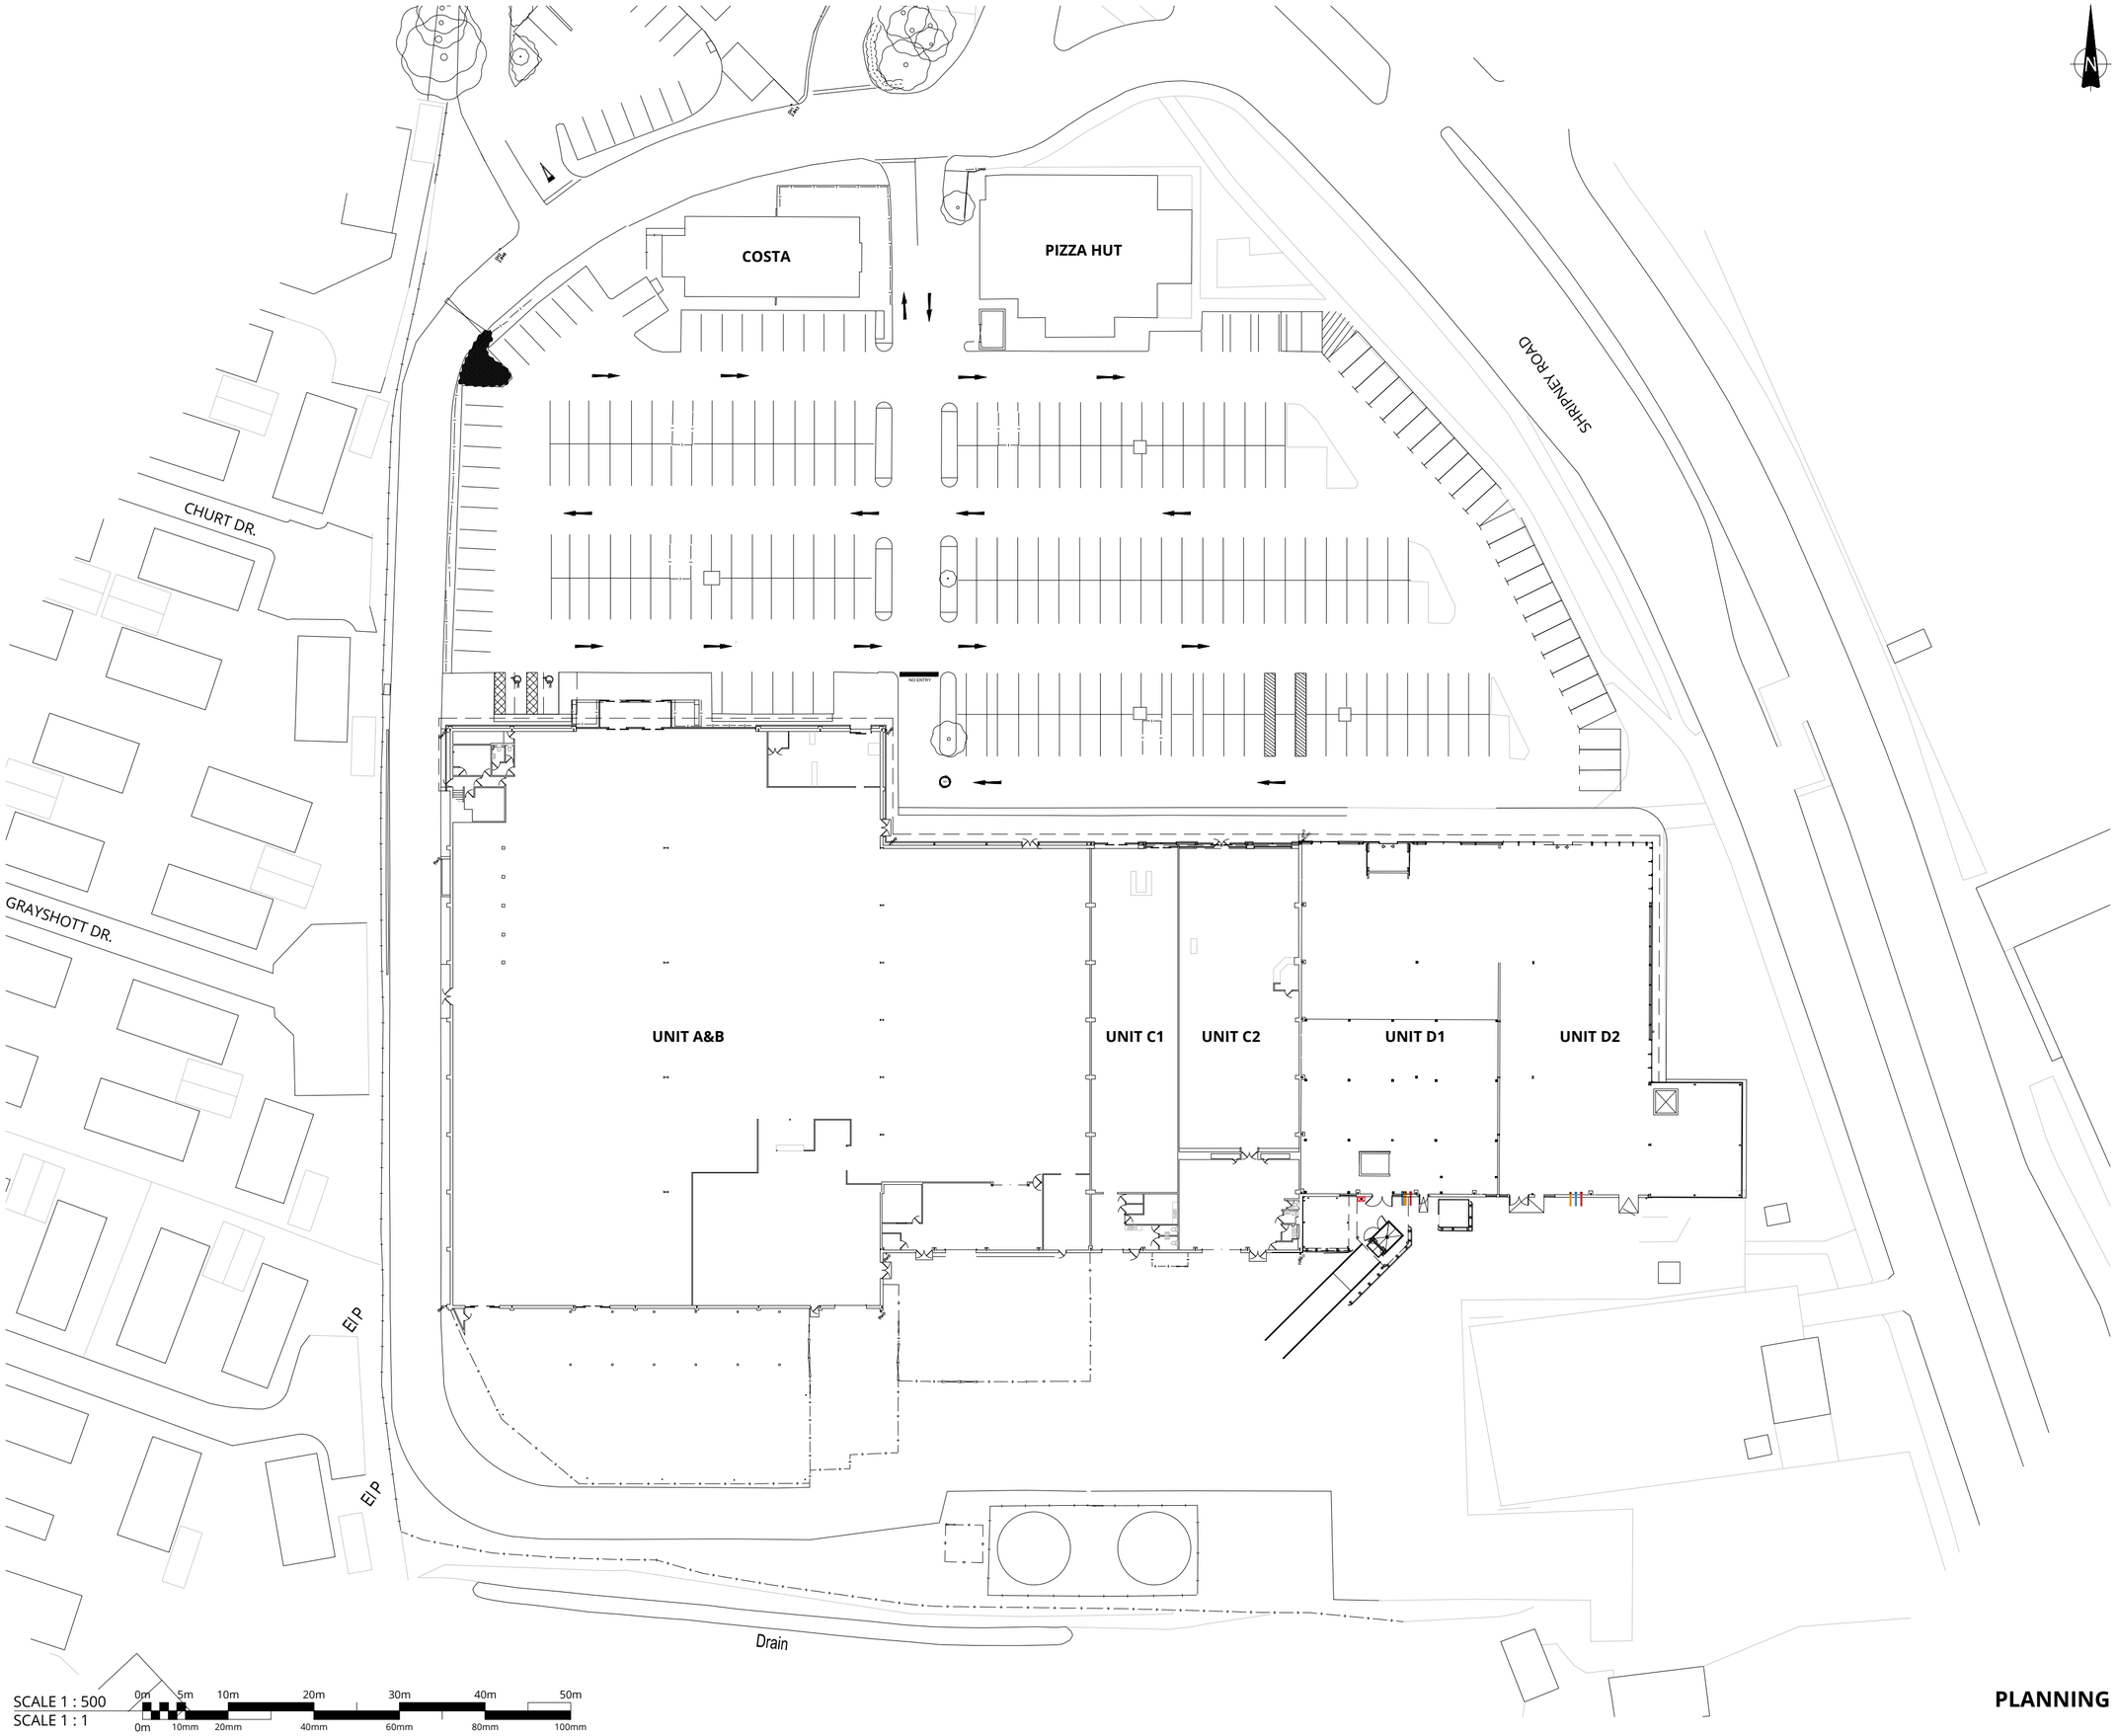

SCALE 1 : 500 — 0m 5m 10m 20m 30m 40m 50m

SCALE 1 : 1 — 0m 10mm 20mm 40mm 60mm 80mm 100mm

Copyright of this drawing is the property of Urban Edge Architecture Limited. It must not be reproduced or amended nor used in the execution of any works whether in conjunction with the proposed works for which it is prepared or otherwise without the express consent in writing of Urban Edge Architecture Limited.

Urban Edge Architecture Limited
One Scotgate Mews, Scotgate,
Stamford, Lincolnshire, PE9 2FX.

Tel. ++44 (0)1780 755665
Fax. ++44 (0)1780 755360

DO NOT SCALE FROM THIS DRAWING - ALL DIMENSIONS TO BE CHECKED ON SITE, ANY DISCREPANCIES RAISED WITH URBAN EDGE

DRAWING TO BE READ IN COLOUR

Revision	Description	Date

URBANEDGE
architecture / landscape / masterplanning

Client
BBC PENSION TRUST LIMITED

Project
**ARUN RETAIL PARK
BOGNOR REGIS
UNITS A-C2 REFURBISHMENT**

Drawing
**SITE BLOCK PLAN
AS PROPOSED**

Scale	1:500 @ A2	Drawn	CN
Date	FEB 2019		

Project No.	Drawing No.	Revision
2055	URB AR[08]00 03	D00

PLANNING

ARUN DISTRICT COUNCIL BE/21/19/PL