
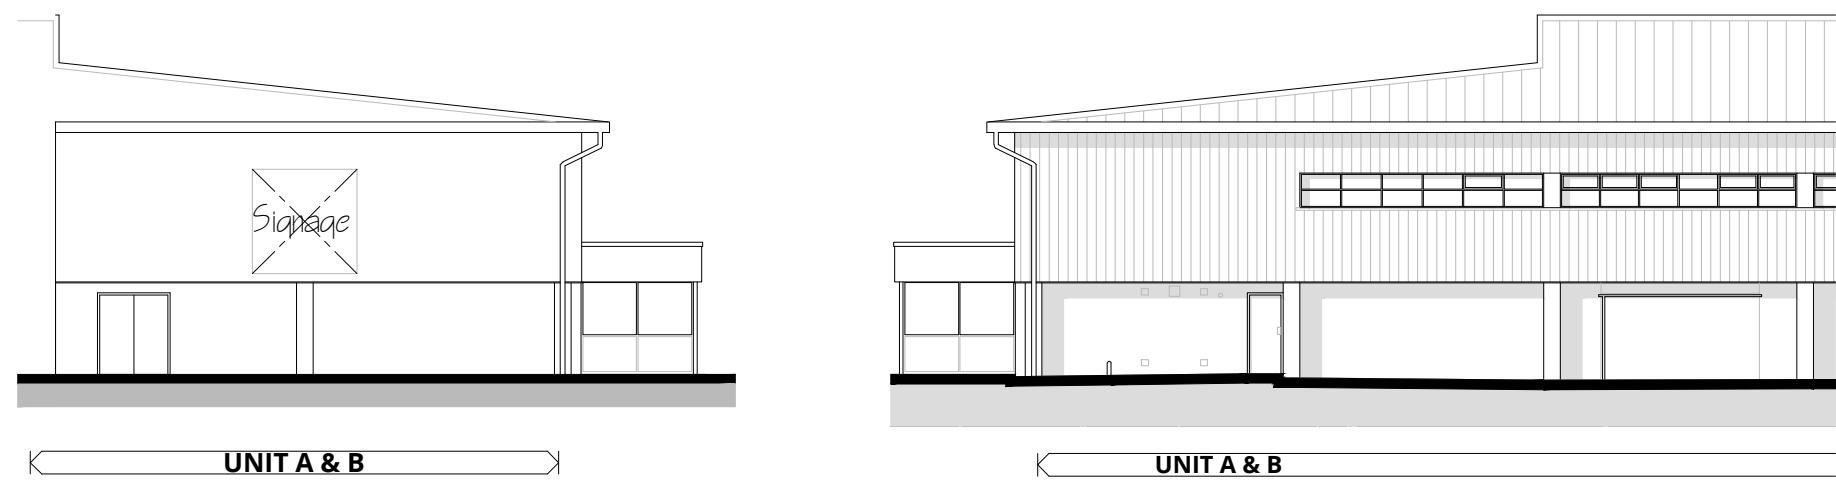
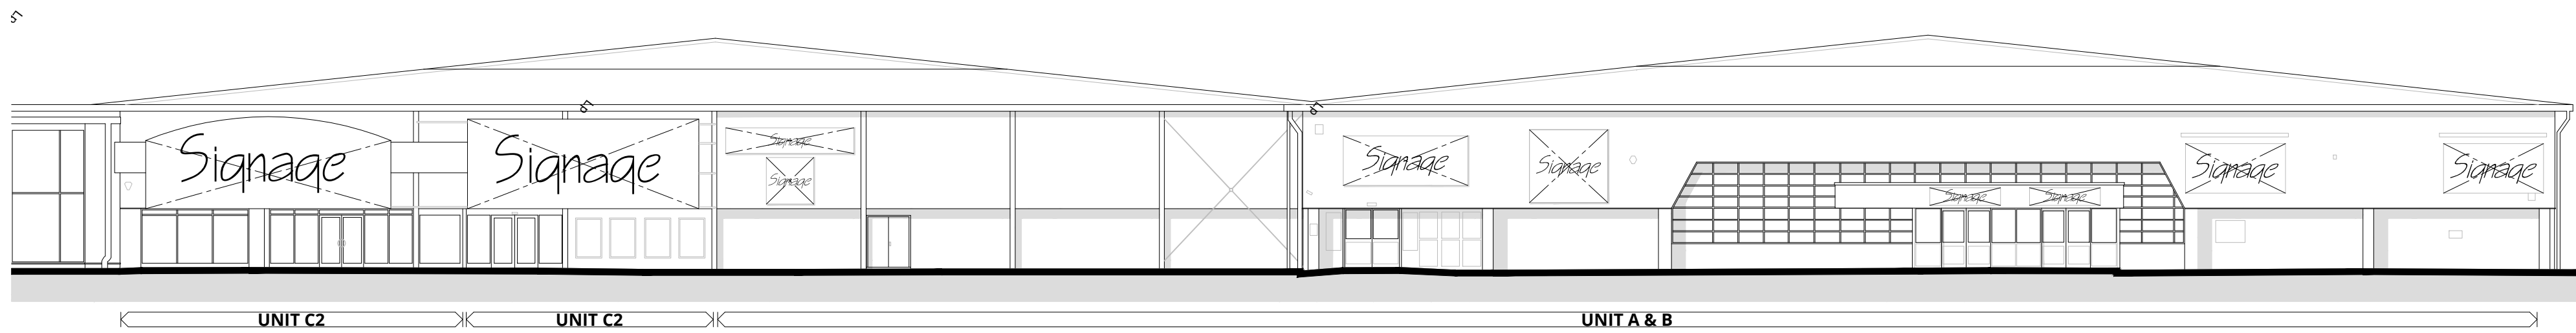
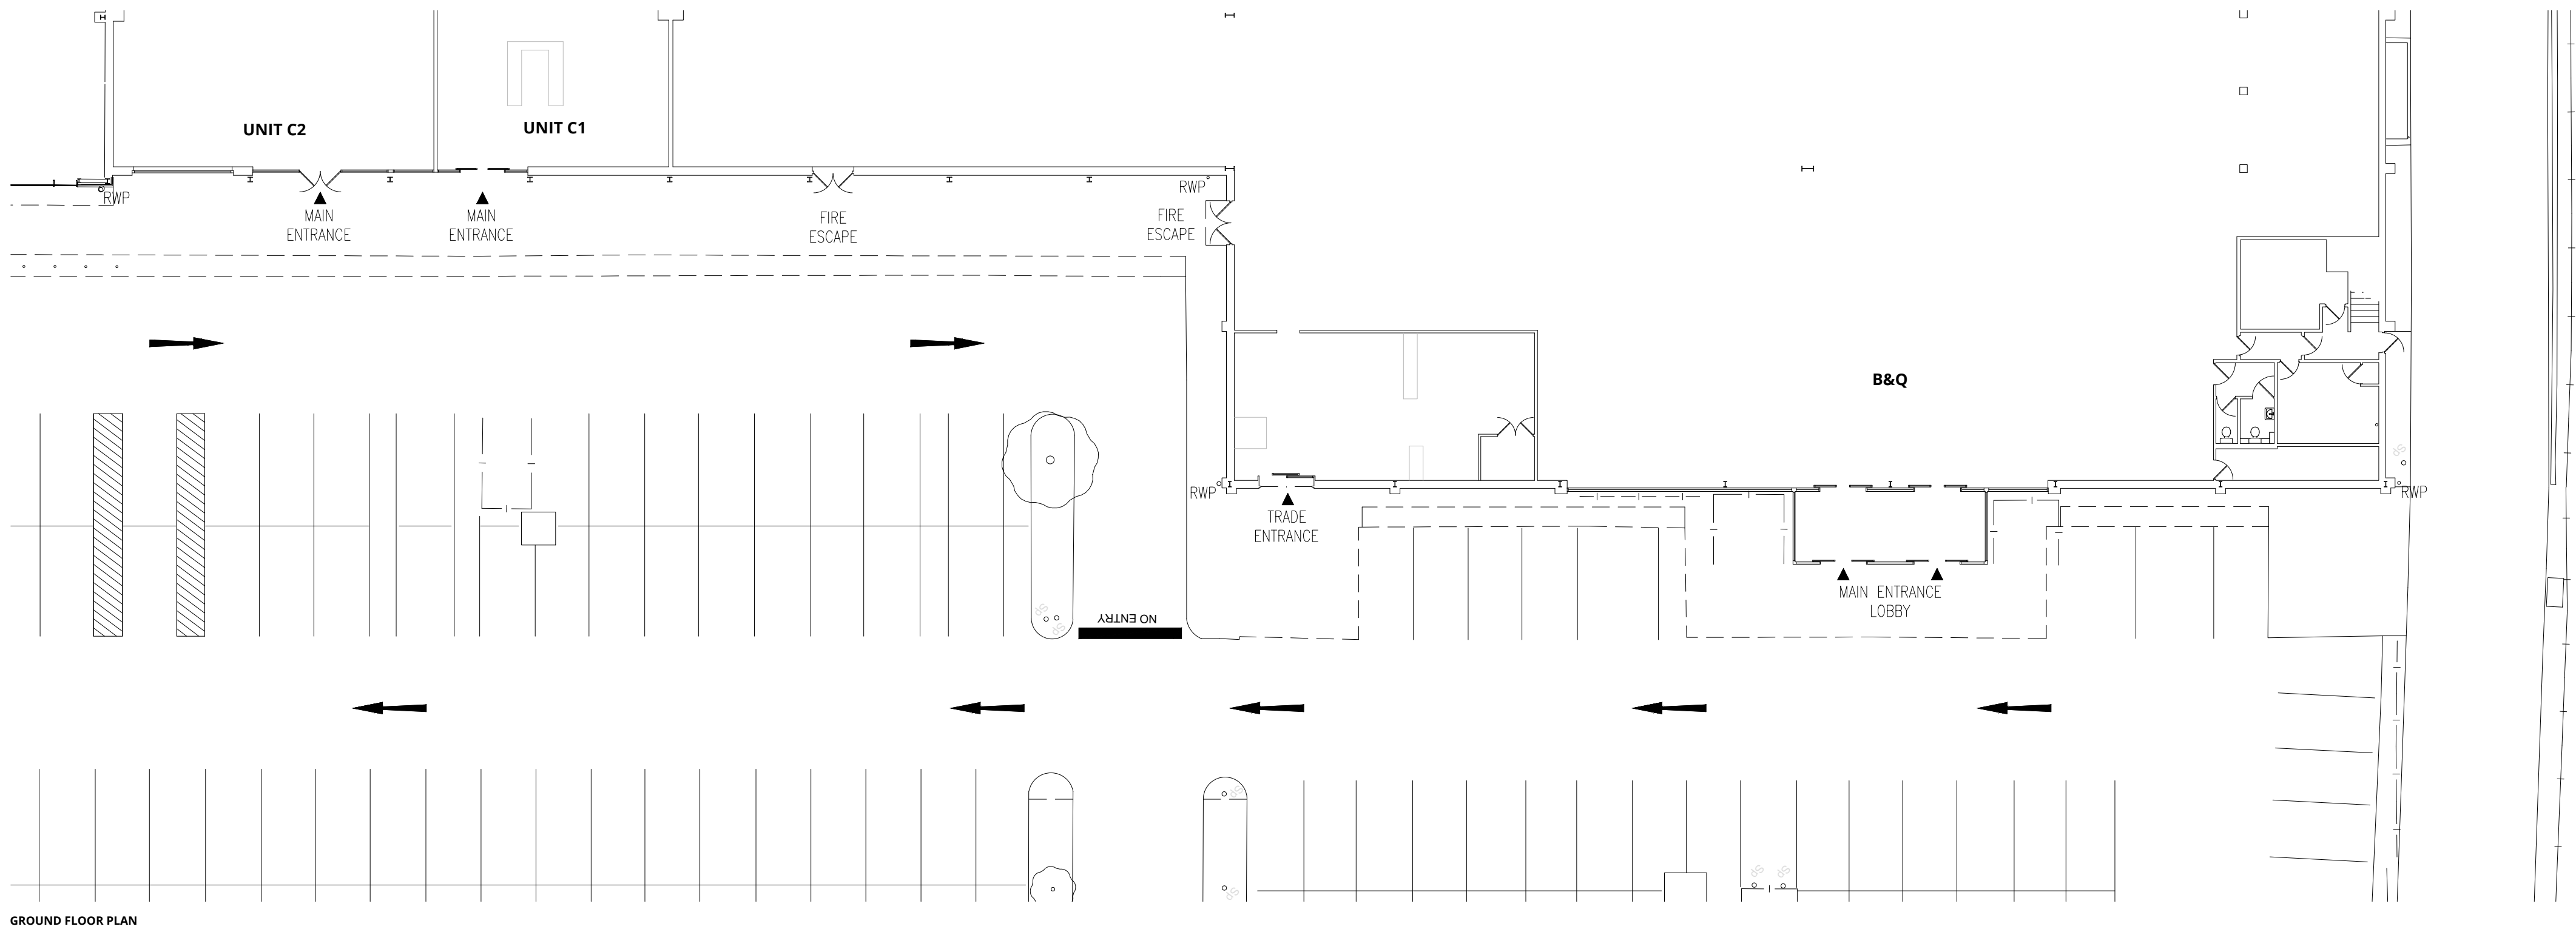


Copyright of this drawing is the property of Urban Edge Architecture Limited. It must not be reproduced or amended nor used in the execution of any works whether in conjunction with the proposed works for which it is prepared or otherwise without the express consent in writing of Urban Edge Architecture Limited.

UrbanEdge Architecture Limited  
One Scotgate Mews, Scotgate,  
Stamford, Lincolnshire, PE9 2FX.  
Tel. ++44 (0)1780 755665  
Fax. ++44 (0)1780 755360

DO NOT SCALE FROM THIS DRAWING - ALL DIMENSIONS TO BE CHECKED ON SITE, ANY DISCREPANCIES RAISED WITH URBAN EDGE

DRAWING TO BE READ IN COLOUR

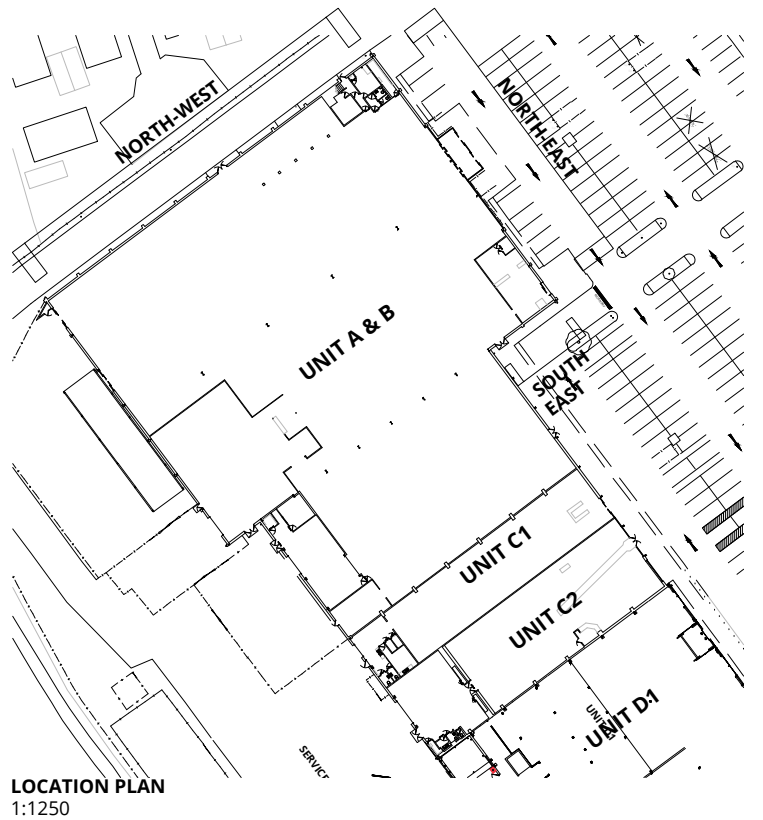

| Revision                                                      | Description                                                           | Date     |
|---------------------------------------------------------------|-----------------------------------------------------------------------|----------|
| <b>URBANEDGE</b><br>architecture / landscape / masterplanning |                                                                       |          |
| Client                                                        | <b>BBC PENSION TRUST LIMITED</b>                                      |          |
| Project                                                       | <b>ARUN RETAIL PARK<br/>BOGNOR REGIS<br/>UNITS A-C2 REFURBISHMENT</b> |          |
| Drawing                                                       | <b>ELEVATIONS<br/>AS EXISTING</b>                                     |          |
| Scale                                                         | 1:200 @ A1                                                            | Drawn CN |
| Date                                                          | FEB 2019                                                              |          |
| Project No.                                                   | Drawing No.                                                           | Revision |
| PLANNING 2055                                                 | URB AR[08] 70 01                                                      | D00      |