Copyright of this drawing is the property of Urban Edge Architecture Limited. It must not be reproduced or amended nor used in the execution of any works whether in conjunction with the proposed works for which it is prepared or otherwise without the express consent in writing of Urban Edge Architecture Limited.

Urban Edge Architecture Limited
One Scotgate Mews, Scotgate,
Stamford, Lincolnshire, PE9 2FX.

Tel. ++44 (0)1780 755 665
Fax. ++44 (0)1780 755 360

DO NOT SCALE FROM THIS DRAWING - ALL DIMENSIONS TO BE CHECKED ON SITE, ANY DISCREPANCIES RAISED WITH URBAN EDGE

DRAWING TO BE READ IN COLOUR

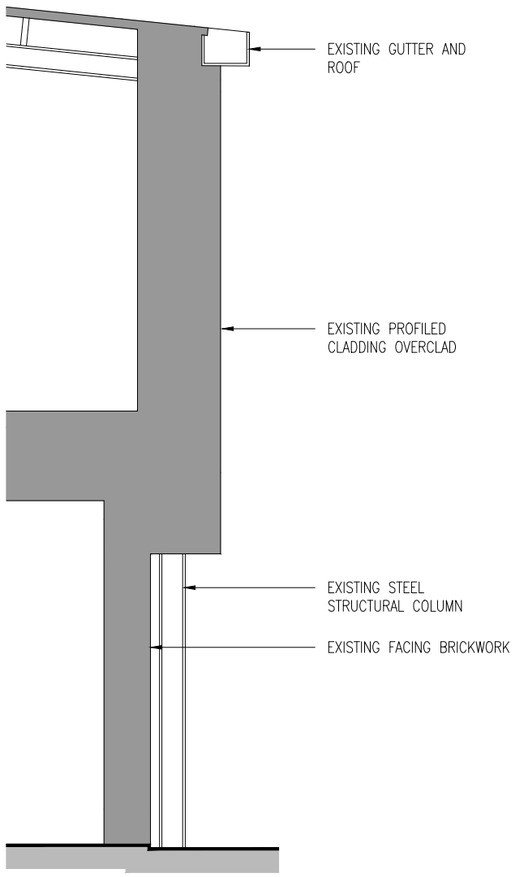

SECTION A-A (CARPETRIGHT)

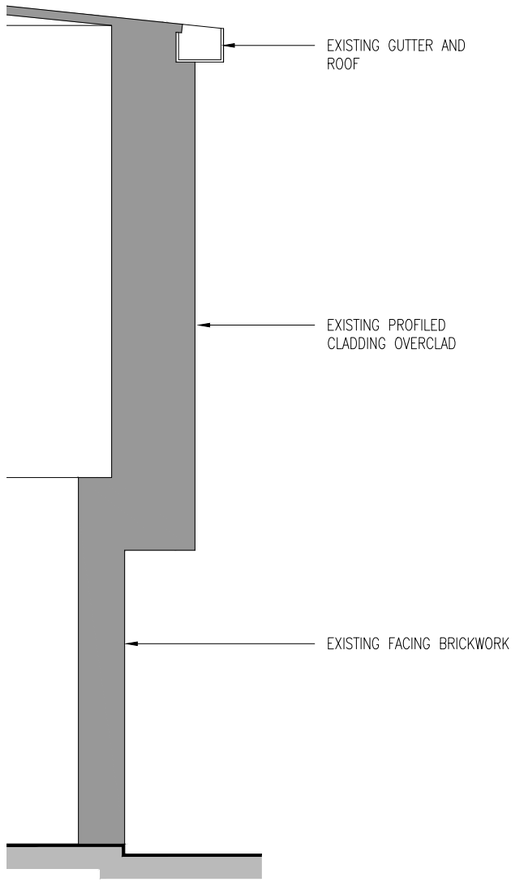

SECTION B-B (PETS AT HOME)

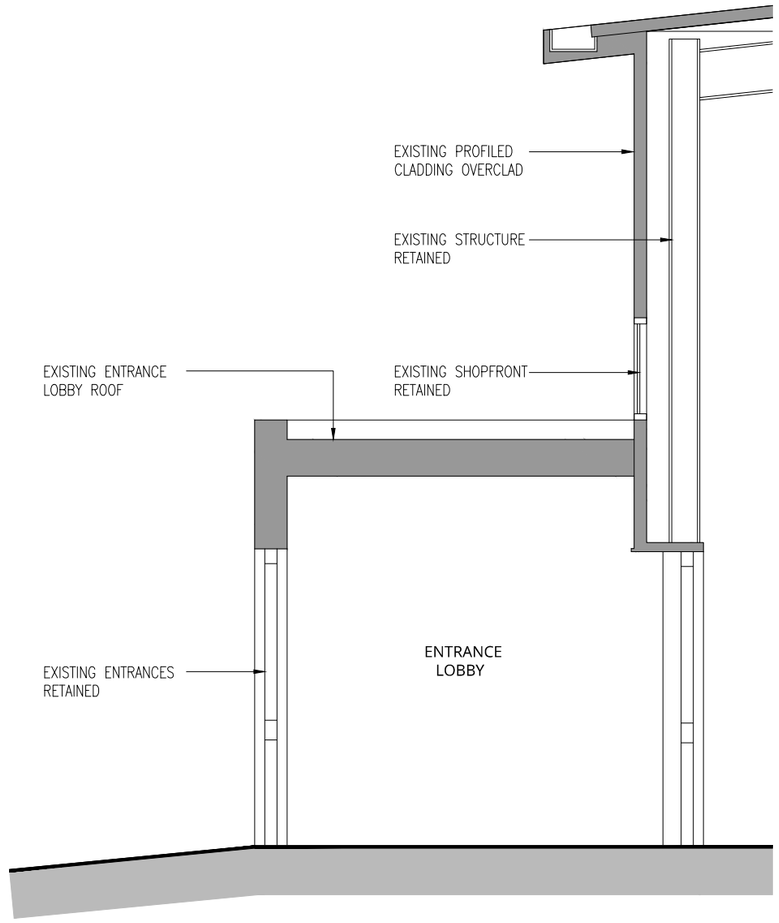

SECTION C-C (B&Q)

SCALE 1 : 50 — 0m, 0.5m, 1m, 2m, 3m, 4m, 5m
SCALE 1 : 1 — 0m, 10mm, 20mm, 40mm, 60mm, 80mm, 100mm

PLANNING

Revision	Description	Date

URBANEDGE
architecture / landscape / masterplanning

Client
BBC PENSION TRUST LIMITED

Project
**ARUN RETAIL PARK
BOGNOR REGIS
UNITS A-C2 REFURBISHMENT**

Drawing
**TYPICAL SECTIONS
AS EXISTING**

Scale 1:50 @ A3 Drawn CN
Date FEB 2019

Project No. 2055 Drawing No. URB AR[08]80 01 Revision D00

ARUN DISTRICT COUNCIL BE/21/19/PL