

Copyright of this drawing is the property of Urban Edge Architecture Limited. It must not be reproduced or amended nor used in the execution of any works whether in conjunction with the proposed works for which it is prepared or otherwise without the express consent in writing of Urban Edge Architecture Limited.

Urban Edge Architecture Limited
One Scogate Mews, Scogate,
Stamford, Lincolnshire, PE9 2FX.

Tel. ++44 (0)1780 755 665
Fax. ++44 (0)1780 755 360

DO NOT SCALE FROM THIS DRAWING - ALL DIMENSIONS TO BE CHECKED ON SITE. ANY DISCREPANCIES RAISED WITH URBAN EDGE


DRAWING TO BE READ IN COLOUR

SITE ADDRESS

ARUN RETAIL PARK,
SHRIPNEY ROAD,
BOGNOR REGIS
PO22 9NF

KEY

- OWNERSHIP BOUNDARY
- APPLICATION BOUNDARY

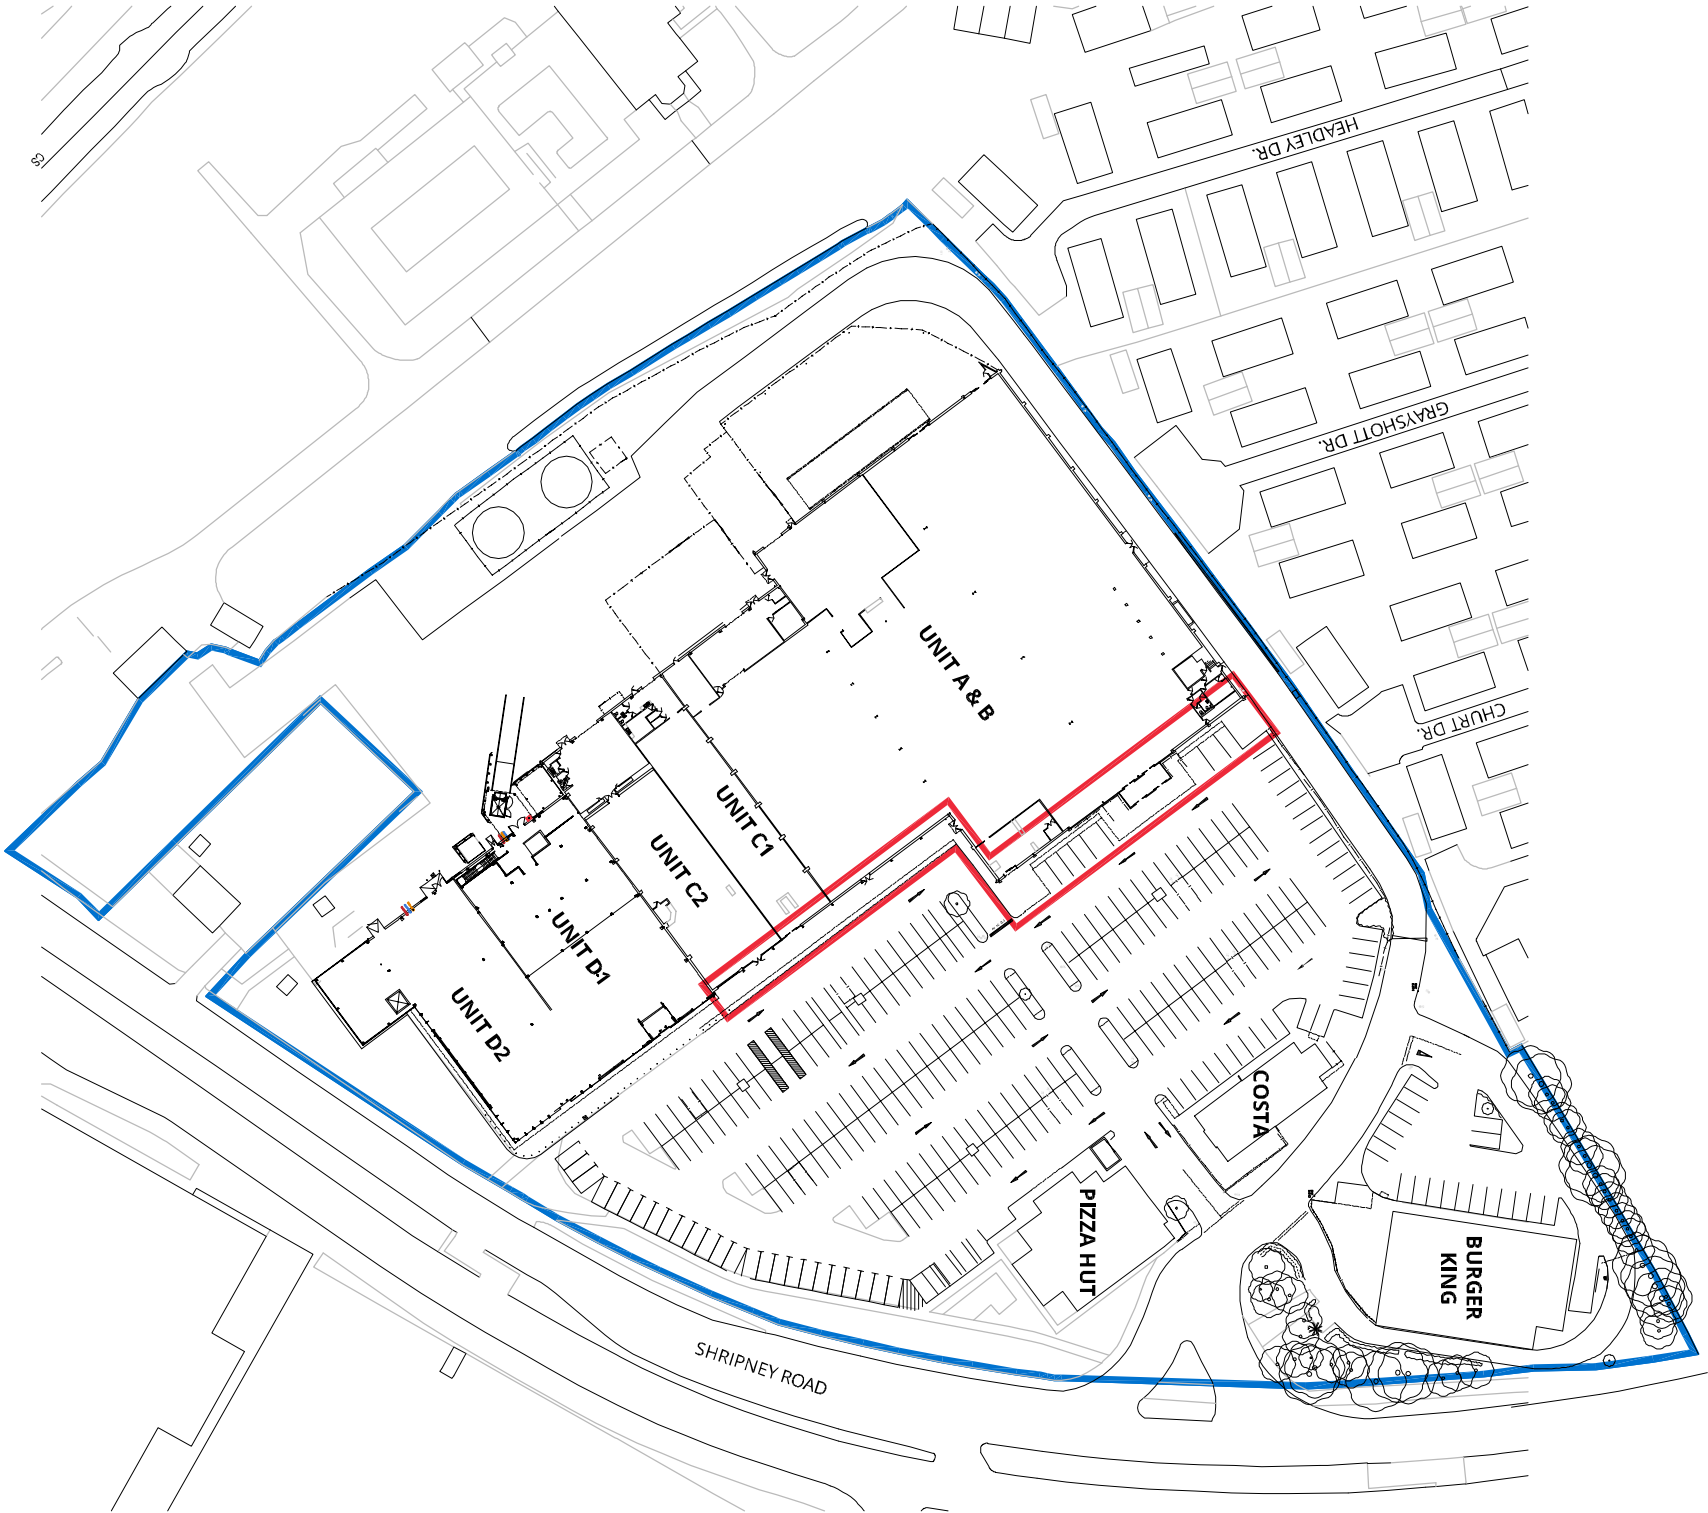

D01 Red line boundary updated in line with planning consultant comment. 08.02.2019

Revision Description Date

URBANEDGE
architecture / landscape / masterplanning

Client **BBC PENSION TRUST LIMITED**

Project **ARUN RETAIL PARK
BOGNOR REGIS
UNITS A-C2 REFURBISHMENT**

Drawing **SITE LOCATION PLAN**

Scale	1:1250 @ A3	Drawn	CN
Date	FEB 2019		
Project No.	2055 URB AR[08] 00 01	Revision	D01

PLANNING

