


Urban Edge Architecture Limited
One Scoggie Meads, Scoggie,
Somerset, Lincolnshire, PE9 2PX.

Tel. +444 (0)1780 755665
Fax. +444 (0)1780 755360

DO NOT SCALE FROM THE DRAWING - ALL DIMENSIONS TO BE CHECKED ON SITE. ANY DISCREPANCIES SHOWN WITH URBAN EDGE

DRAWING TO BE READ IN COLOUR

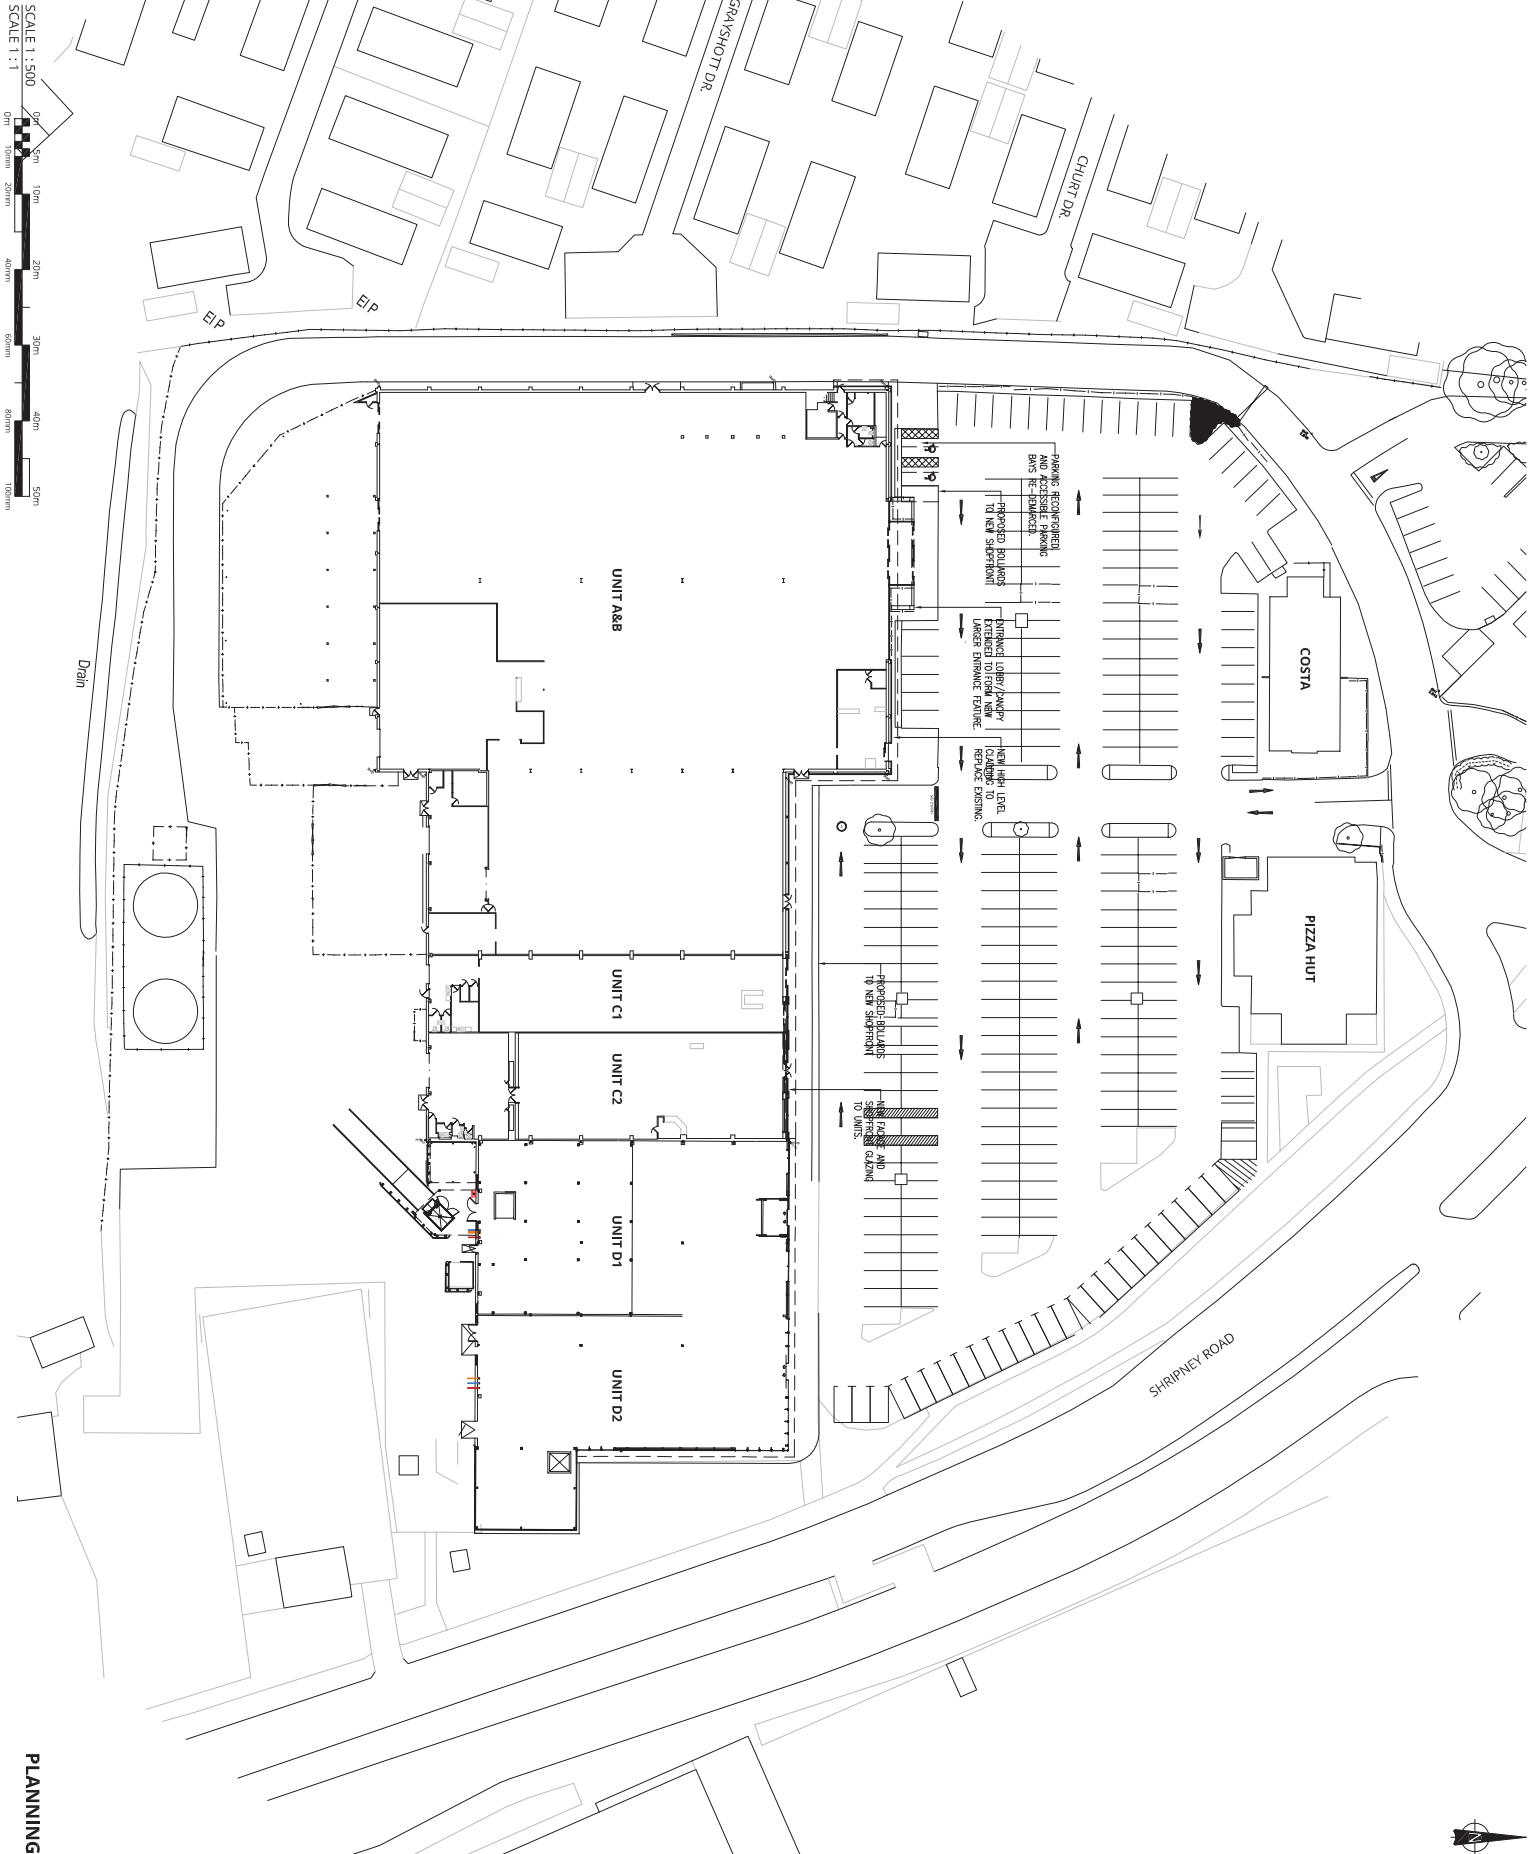

001 Additional notes added following comments from planning officer. 22.02.18
Revision Description Date

URBANEDGE
architecture / landscape / masterplanning

Client
BBC PENSION TRUST LIMITED

Project
**ARUN RETAIL PARK
BOGNOR REGIS
UNITS A-C2 REFURBISHMENT**

Drawing
**SITE BLOCK PLAN
AS PROPOSED**

Scale 1:500 @ A2
Date FEB 2019
Drawn C1

Project No. Drawing No. Revision
2055 URB AR[08]00 03 D05