

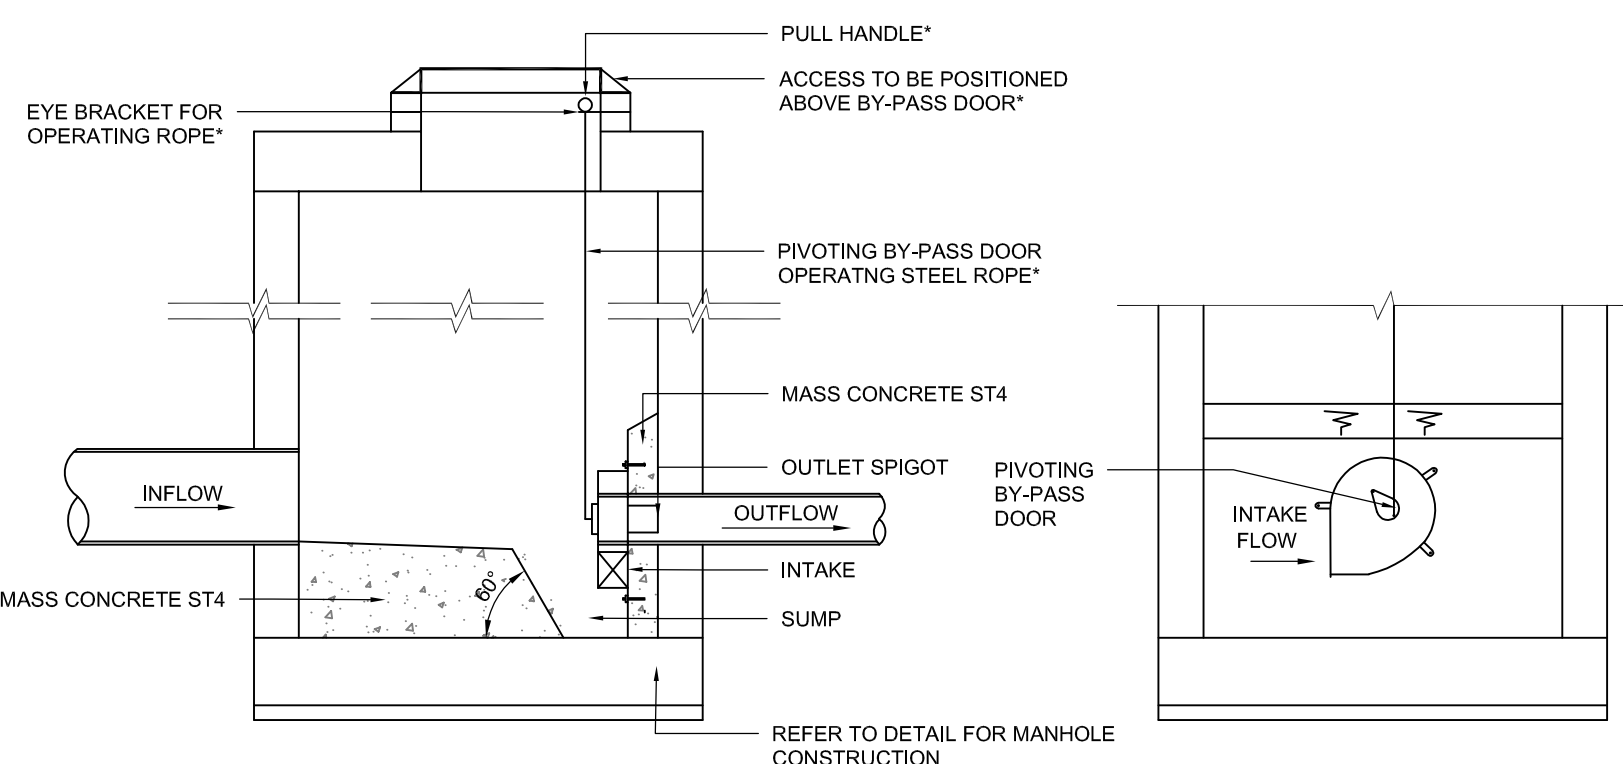


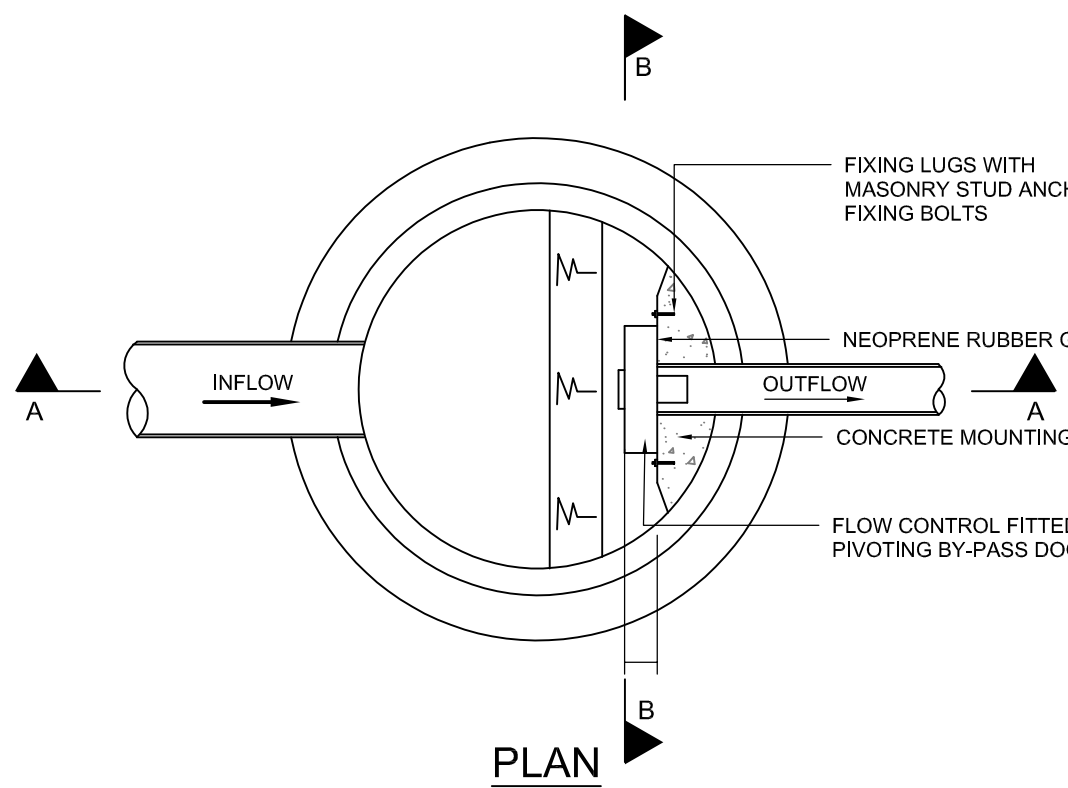


TYPICAL DESIGN LAYOUT FOR PROPOSED FLOW CONTROL IN CIRCULAR MANHOLE
SCALE 1:25

SECTION B-B

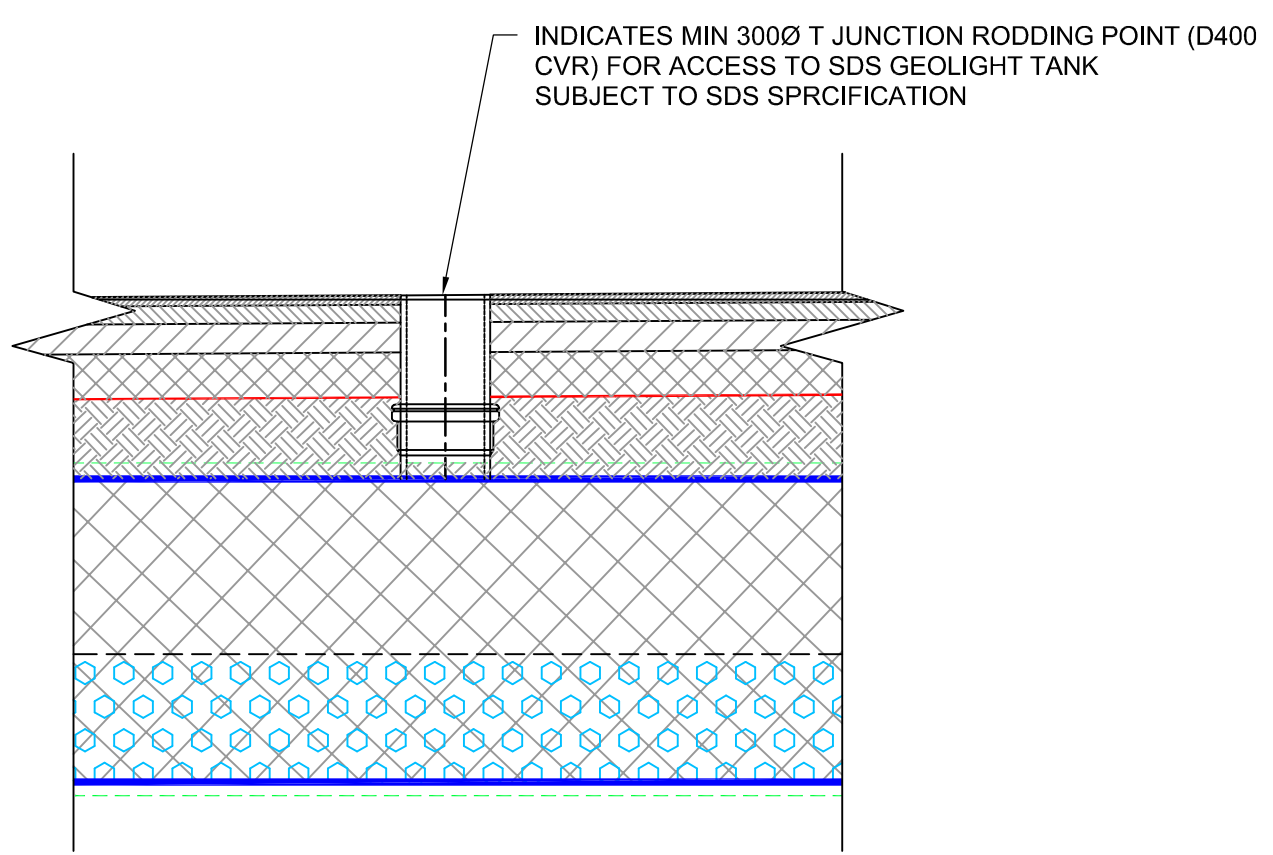


T JUNCTION TYPICAL ACCESS
REFER TO AT-201 & AT-202
SCALE 1:25
(REFER TO C-7010 FOR LOCATION)

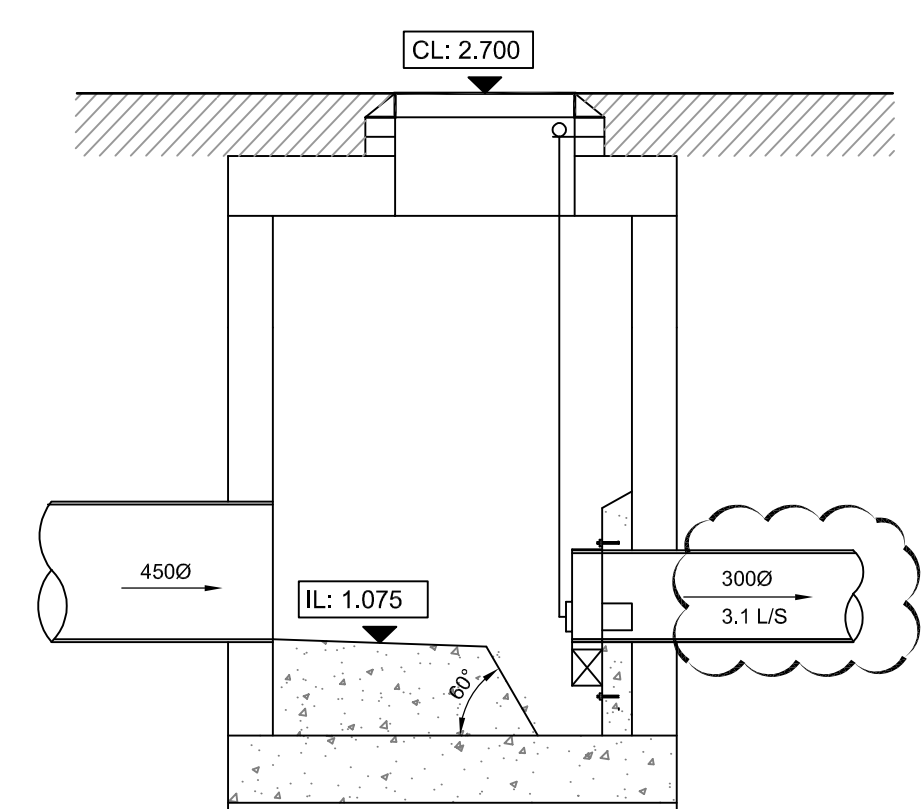


UNIT 4-8 FC-401
FLOW CONTROL IN CIRCULAR MANHOLE
SCALE 1:20

NOTE:
FLOW CONTROL MANHOLES TO BE READ IN CONJUNCTION WITH TYPE 2 MANHOLE DETAIL ON DRAWING 7100

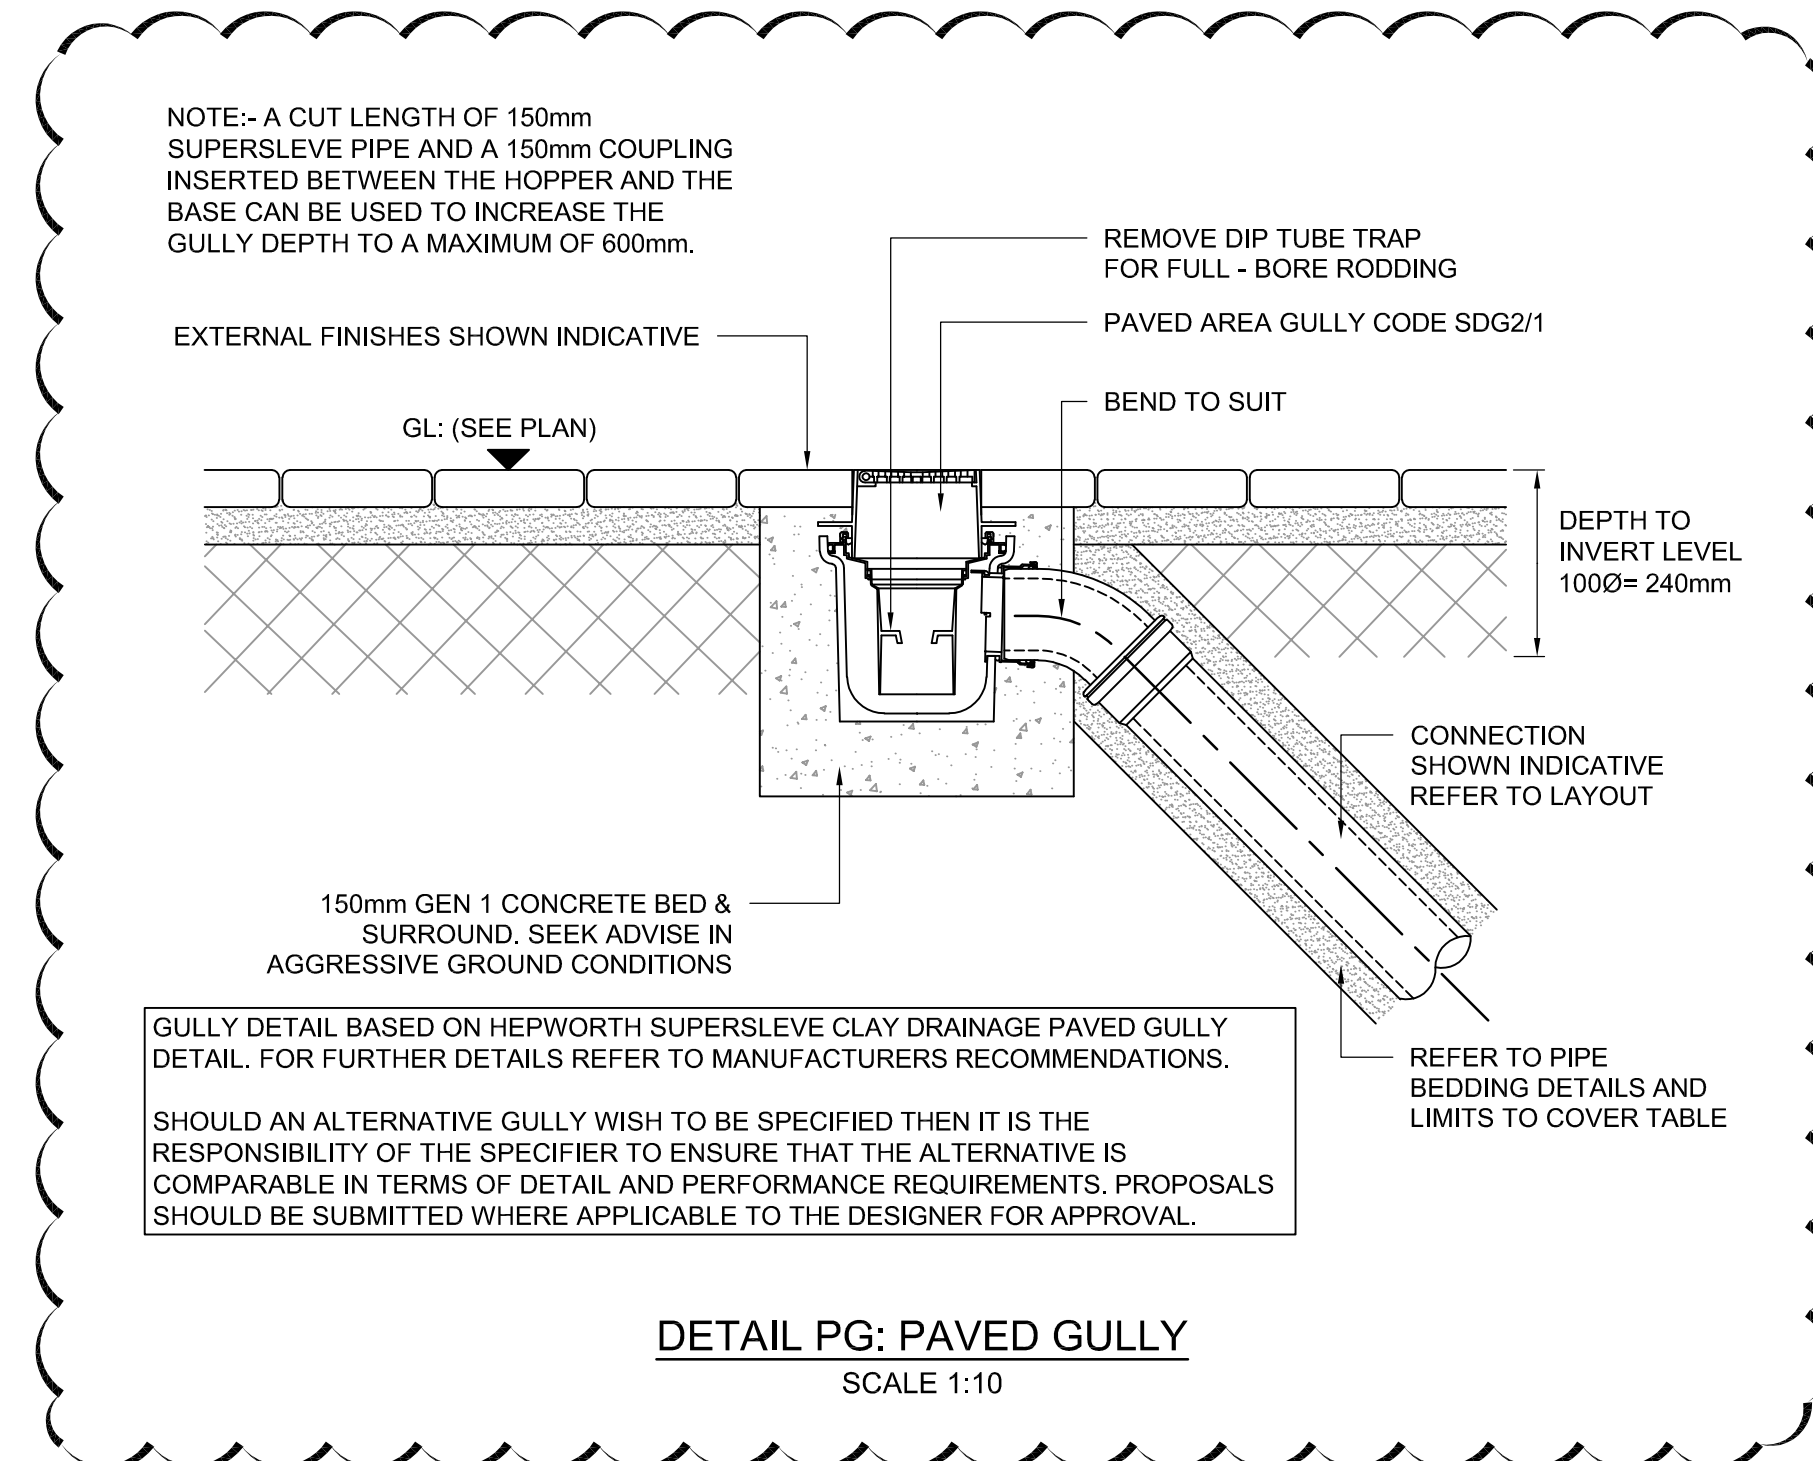


DETAIL PG: PAVED GULLY
SCALE 1:10

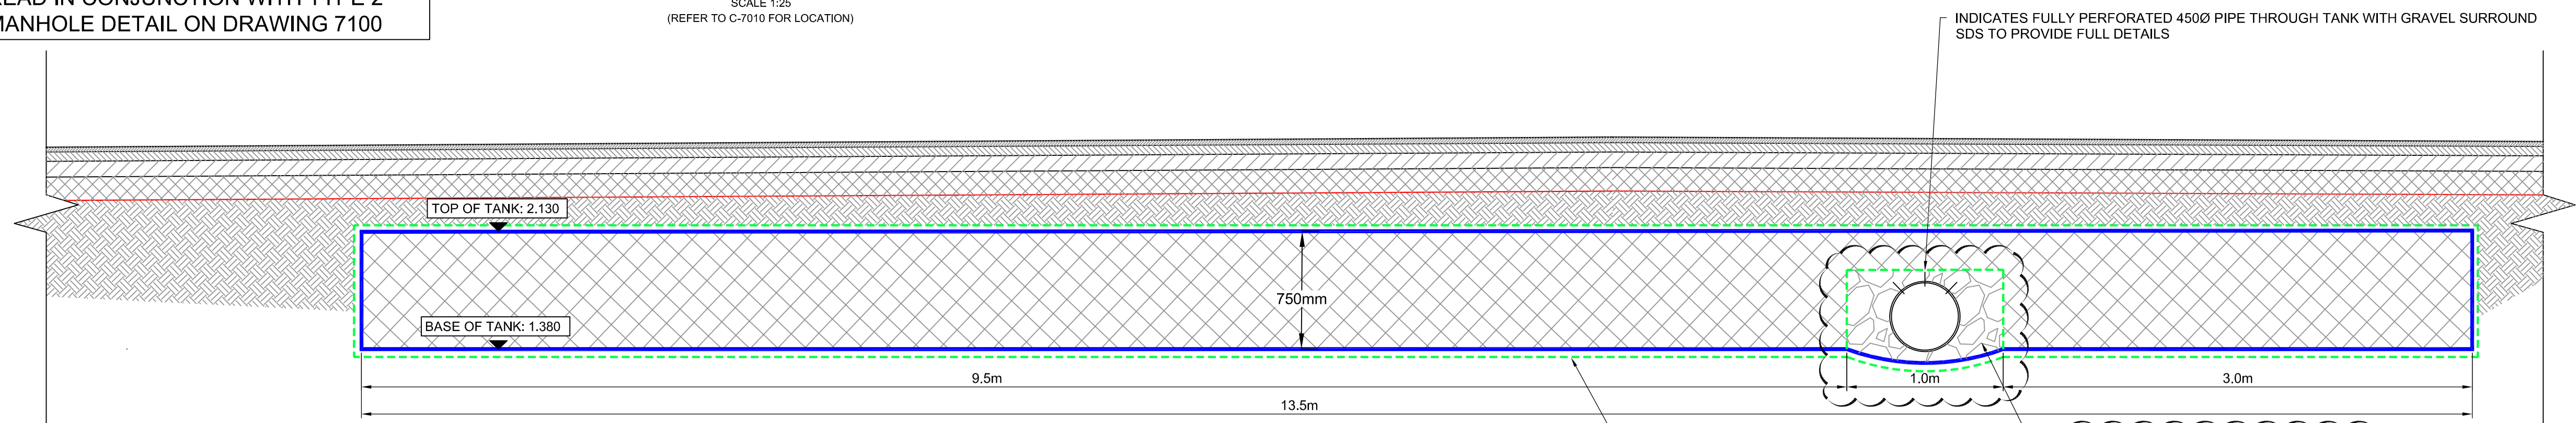

SECTION 1-1
CROSS SECTION THROUGH AT-401
SCALE 1:25
(REFER TO C-7010 FOR LOCATION)

NOTE:
TO BE DESIGNED ACCORDING TO SDS DETAILS AND SPECIFICATIONS

GRANULAR BEDDING MATERIAL
GRANULAR BEDDING MATERIAL COMPACTED OVER FULL WIDTH OF TRENCH.
THICKNESS (MIN):
100mm MIN FOR PIPES ≤ 100mmØ
150mm MIN FOR PIPES > 100mmØ

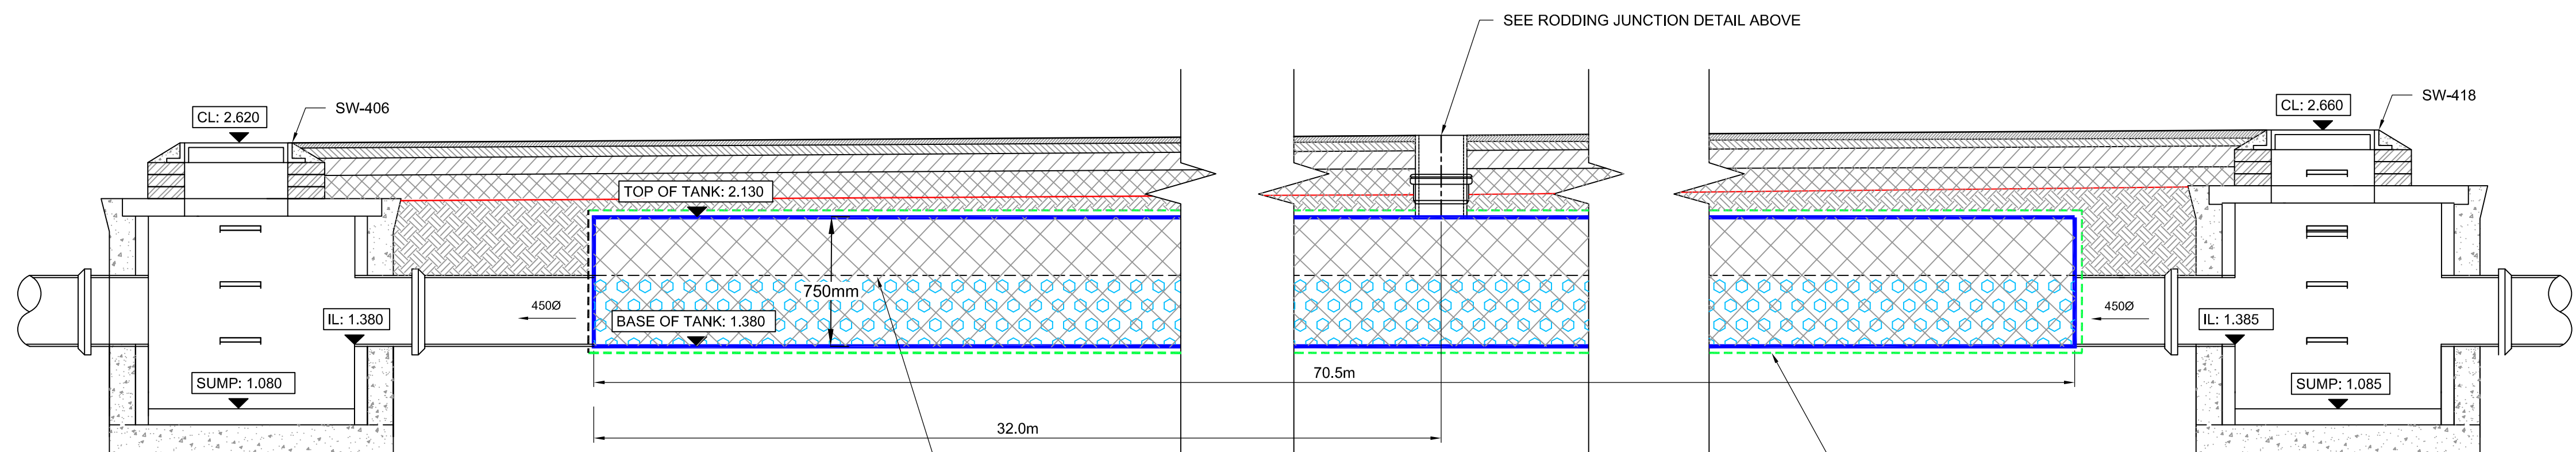

SECTION 2-2
SECTION THROUGH AT-401
SCALE 1:25
(REFER TO C-7010 FOR LOCATION)

NOTE:
TO BE DESIGNED ACCORDING TO SDS DETAILS AND SPECIFICATIONS

KEY PLAN

NOTES

- All dimensions are to be checked on site before the commencement of works. Any discrepancies are to be reported to the Architect & Engineer for verification. Figured dimensions only are to be taken from this drawing.
- The DWG file is issued for the purposes of coordination only and do not represent formal drawing issue and are not to be reprinted in any form. Formal issue of drawings is via DWF, Adobe PDF files and/or hard copies and their associated information issue sheets.
- Note that all care has been taken with the export of DWG files and their content, but we recommend that you make due dimensional checks before using any DWG file information. Any errors found are to be reported to Hydrock immediately.

REV	ISSUED FOR CONTRACT	ISSUED FOR CONTRACT	ISSUED FOR CONTRACT	ISSUED FOR CONTRACT	ISSUED FOR CONTRACT
P05	D. GALLIMORE	04/05/20	D. GALLIMORE	04/05/20	M. GRIFFIN
P04	R. HUNT	13/03/20	D. GALLIMORE	13/03/20	M. GRIFFIN
P03	R. HUNT	24/02/20	D. GALLIMORE	24/02/20	M. GRIFFIN
P02	R. HUNT	19/02/20	D. GALLIMORE	19/02/20	M. GRIFFIN
P01	R. HUNT	20/12/19	D. GALLIMORE	20/12/19	M. GRIFFIN
REV	REVISION NOTES/COMMENTS				
DRAWN BY	DATE	CHECKED BY	DATE	APPROVED BY	DATE

Hydrock

Merchants' House North
Wapping Road
Bristol
BS1 4RW
t: +44 (0)117 945 9225
e: bristolcentral@hydrock.com

CLIENT

LANDLINK ESTATES

PROJECT

SALTBOX
BOGNOR REGIS

TITLE

UNIT 4, 5 AND 8 DRAINAGE DETAILS
SHEET 2

HYDROCK PROJECT NO.	SCALE @ A1
C-13319-C	AS SHOWN
STATUS DESCRIPTION	STATUS
ISSUED FOR CONTRACT	D2
DRAWING NO. (PROJECT CODE-ORIGINATOR-ZONE-LEVEL-TYPE-ROLE-NUMBER)	REVISION
SAL-HYD-PH2-ZZ-DR-C-7101	P05