





KEY PLAN

NOTES

- All dimensions are to be checked on site before the commencement of works. Any discrepancies are to be reported to the Architect & Engineer for verification. Figured dimensions only are to be taken from this drawing.
- The DWG file is issued for the purposes of coordination only and do not represent formal drawing issue and are not to be reprinted in any form. Formal issue of drawings is via DWF, Adobe PDF files and/or hard copies and their associated information issue sheets.
- Note that all care has been taken with the export of DWG files and their content, but we recommend that you make due dimensional checks before using any DWG file information. Any errors found are to be reported to Hydrock immediately.

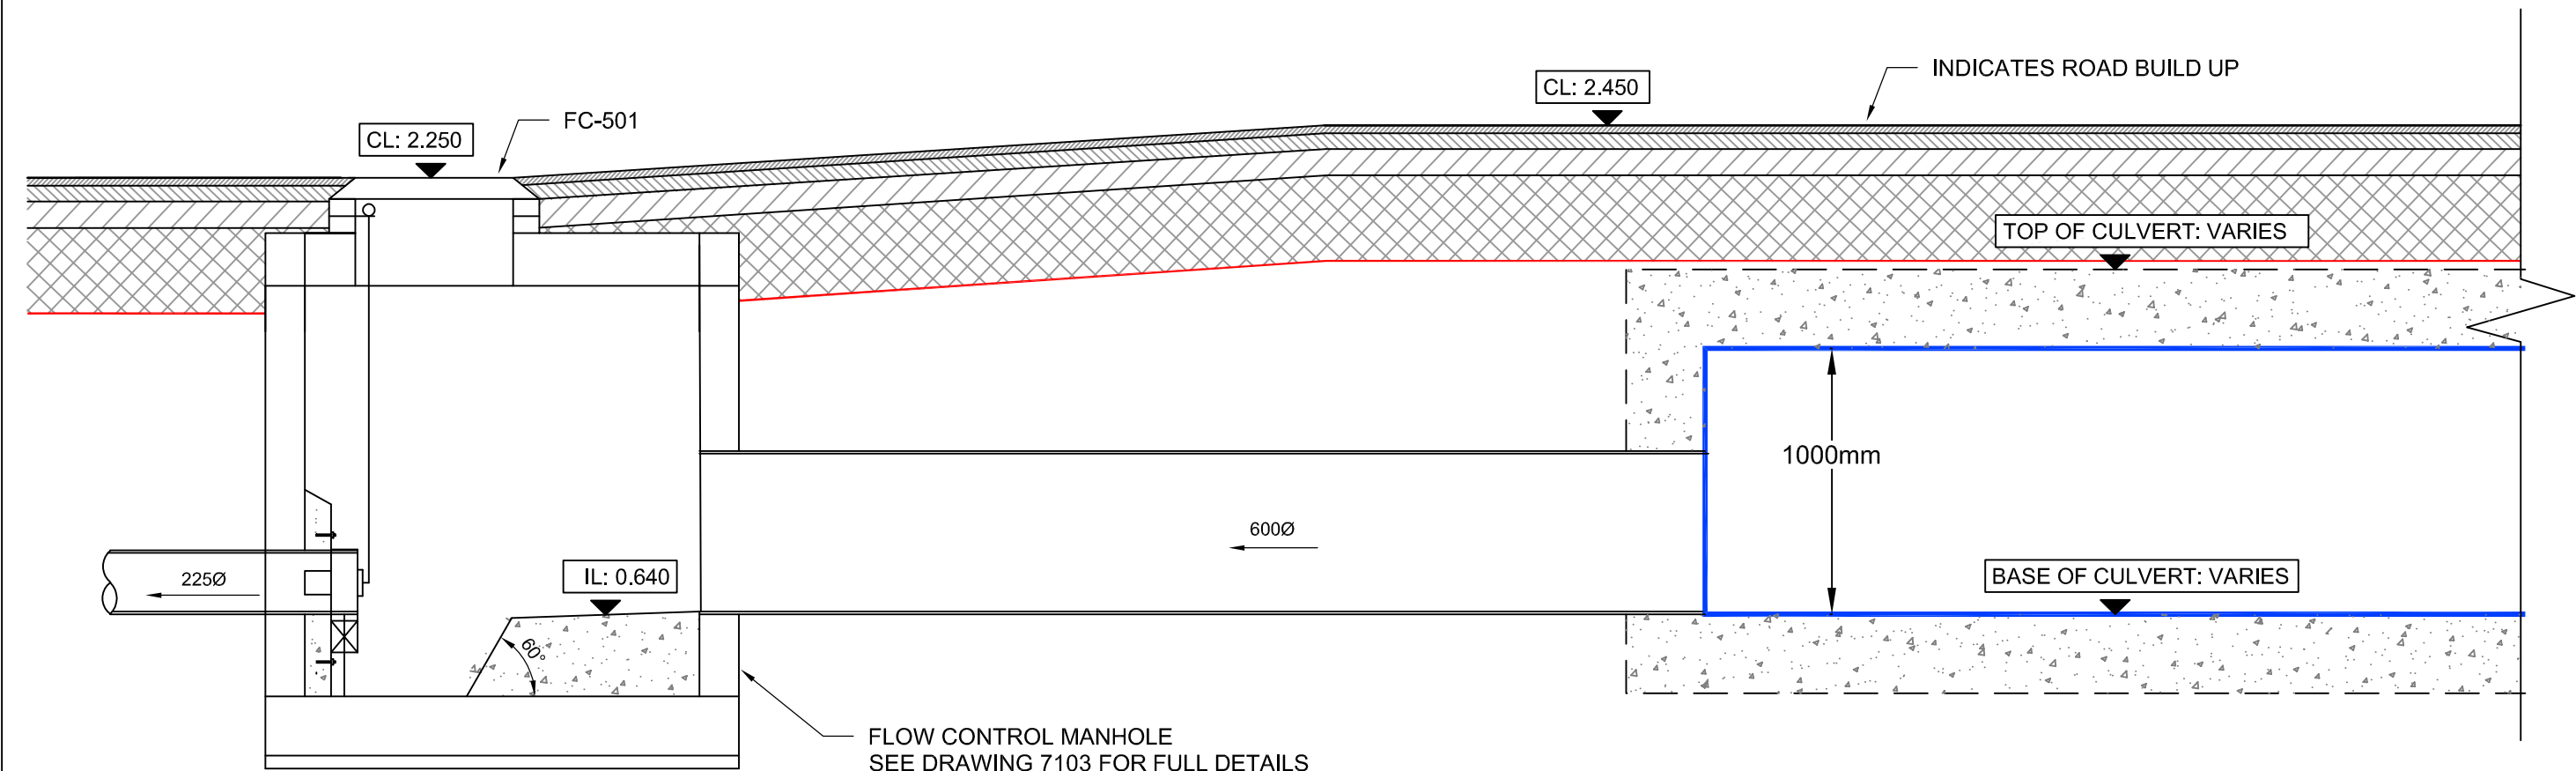


SECTION 3-3
SECTION THROUGH CULVERT
SCALE 1:25

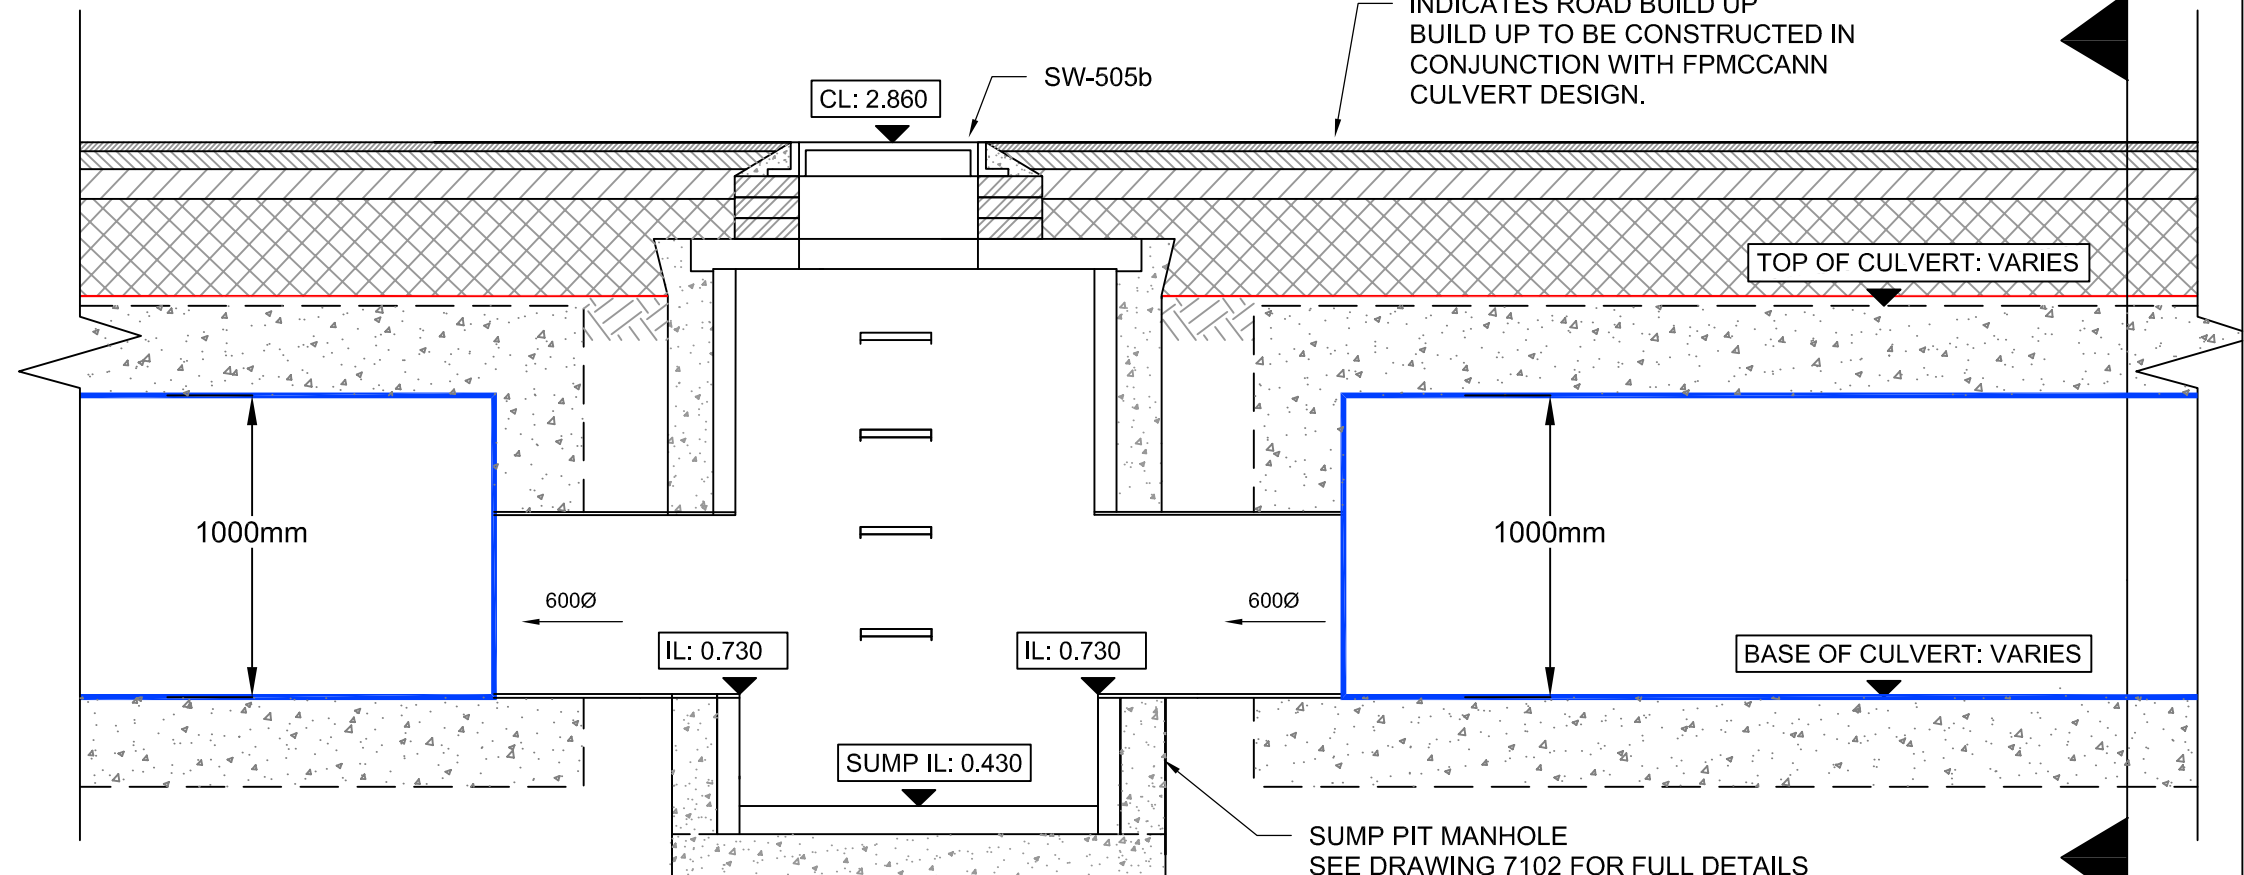


SECTION 4-4
SECTION THROUGH CULVERT
SCALE 1:25

SEE BELOW FOR CROSS SECTION
THROUGH CULVERT

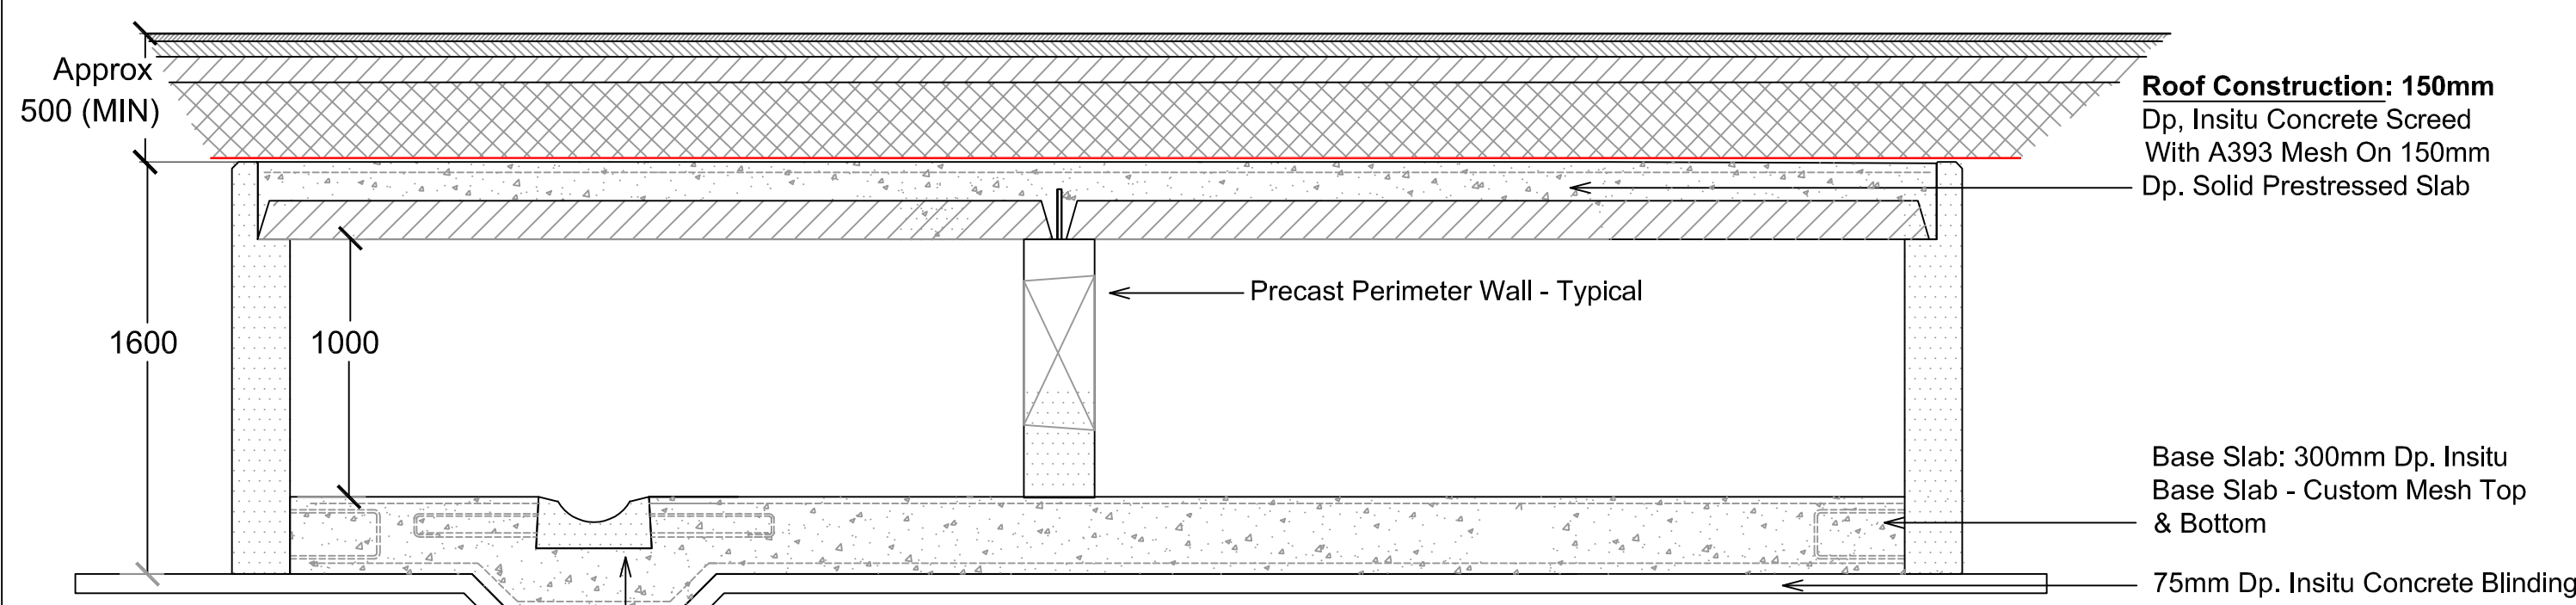


CULVERT CROSS SECTION
DETAIL FROM FPMCCANN
SCALE 1:20
(REFER TO C-7020 FOR LOCATION)


NOTE:
TO BE DESIGNED ACCORDING TO CARLOW
CONCRETE DETAILS AND SPECIFICATIONS

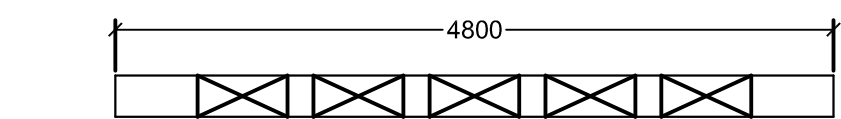


1 PLAN VIEW
scale 1:50

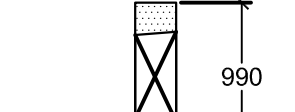


2 SECTION VIEW

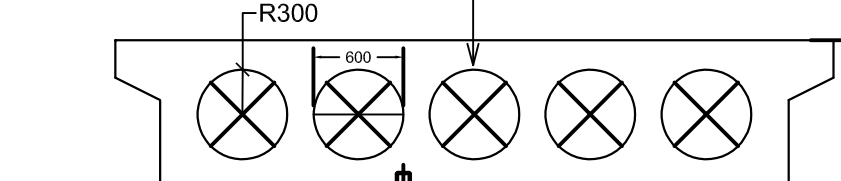

3 ELEVATION VIEW

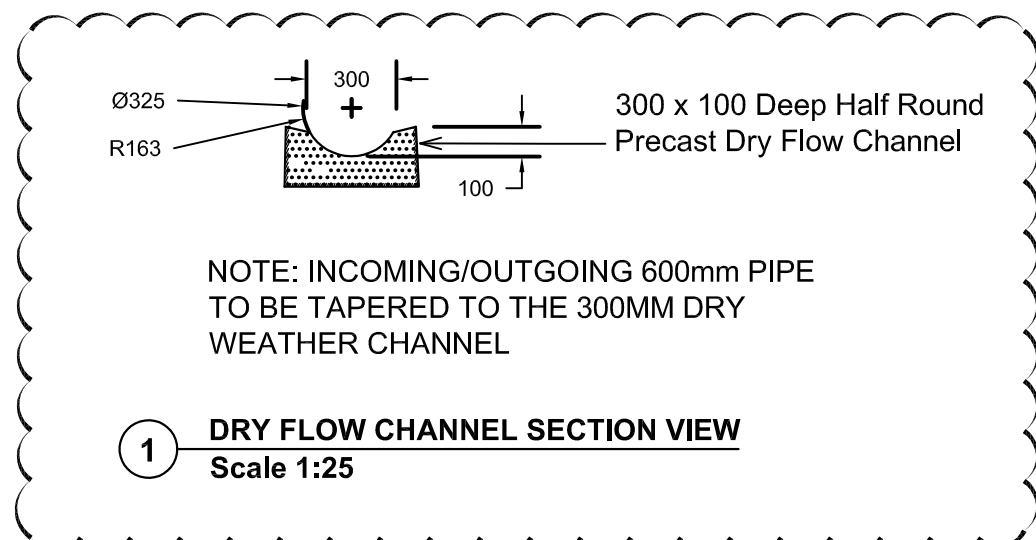

1 DRY FLOW CHANNEL SECTION VIEW
Scale 1:25

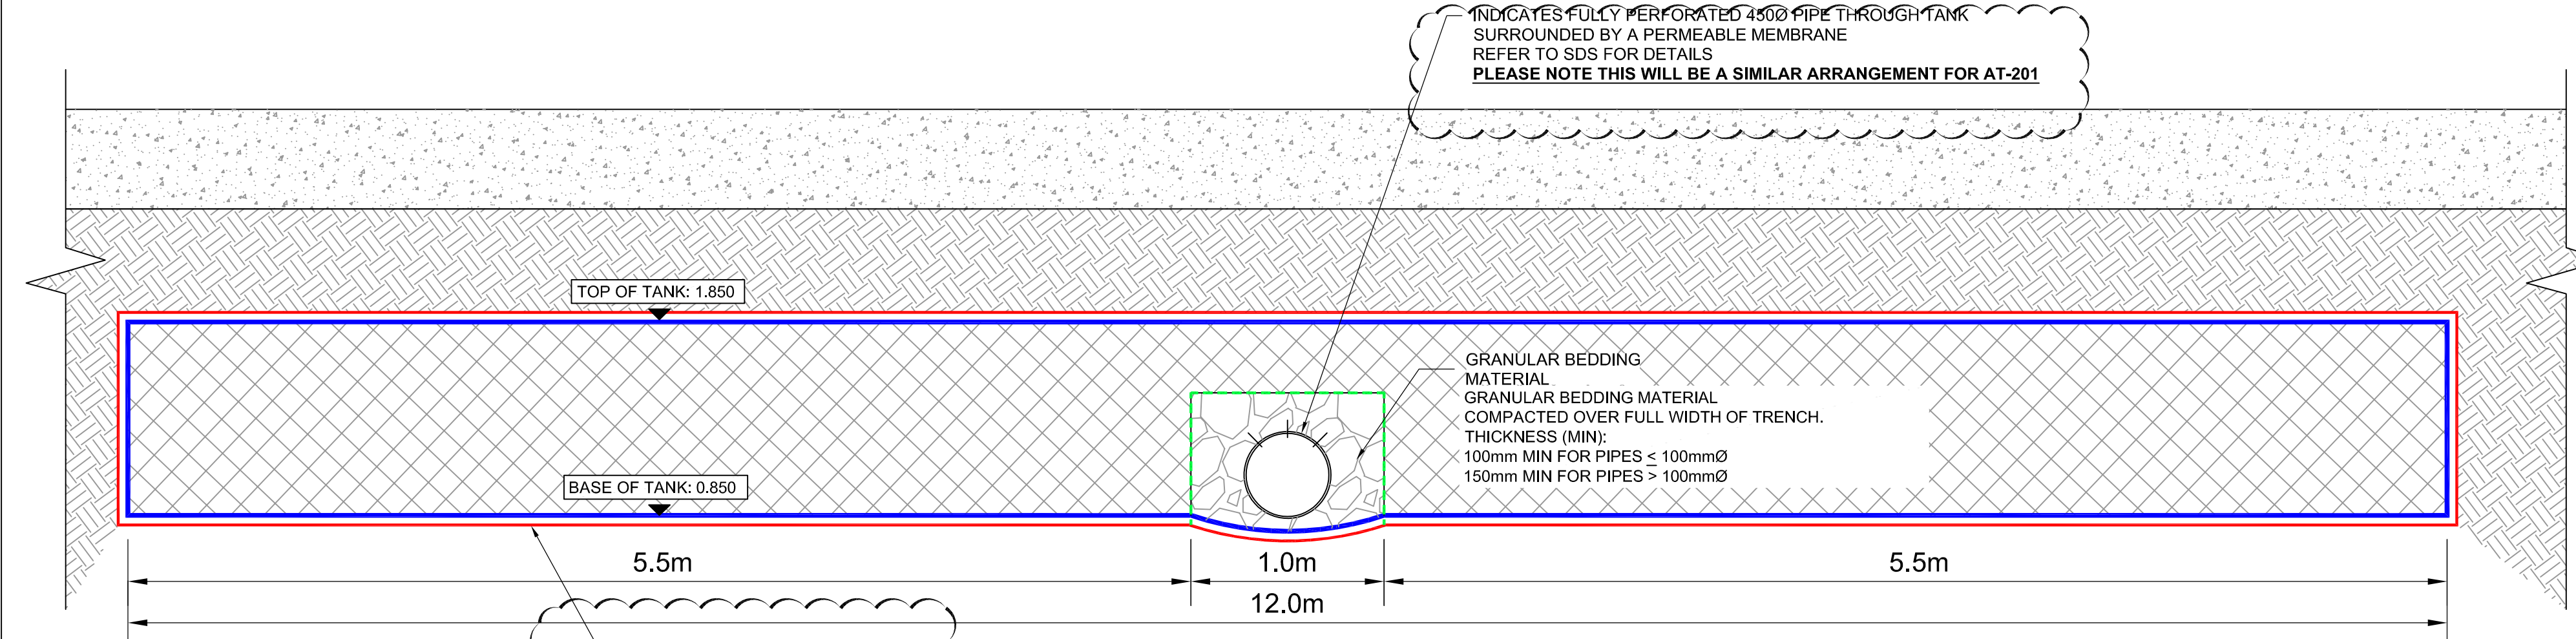

SECTION 5-5
CROSS SECTION THROUGH AT-202
SCALE 1:25
(REFER TO C-7010 FOR LOCATION)

NOTE:
TO BE DESIGNED ACCORDING TO SDS
DETAILS AND SPECIFICATIONS

P10	ISSUED FOR CONTRACT	D. GALLIMORE	28/05/20	D. GALLIMORE	28/05/20	M. GRIFFIN	28/05/20
P09	ISSUED FOR CONTRACT	D. GALLIMORE	15/05/20	D. GALLIMORE	15/05/20	M. GRIFFIN	15/05/20
P08	ISSUED FOR CONTRACT	R. HUNT	13/03/20	D. GALLIMORE	13/03/20	M. GRIFFIN	13/03/20
P07	CULVERT REVISED	D. GALLIMORE	25/02/20	M. GRIFFIN	25/02/20	M. GRIFFIN	25/02/20
P06	REVISED AS CLOUDED	D. GALLIMORE	13/12/19	M. GRIFFIN	13/12/19	M. GRIFFIN	13/12/19
P05	REVISED FOLLOWING COMMENTS (CLOUDED)	D. GALLIMORE	22/11/19	M. GRIFFIN	22/11/19	M. GRIFFIN	22/11/19
P04	REVISED FOLLOWING COMMENTS (CLOUDED)	D. GALLIMORE	22/11/19	M. GRIFFIN	22/11/19	M. GRIFFIN	22/11/19
P03	REVISED FOLLOWING COMMENTS (CLOUDED)	D. GALLIMORE	20/11/19	M. GRIFFIN	20/11/19	M. GRIFFIN	20/11/19
P02	ISSUED FOR TENDER	D. GALLIMORE	15/11/19	M. GRIFFIN	15/11/19	M. GRIFFIN	15/11/19
P01	ISSUED FOR TENDER	D. GALLIMORE	06/11/19	M. GRIFFIN	06/11/19	M. GRIFFIN	06/11/19
REV	REVISION NOTES/COMMENTS	DRAWN BY	DATE	CHECKED BY	DATE	APPROVED BY	DATE

Hydrock

CLIENT
LANDLINK ESTATES

PROJECT
SALTBOX
BOGNOR REGIS

TITLE
DRAINAGE DETAILS
SHEET 5

HYDROCK PROJECT NO.
C-13319-C

SCALE @ A1
AS SHOWN

STATUS DESCRIPTION
ISSUED FOR CONTRACT

STATUS
D2

DRAWING NO. (PROJECT CODE-ORIGINATOR-ZONE-LEVEL-TYPE-ROLE-NUMBER)
SAL-HYD-00-ZZ-DR-C-7104

REVISION
P10