
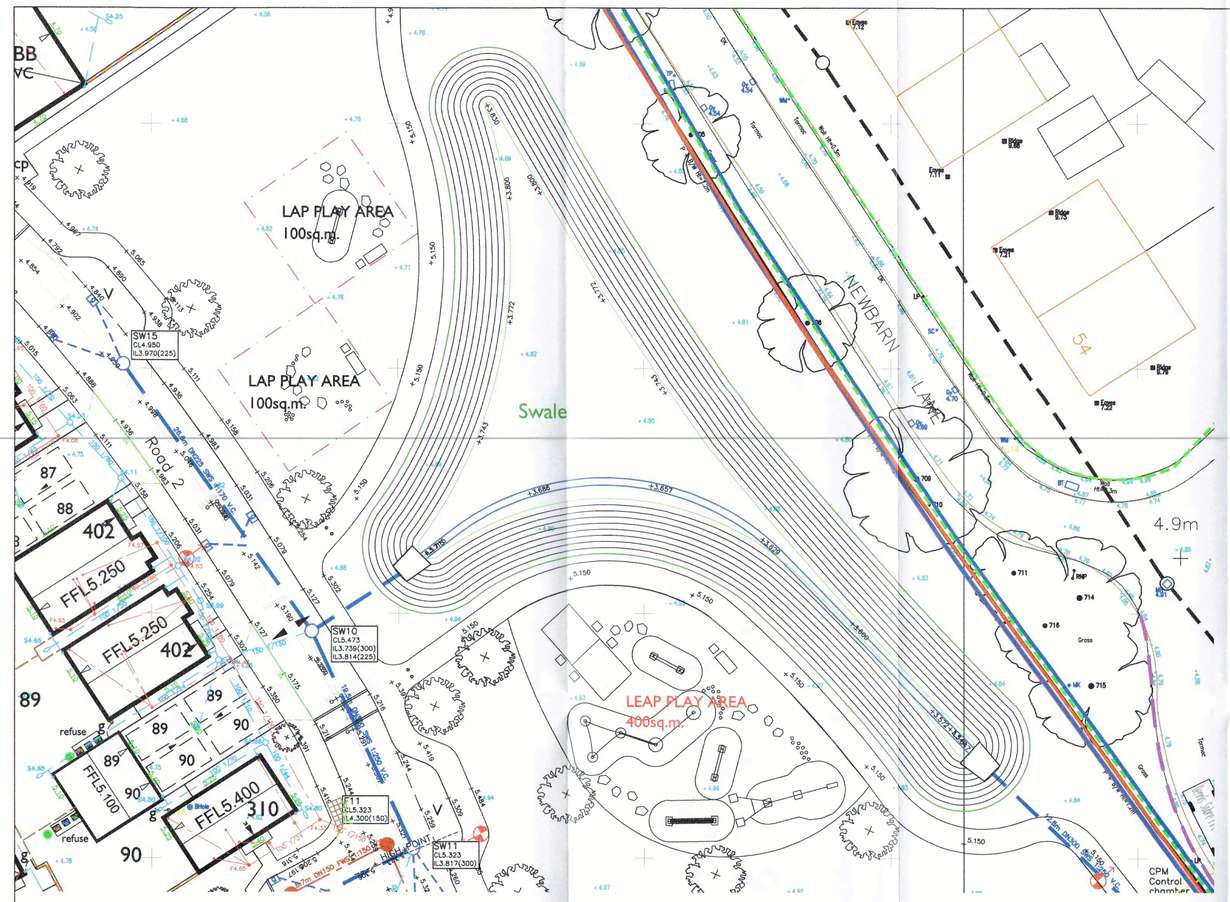



LOCATION PLAN

Scale 1:200

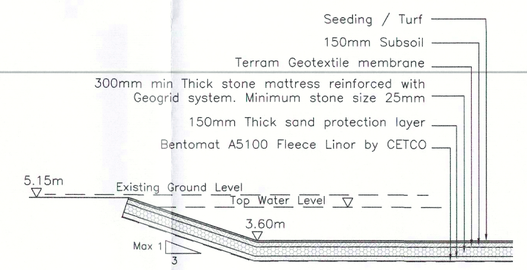


TYPICAL POND SECTION

Scale 1:100

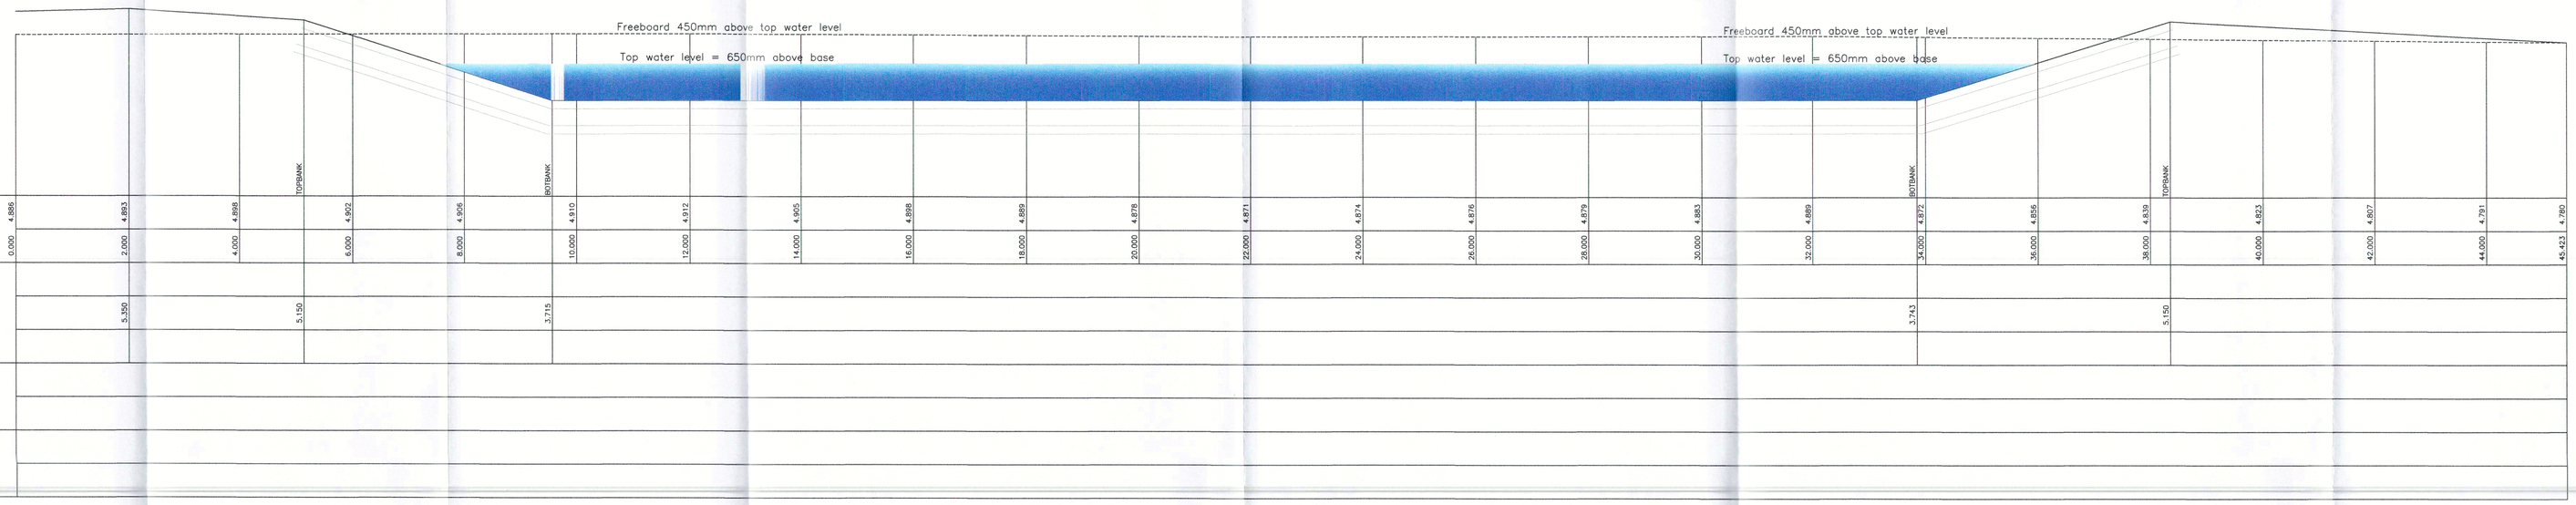

pond x-sec winter storm conditions

Horiz. 1:50 Vert. 1:50

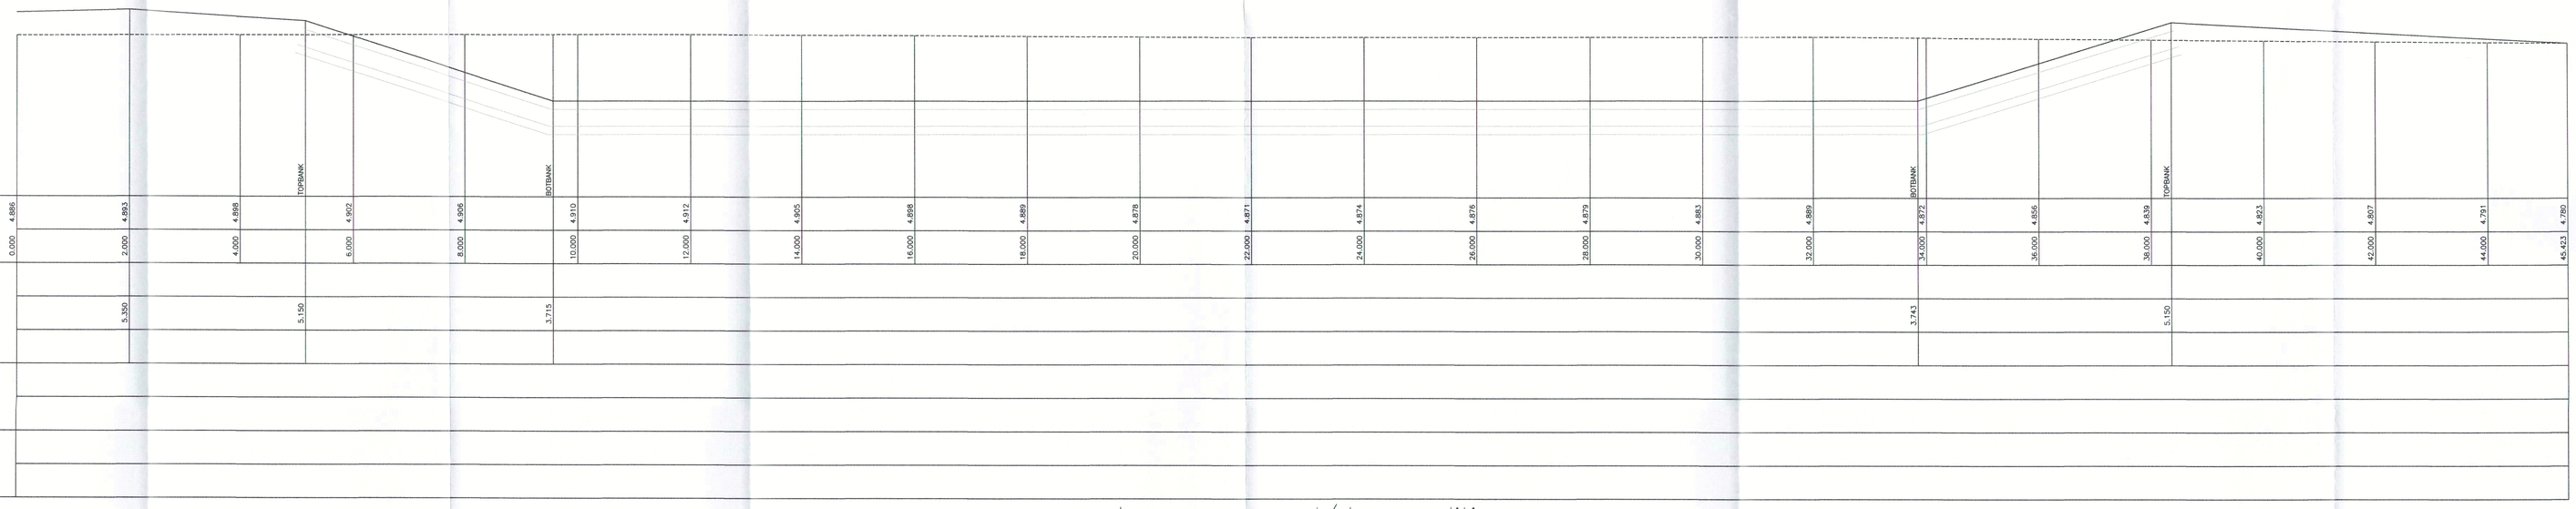

pond x-sec normal/dry conditions

Horiz. 1:50 Vert. 1:50

PRELIMINARY

REV. No.	DATE	DESCRIPTION	INITIALS
A	30.01.18	Drawing No amended	KTG

Client: Linden Homes

Project: New Barn lane North Bersted

Title: Attenuation basin sections and detail

MJA CONSULTING
CIVIL AND STRUCTURAL ENGINEERS
Monarch House, Barton Lane,
Abingdon, Oxon, OX14 3NB
Tel: 01235 555173
Fax: 01235 523226

Scale	Date	Drawing No.	Rev
As shown	Dec'17	LHS232-1011	A
Checked	Drawn		
	KTG		

© This drawing is the copyright of Michael A Jennings Associates Limited and may not be copied, altered or reproduced in any way without their permission