




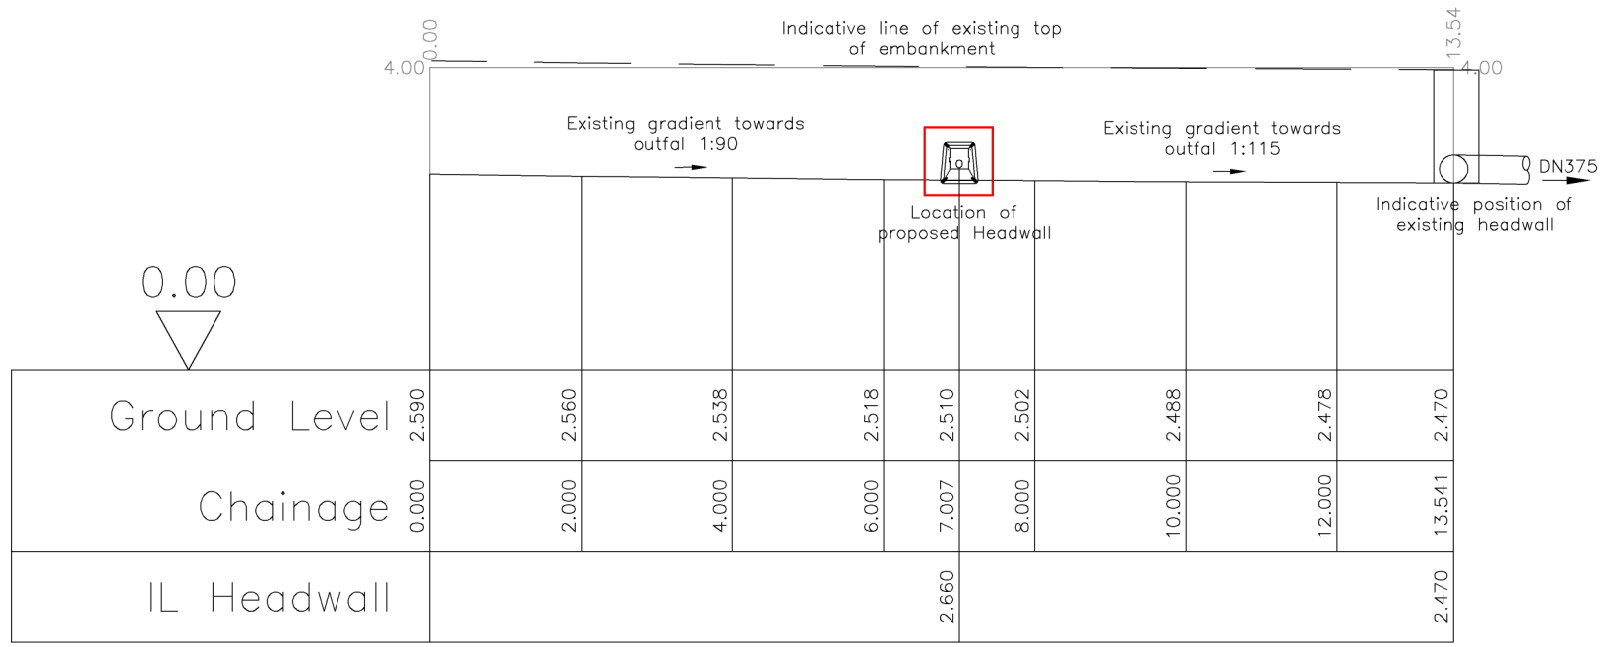


Ditch Section A-A
Horiz. 1:100
Vert. 1:100

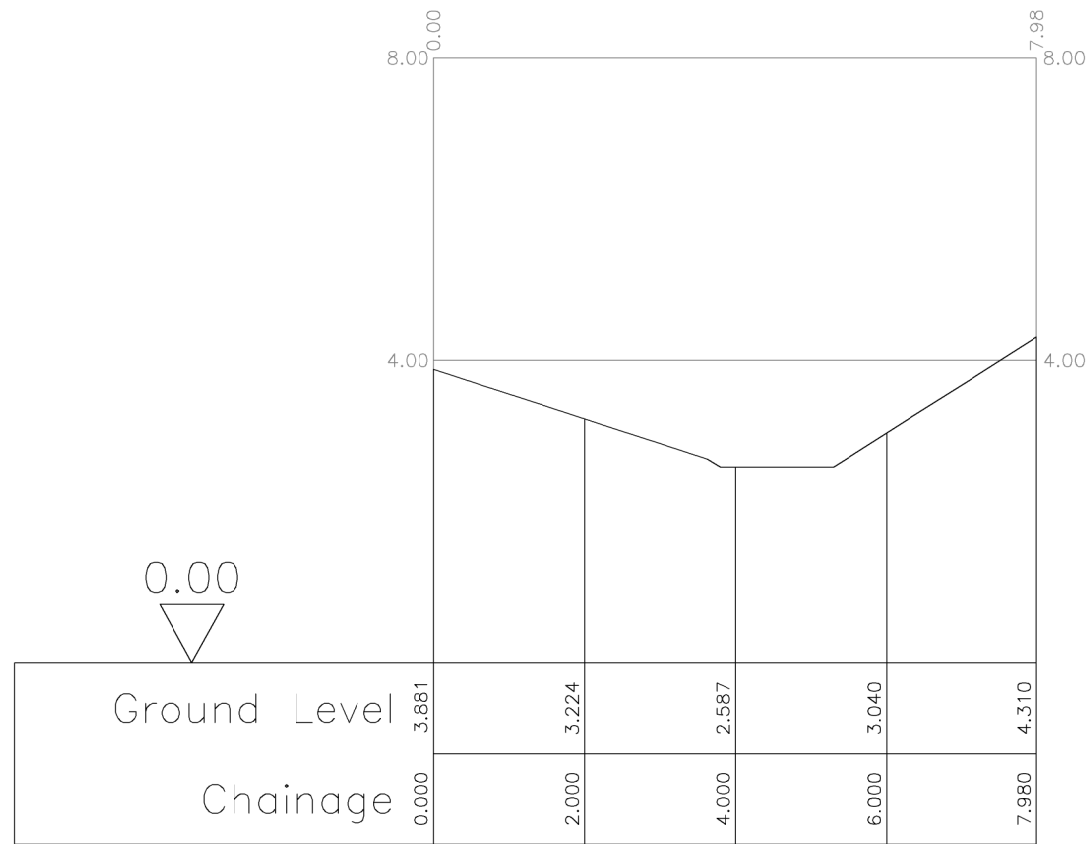





Ditch Section B-B
Horiz. 1:100
Vert. 1:100

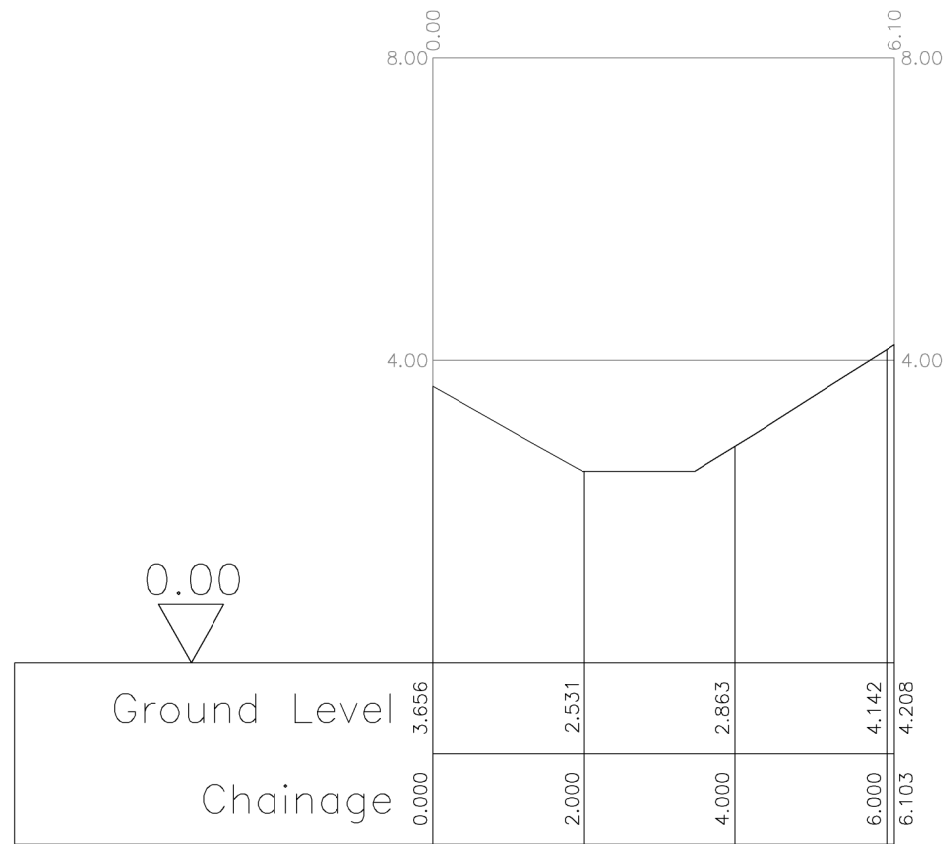

Ditch Section C-C
Horiz. 1:100
Vert. 1:100

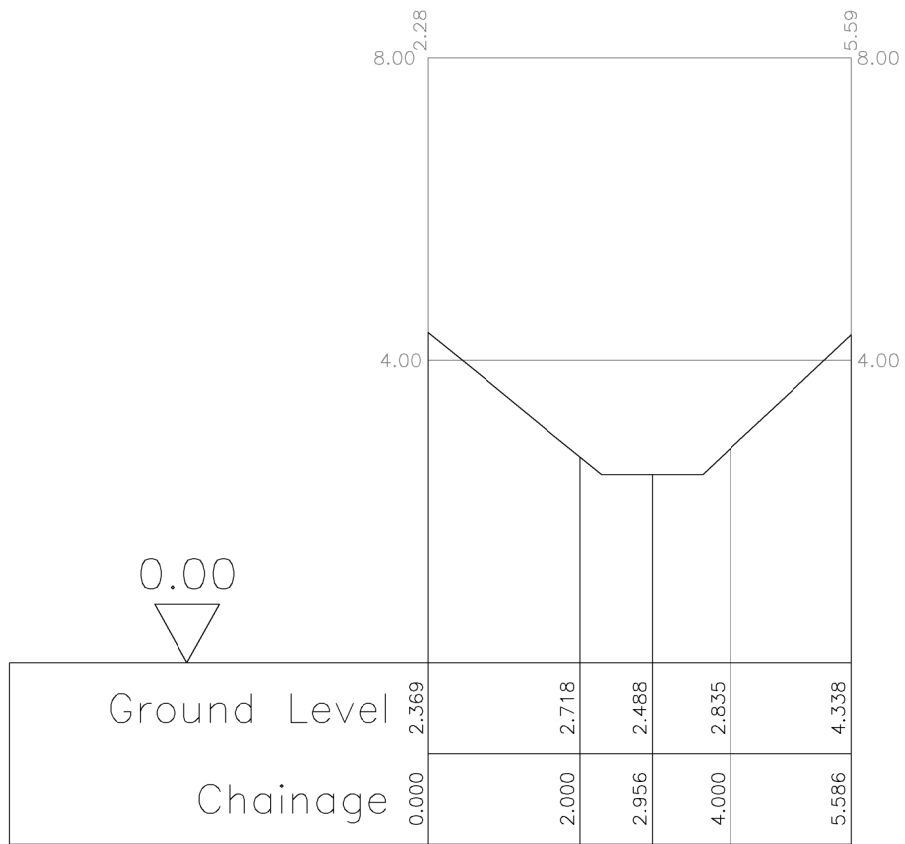

Ditch Section D-D
Horiz. 1:100
Vert. 1:100

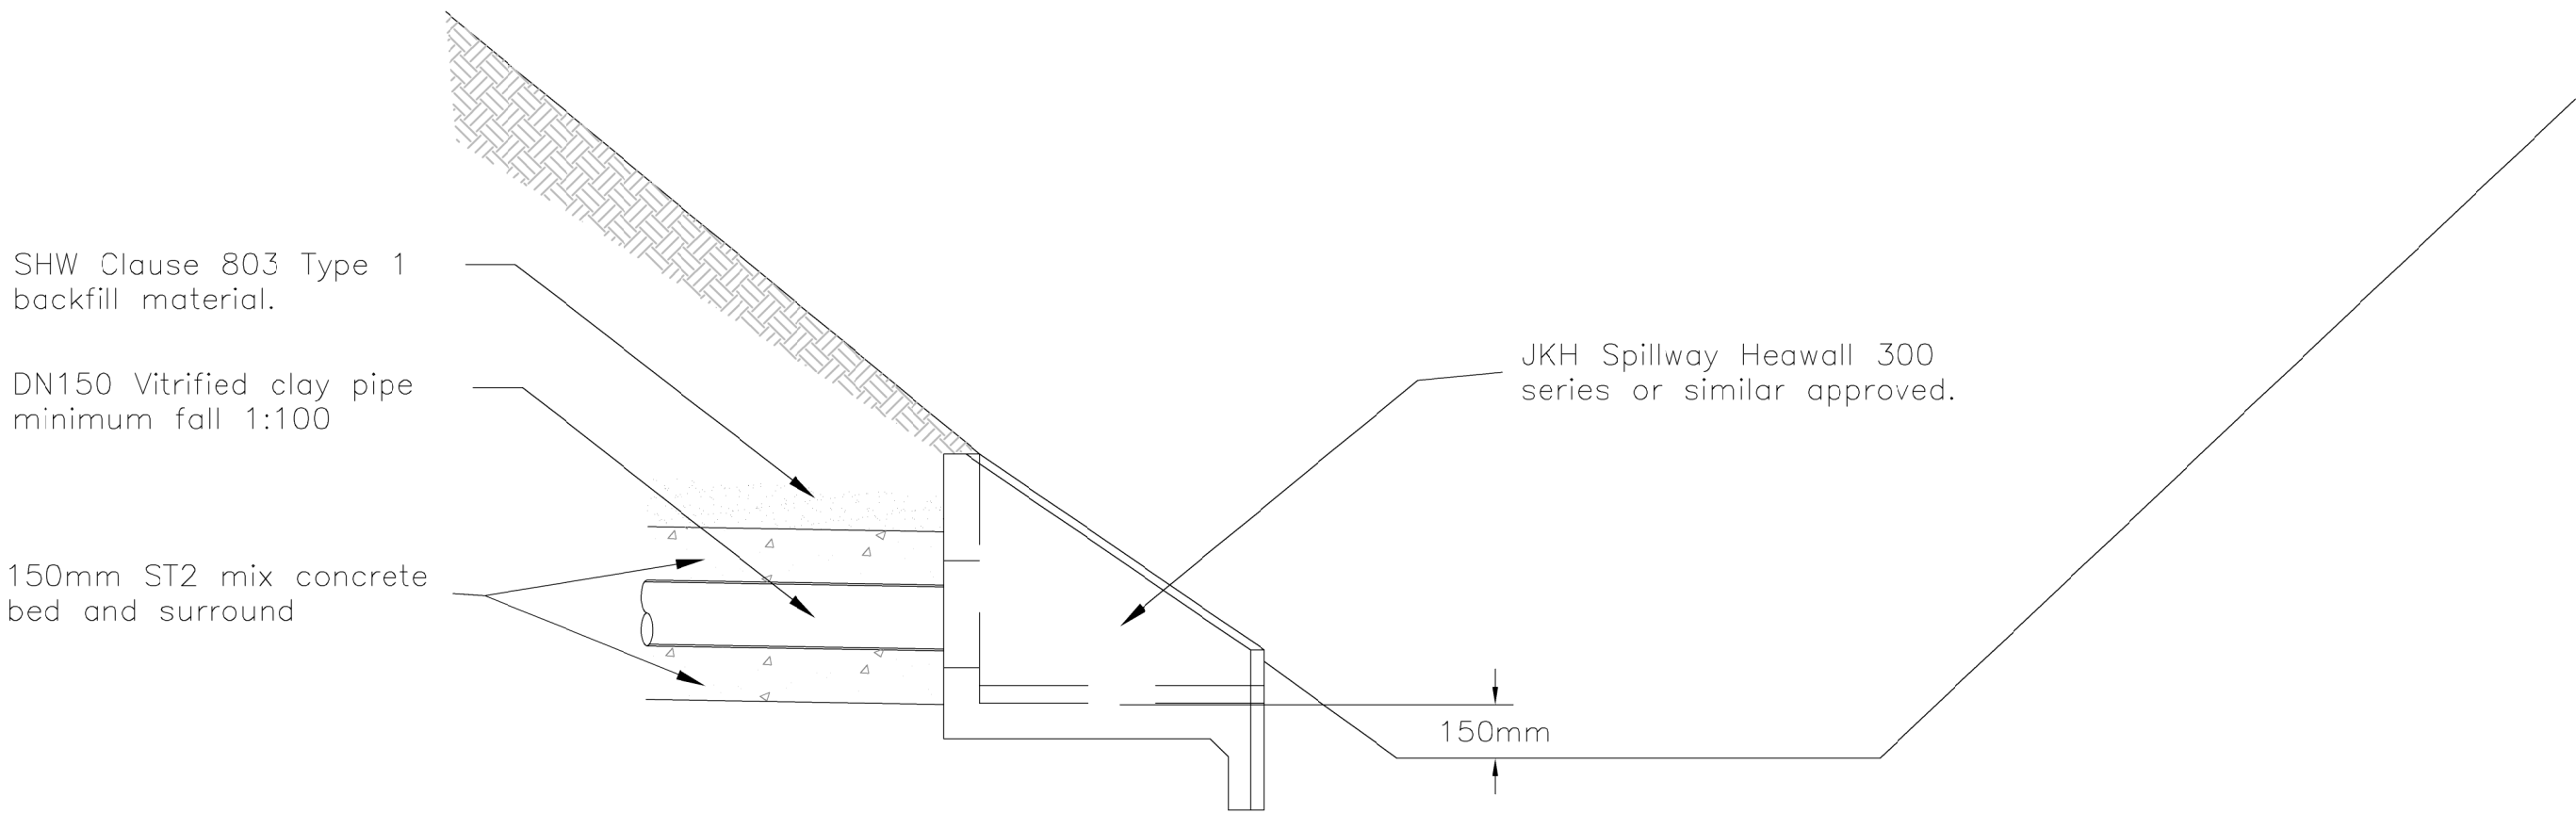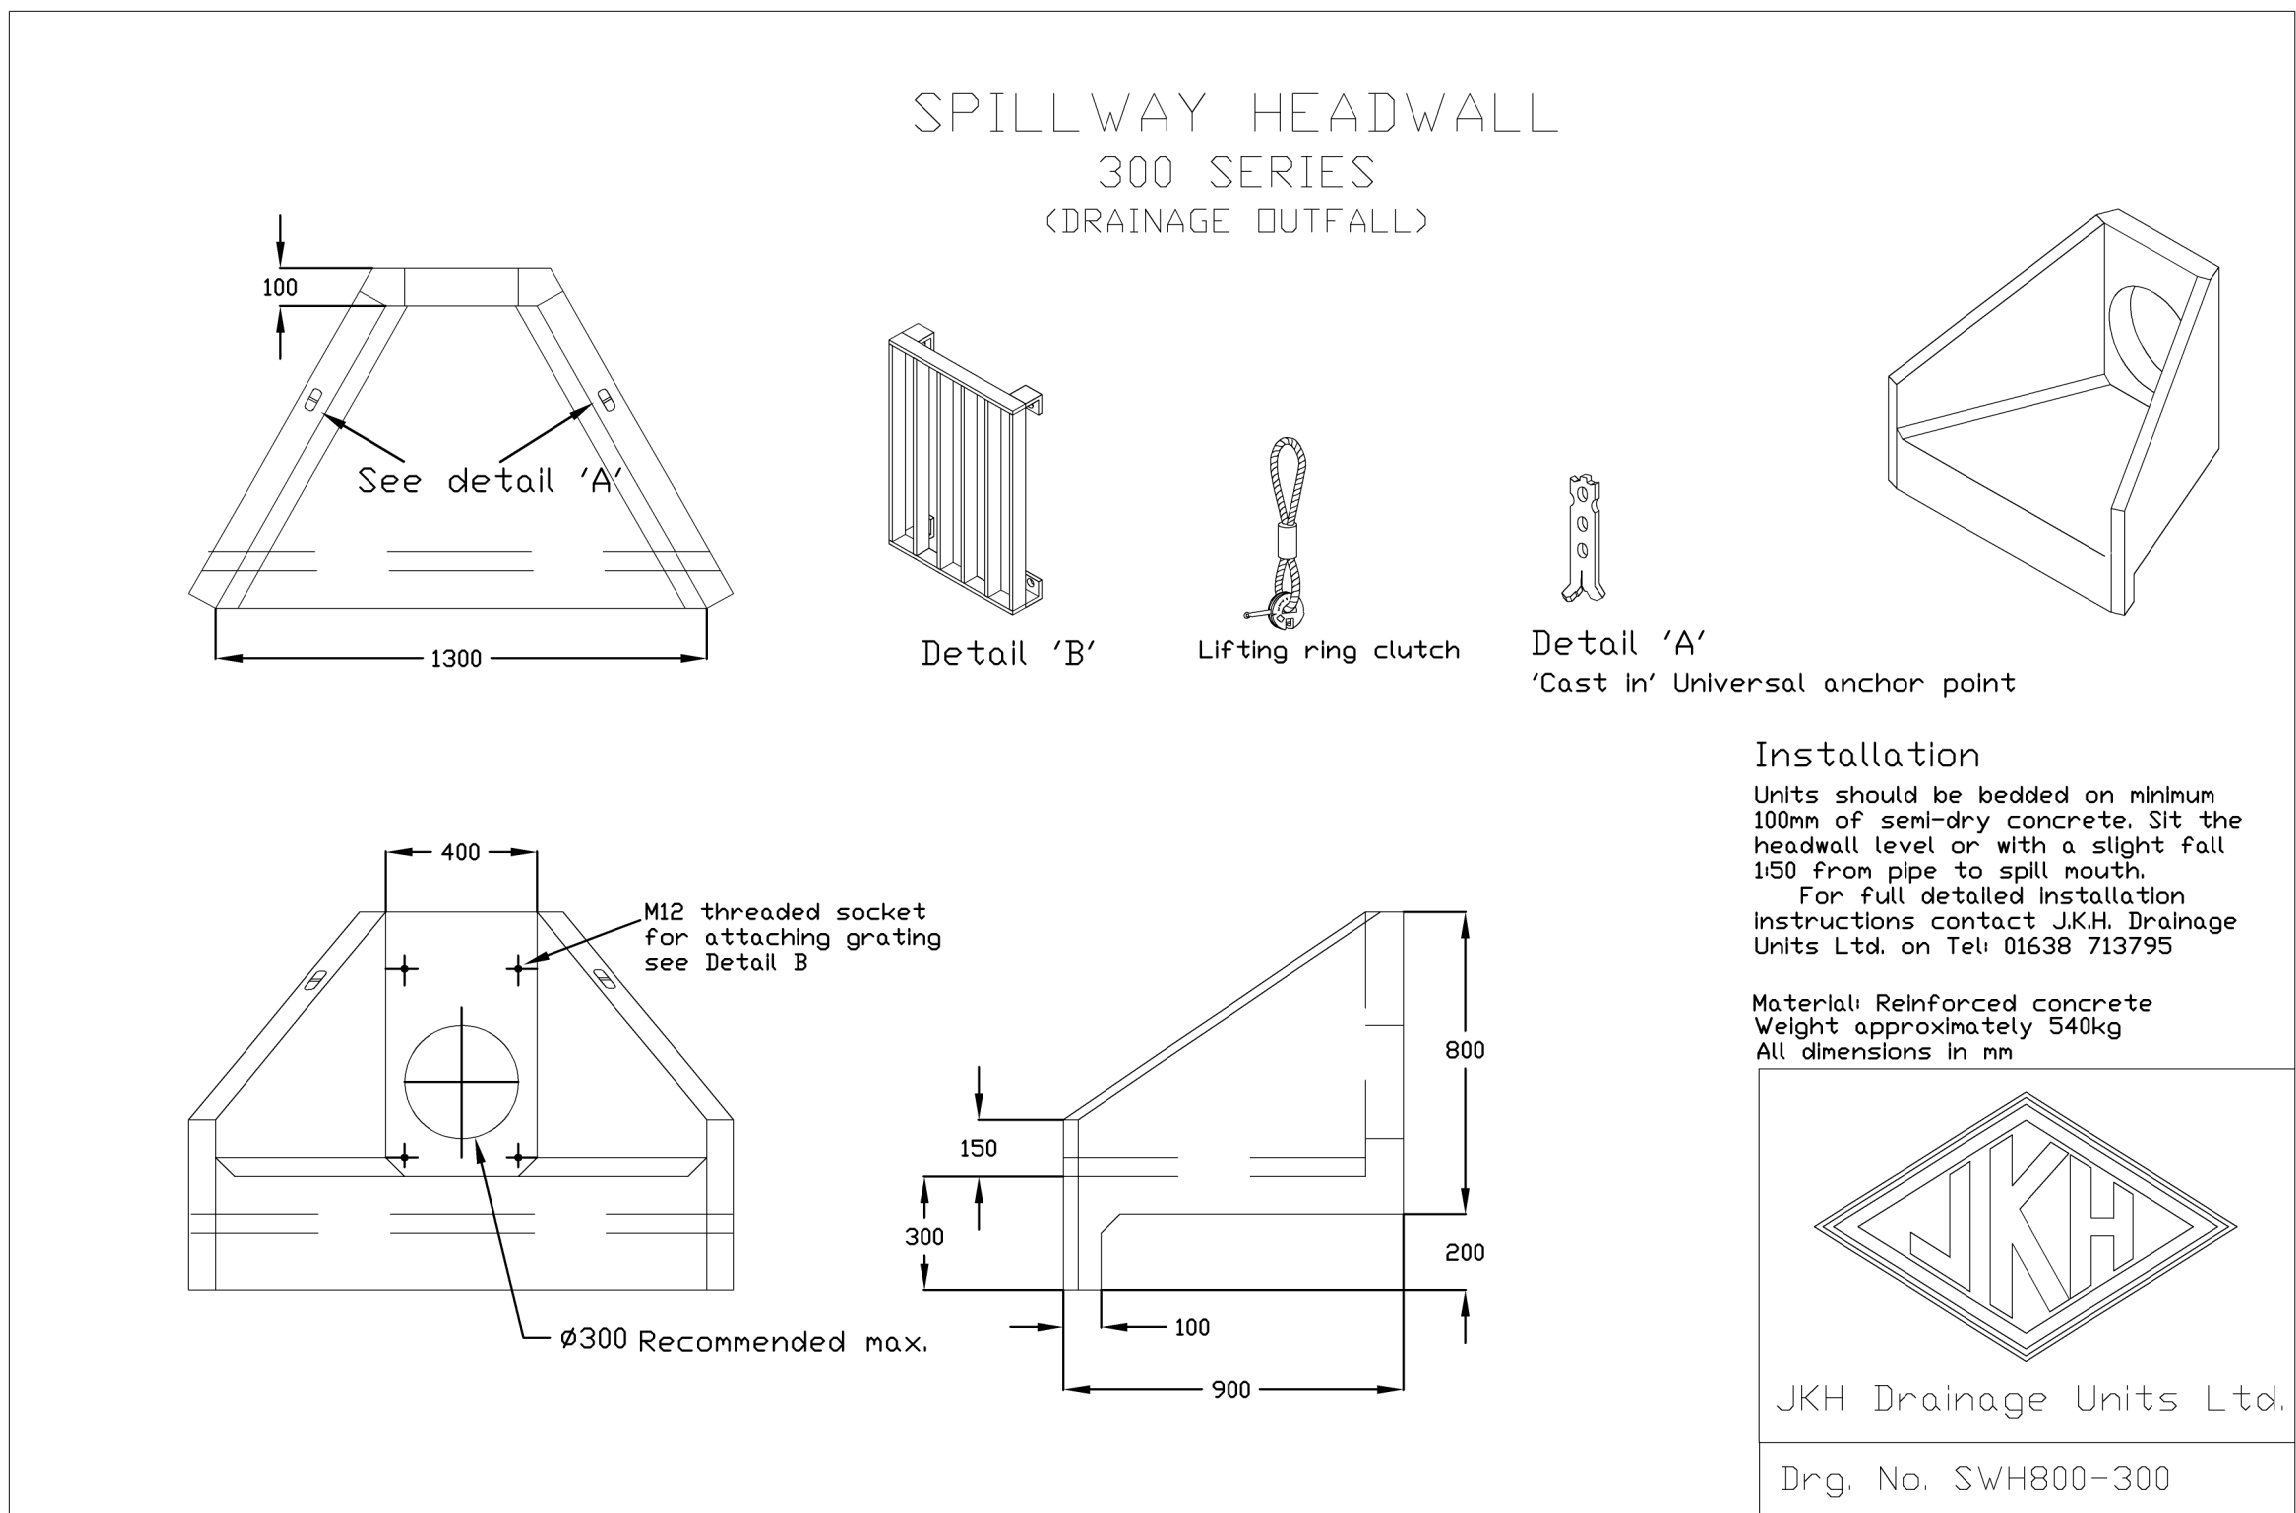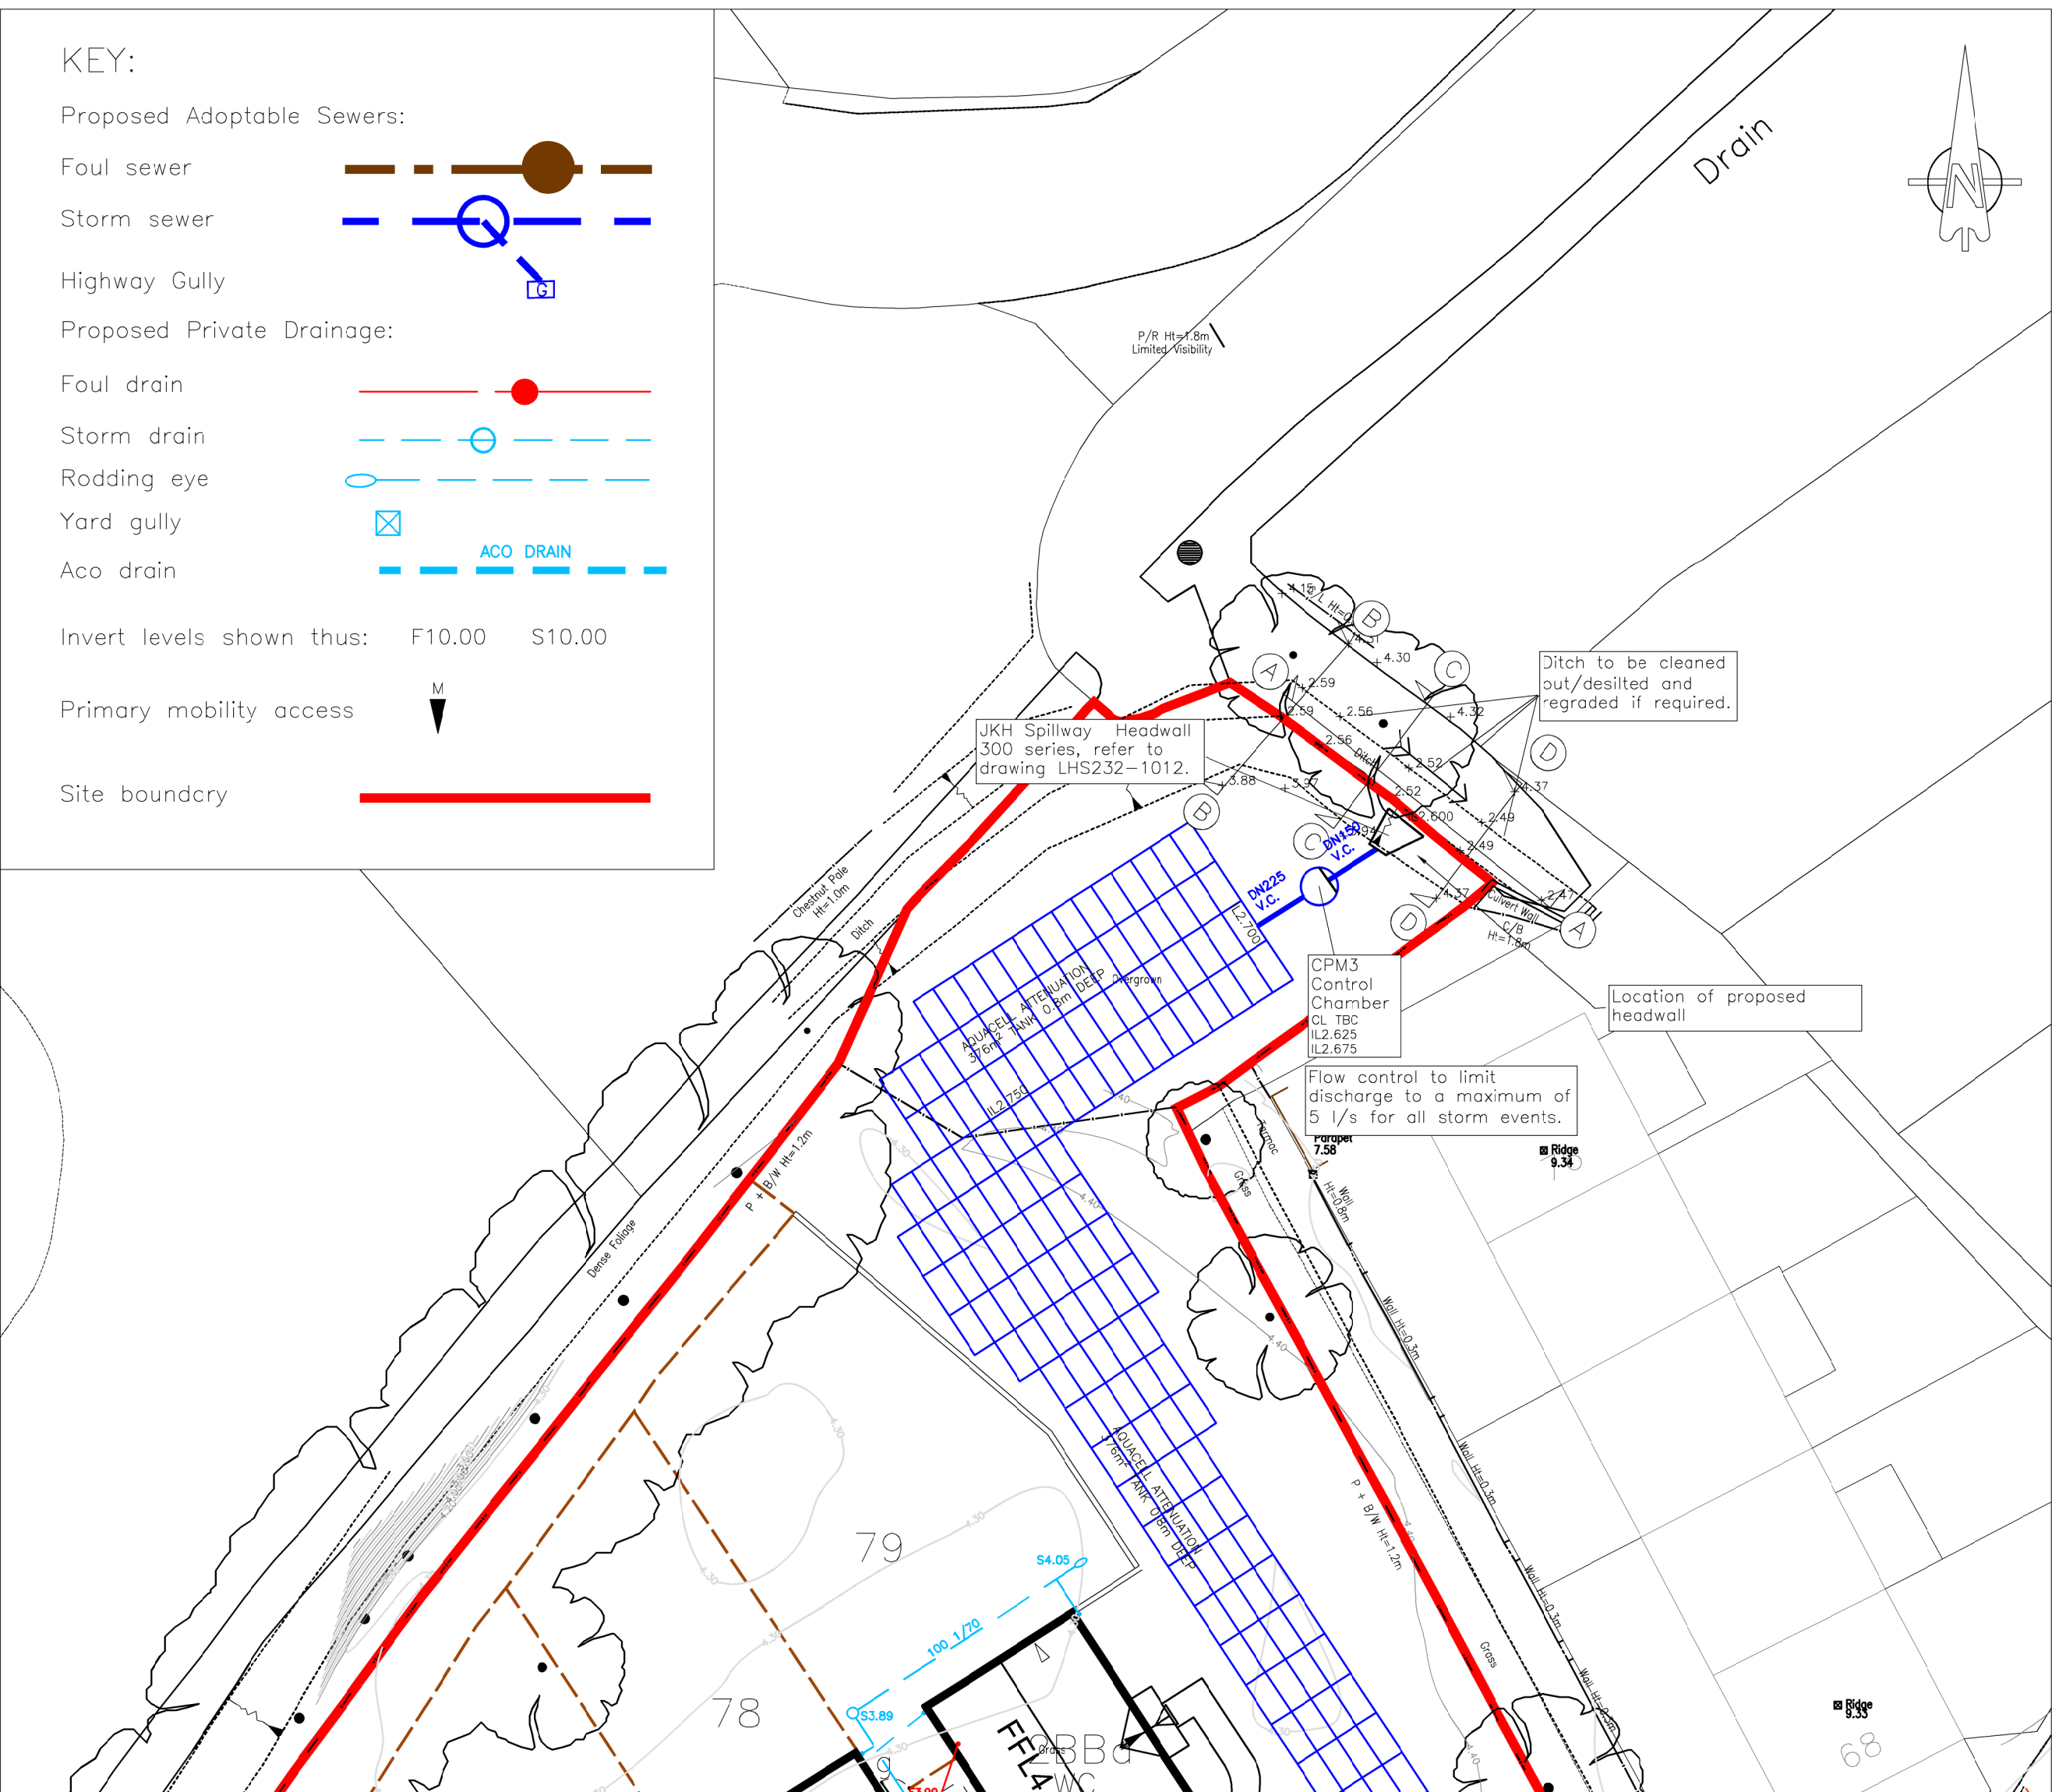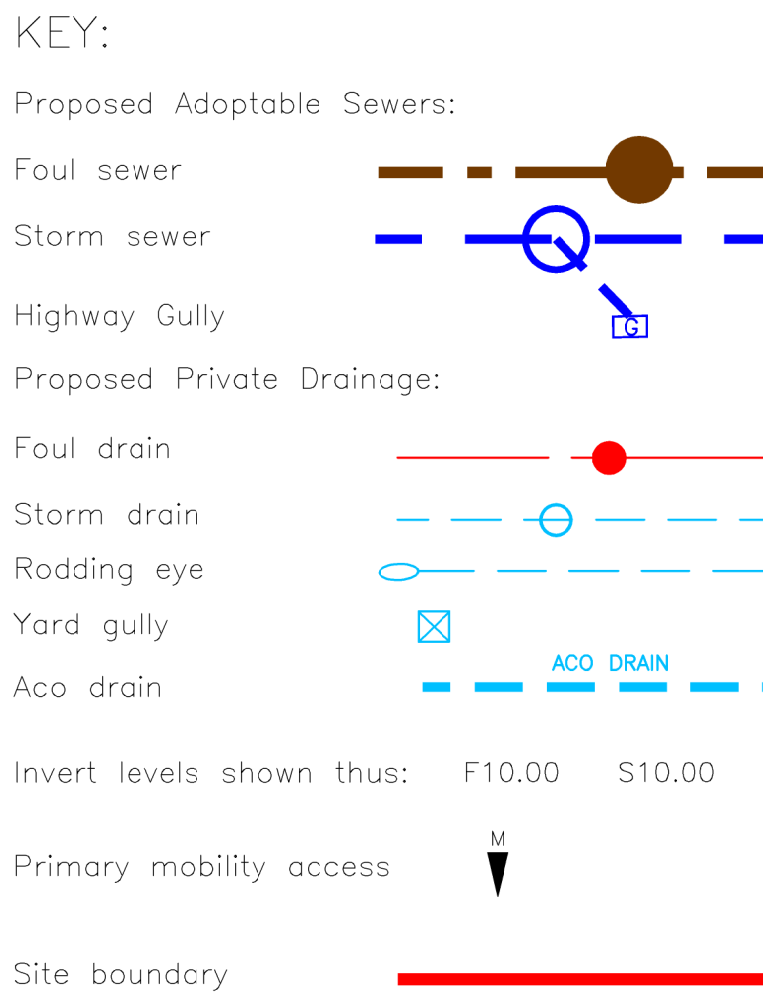

CONNECTION TO HEADWALL FOR DRAINAGE DITCH
SCALE 1:20

PRELIMINARY - FOR APPROVAL				
REV. No.	DATE	DESCRIPTION	INITIALS	
Client				
Project	New Barn lane North Bersted			
Title	Sections Through Existing Ditch and Proposed Headwall	Scale As shown@A1 Checked KTG	Date Apr'18 Drawn JRV	Drawing No. LHS232-1012 Rev -