


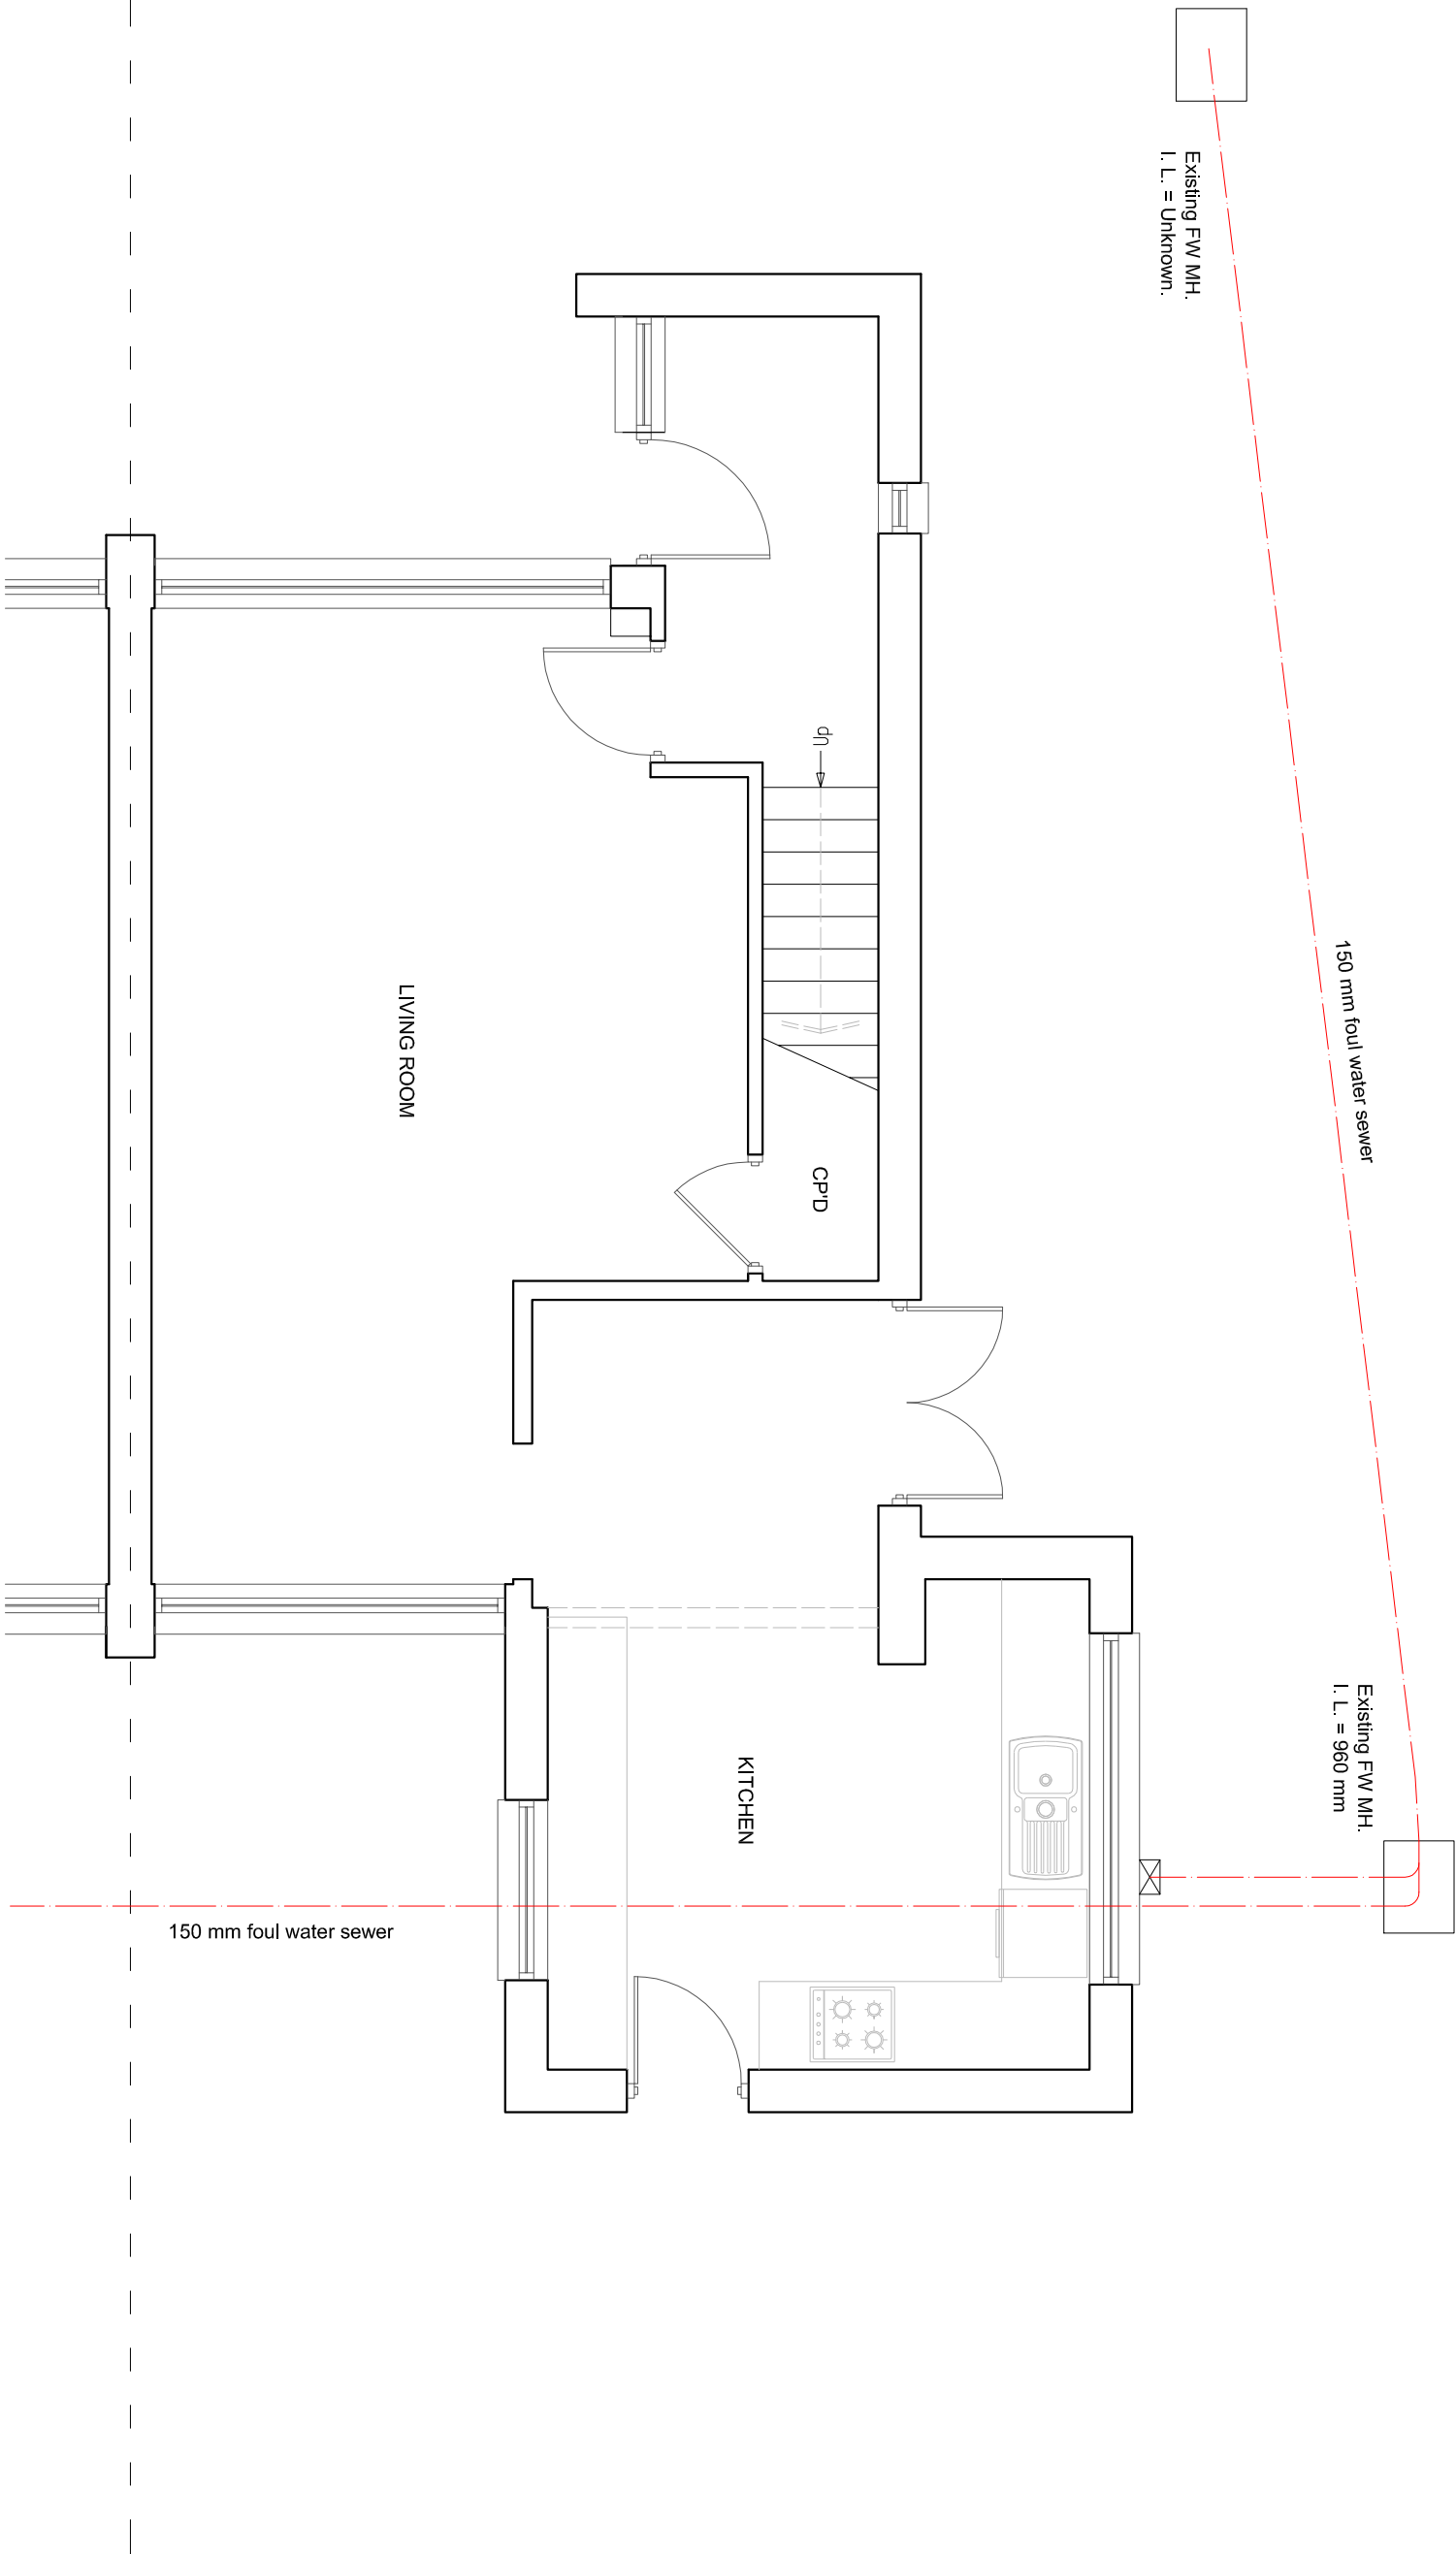


Existing FW MH.
I. L. = Unknown.

150 mm foul water sewer

Existing FW MH.
I. L. = 960 mm

150 mm foul water sewer

EXISTING GROUND FLOOR PLAN

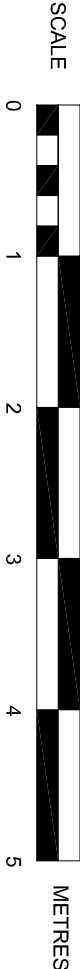

SUSSEX BUILDING CONSULTANCY LIMITED

1 HOLLAND CLOSE, STROUD GREEN,
BOGNOR REGIS, WEST SUSSEX.

SCALE - 1/50 REV - DATE - 11/02/2021

LABC partner

3 NORTHCOTE ROAD
BOGNOR REGIS
PO21 3LZ
TEL/FAX - (01243) 861379