



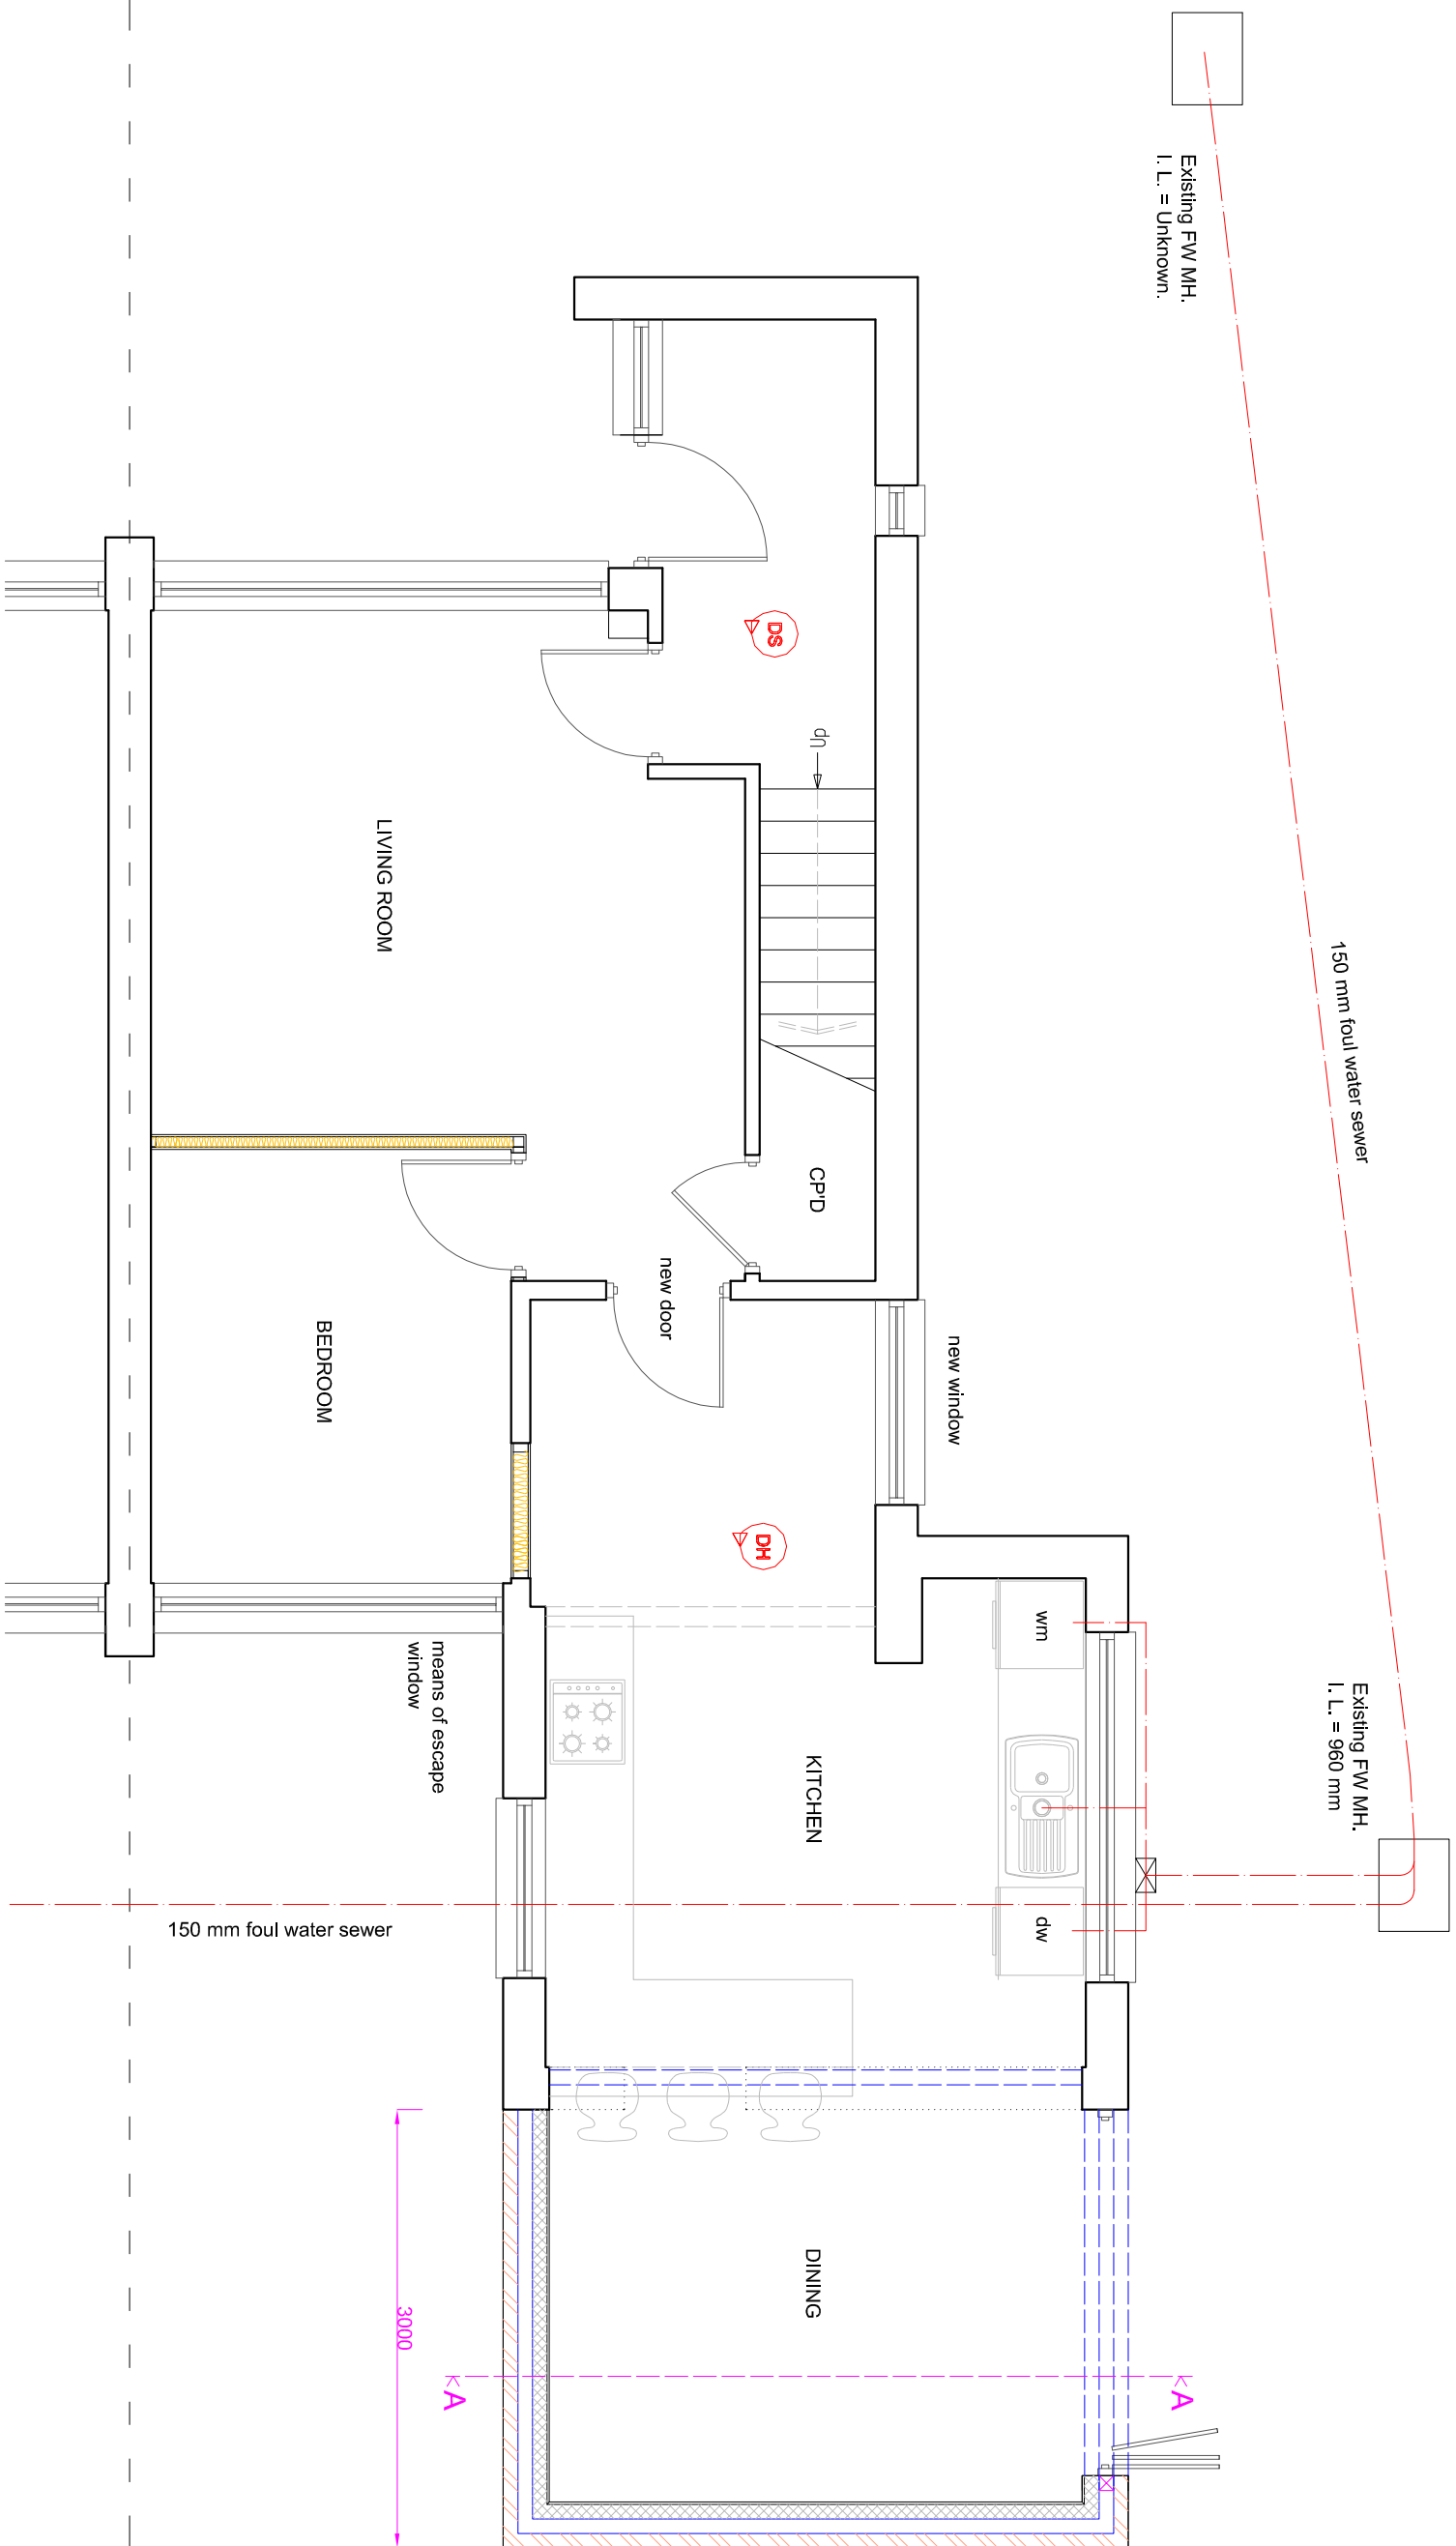

PROPOSED GROUND FLOOR PLAN

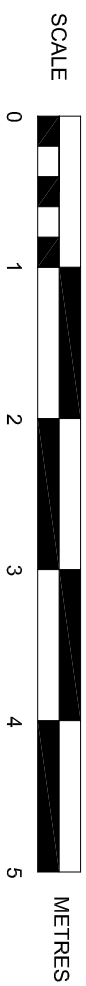

SUSSEX BUILDING CONSULTANCY LIMITED 1 HOLLAND CLOSE, STROUD GREEN, BOGNOR REGIS, WEST SUSSEX. SCALE - 1/50 REV - A DATE - 16/02/2021	 LABC partner 3 NORTHCOOTE ROAD BOGNOR REGIS PO21 5LZ TEL/FAX - (01243) 861379
--	---