


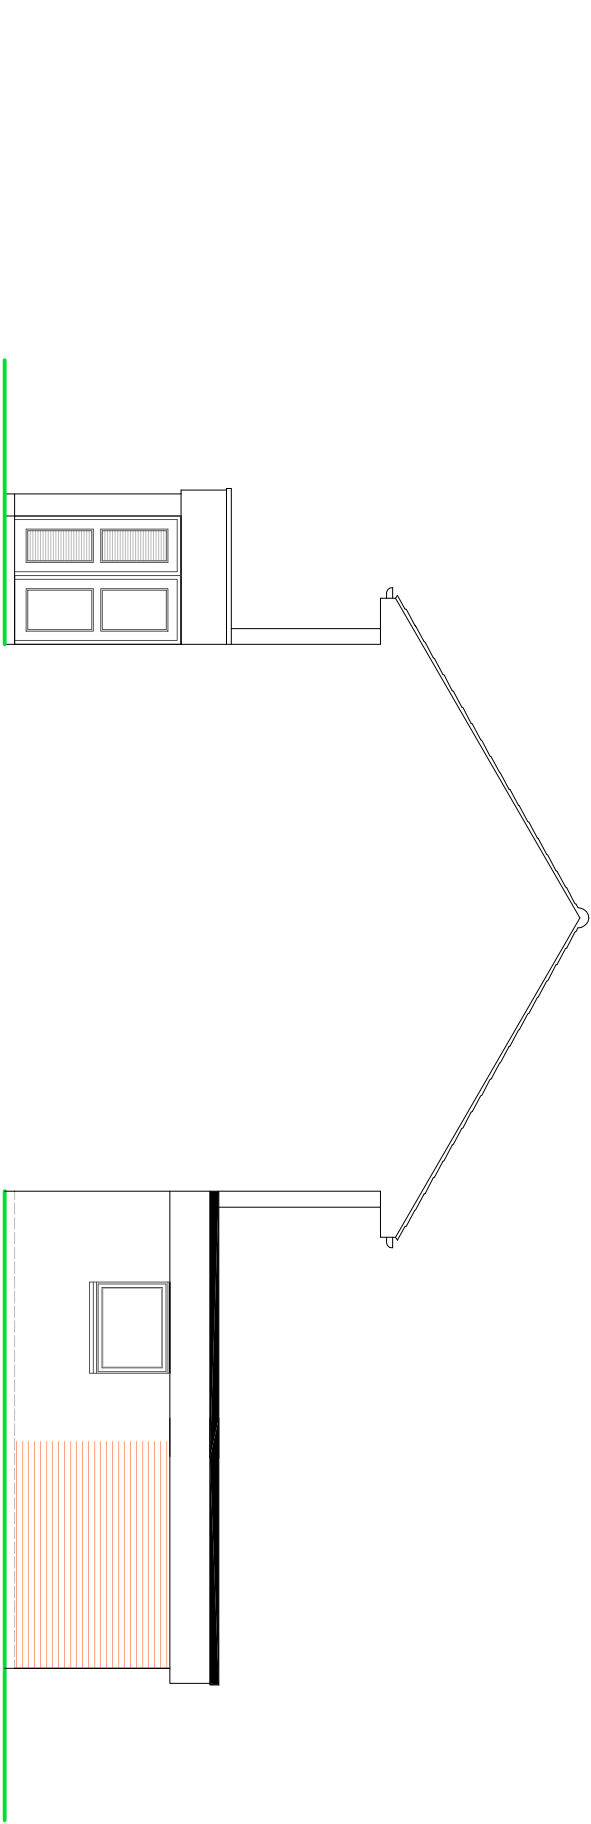



SIDE ELEVATION

NOTES


ROOF - GRP covering to flat roof.

WALLS - Face brickwork to match existing.

WINDOWS/DOORS - White framed PVC double glazed units.

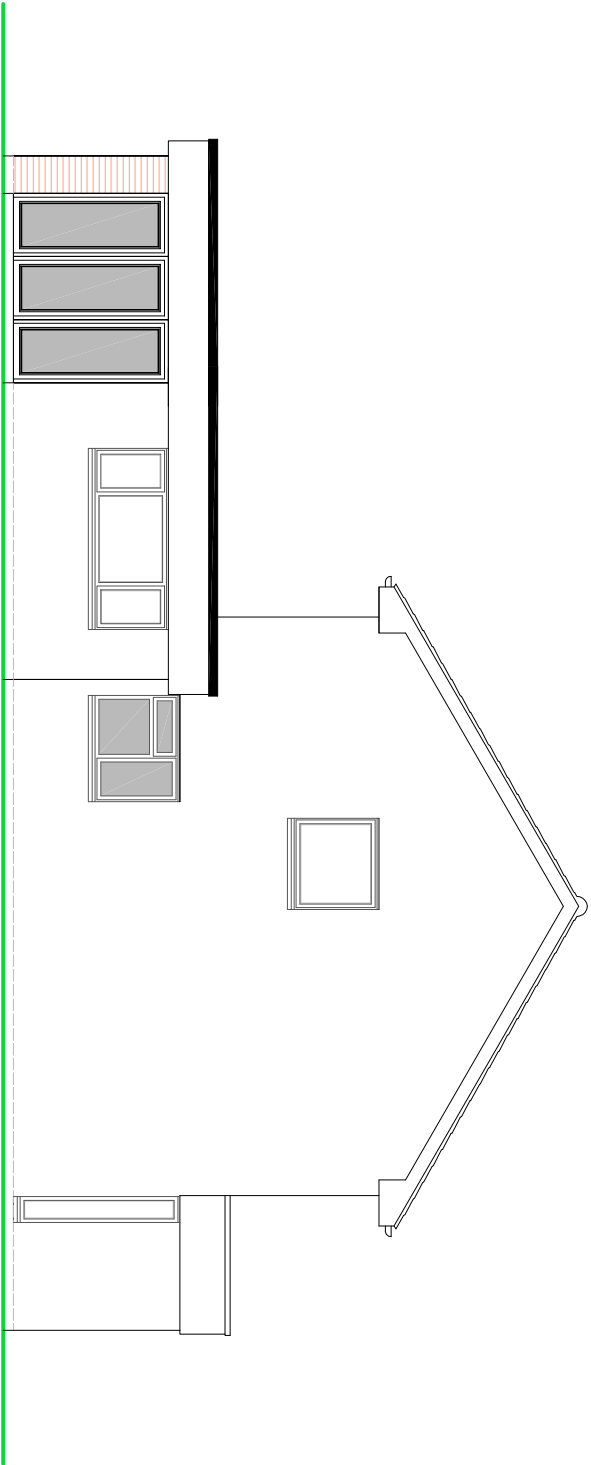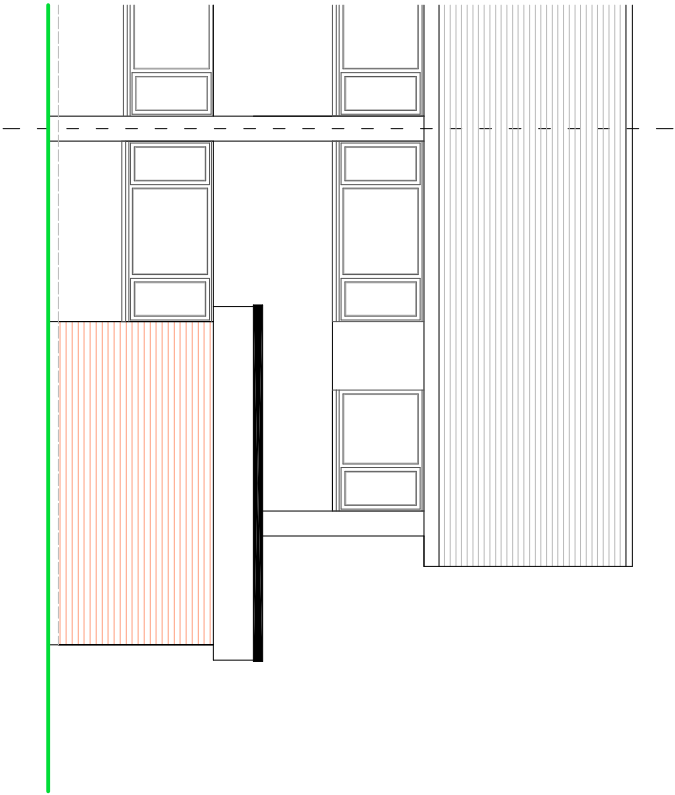

SIDE ELEVATION

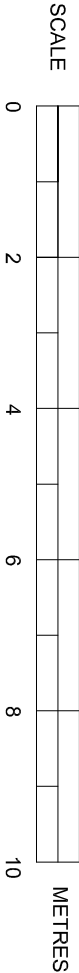

PROPOSED ELEVATIONS

SUSSEX BUILDING CONSULTANCY LIMITED

1 HOLLAND CLOSE, STROUD GREEN,
BOGNOR REGIS, WEST SUSSEX.

SCALE - 1/100 REV - A DATE - 18/02/2021



partner
LABC

3 NORTHGATE ROAD
BOGNOR REGIS
PO21 5LZ
TEL - (01243) 861579