ARUN DISTRICT COUNCIL:BE/23/08/ 12/03/200

ARUN DISTRICT COUNCIL
No BE/23/08
SUBSTITUTED
RECEIVED 4-6-08

PLOT 211
TYPE 3BH2

PLOT 212
TYPE 3BH13

PLOT 213
TYPE 3BH7

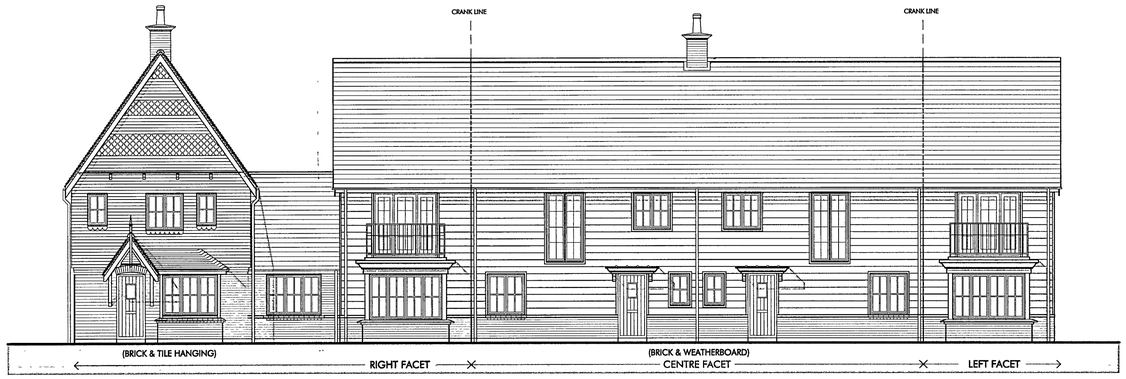

FRONT ELEVATION - A

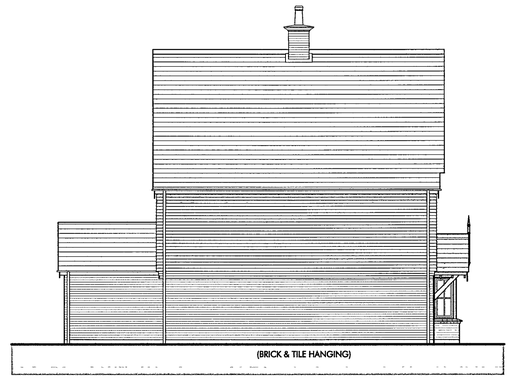

SIDE ELEVATION - B

REV	DATE	CHANGES	BY	CHK	ISSUE FOR
A	29 01 08	FIRST ISSUE	RB	--	COMMENT
B	01 02 08	AMENDMENTS AS PER COMMENTS 30 01 08	AS	--	COMMENT
C	04 02 08	GABLE 'STEPPED' FOR TILE HANGING	RL	AR	COMMENT
D	12 02 08	PLOT NOS UPDATED	RB	AR	COMMENT
E	28 05 08	CHIMNEY ADDED ON PLOT 211	GK	--	COMMENT

PLOT 213
TYPE 3BH7

PLOT 212
TYPE 3BH13

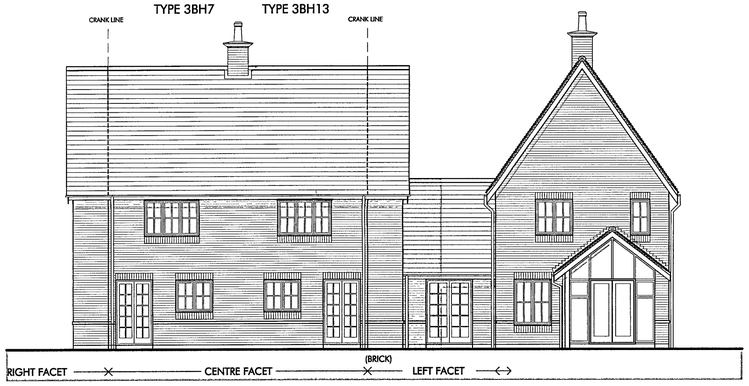

REAR ELEVATION - C

PLOT 211
TYPE 3BH2

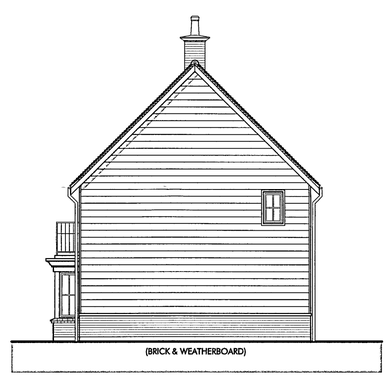

SIDE ELEVATION - D

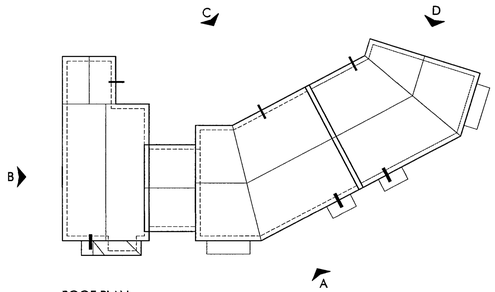

ROOF PLAN
SCALE 1:200

Berkeley HOMES

OMEGA PARTNERSHIP
ARCHITECTS AND DEVELOPMENT CONSULTANTS
Omega Partnership Limited
Glenavon House, 39 Common Road
Claygate, Surrey, KT10 0HG
T 01372 470313 F 01372 470358
E studio@omegapartnership.co.uk
www.omegapartnership.co.uk

client
BERKELEY HOMES

project
NORTH BERSTED

description
PHASE 3
BLOCK 50
ELEVATIONS

project number	drawing number	revision
1559	3361	E

scale
1:100 @ A1
1:200 @ A3

date
JANUARY 2008

status
PLANNING

1559-3361-E