


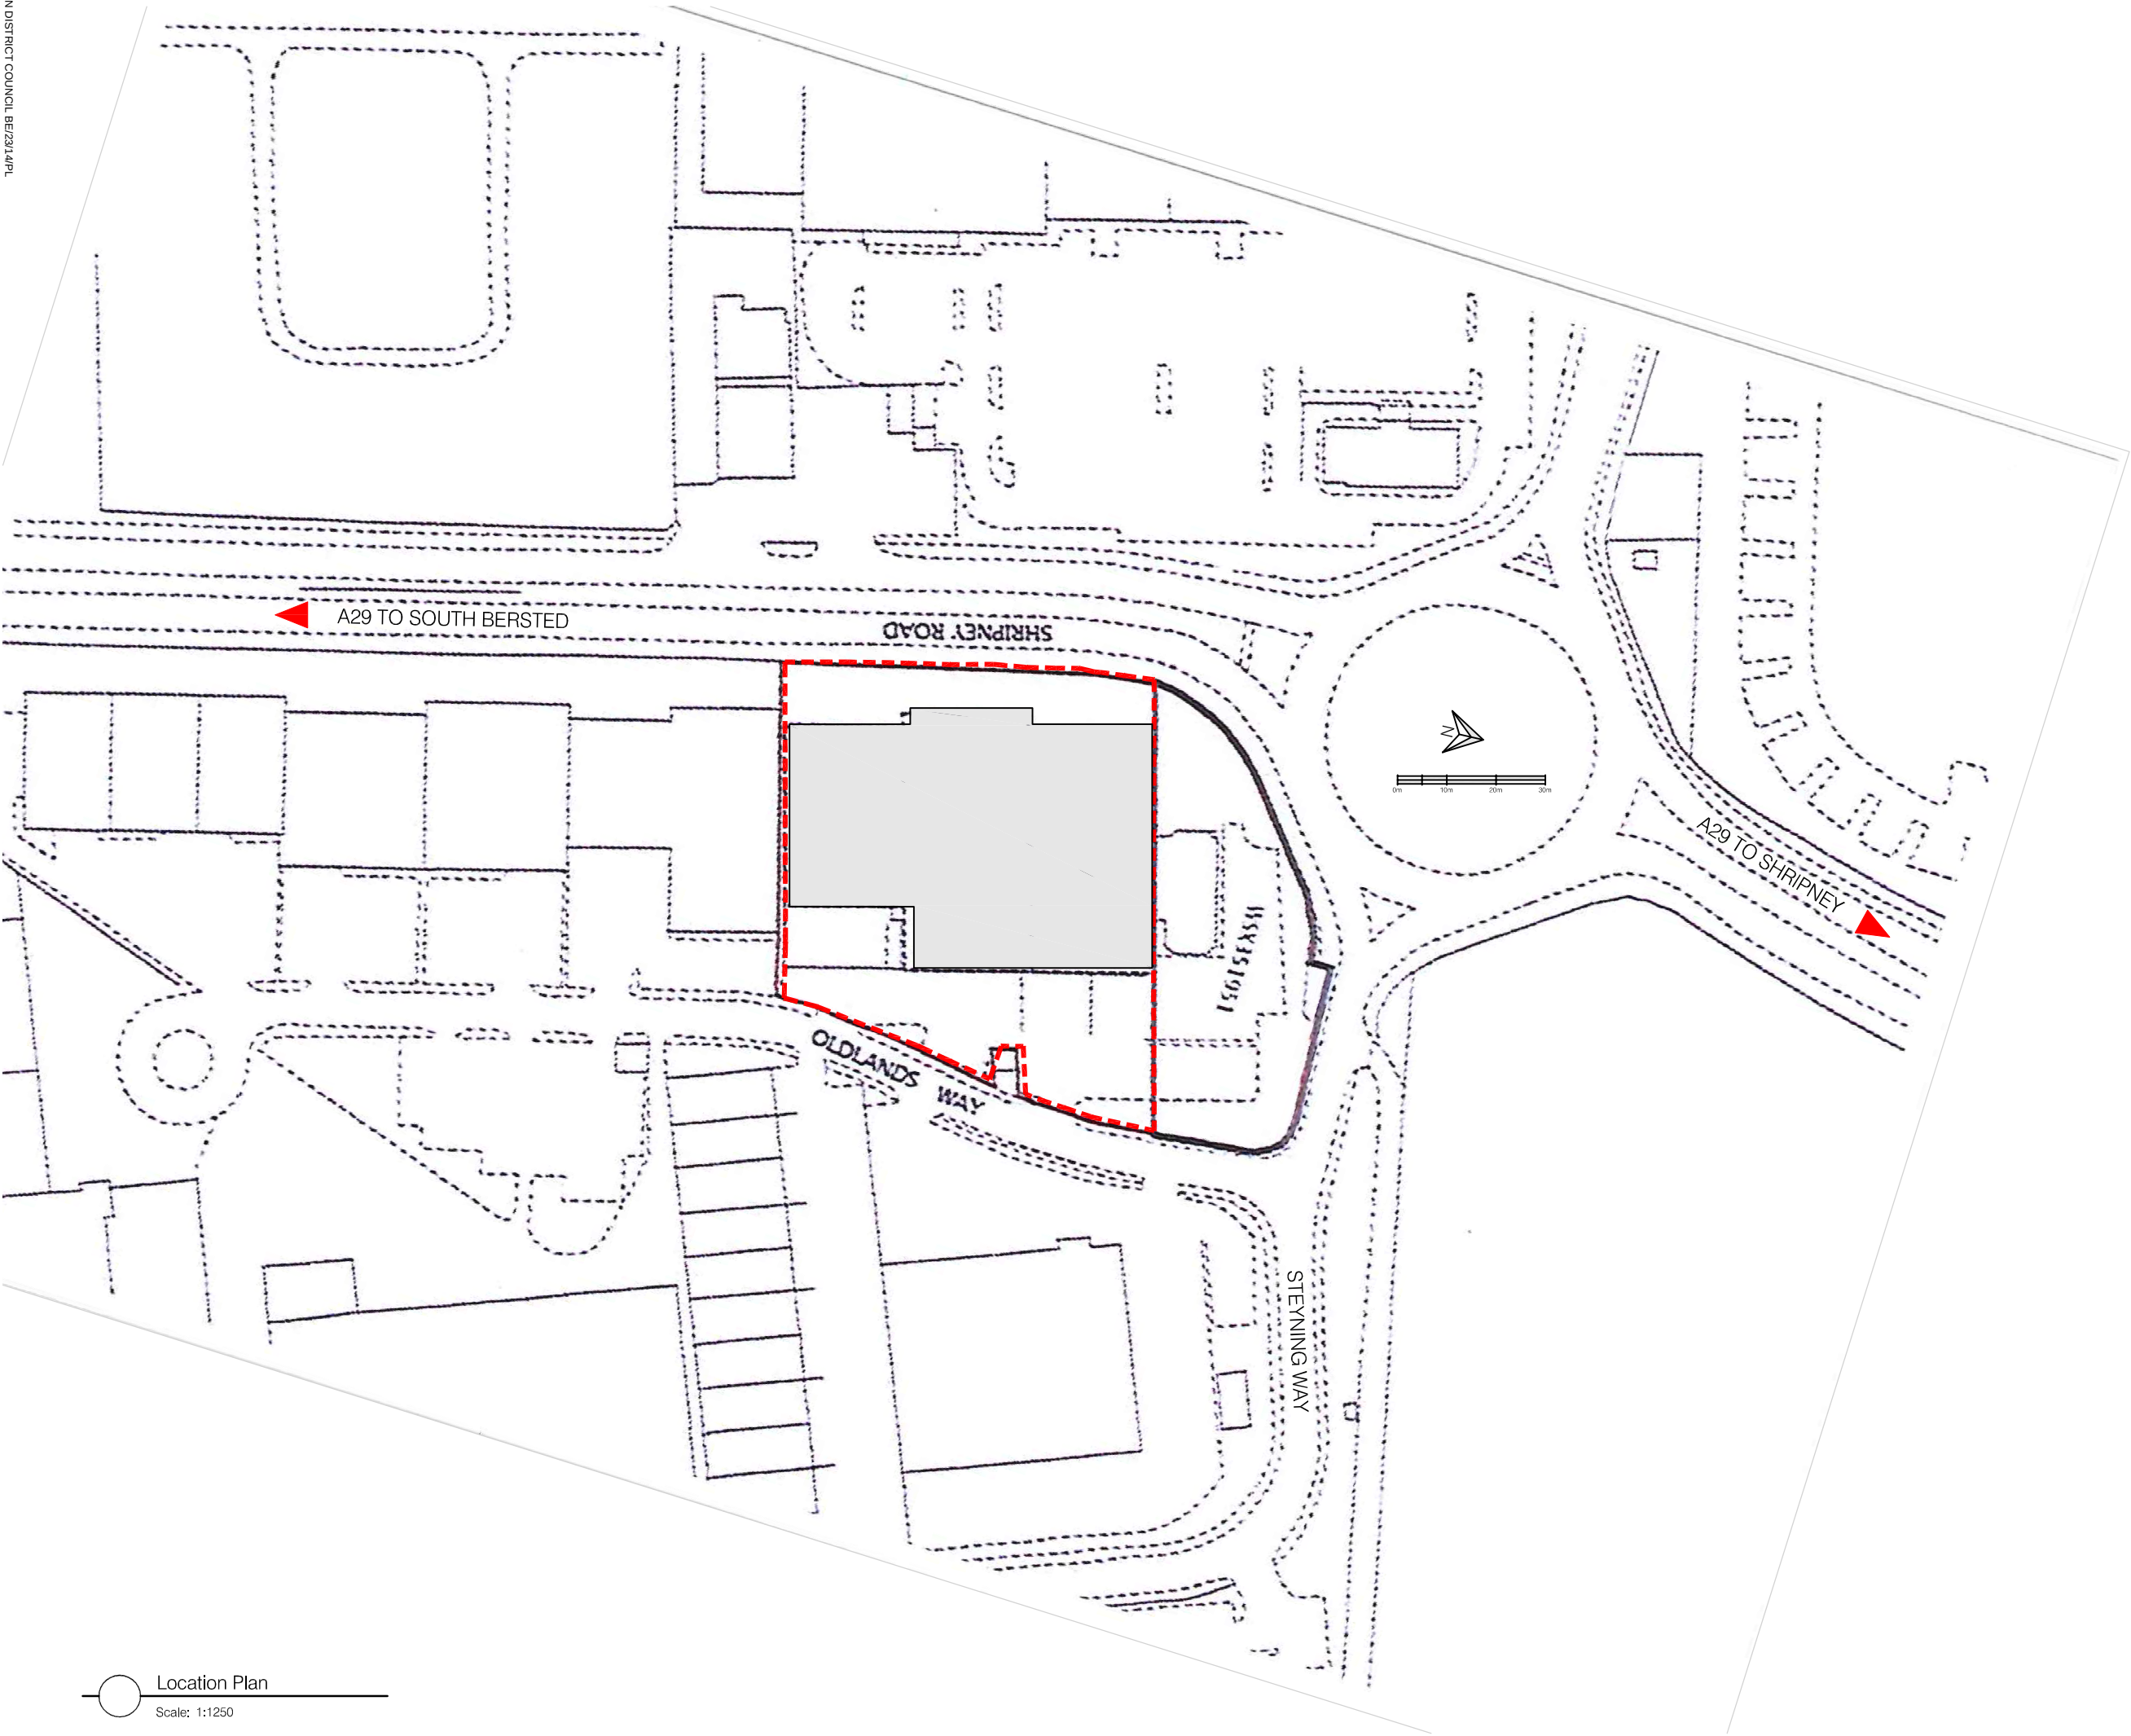

Location Plan
Scale: 1:1250

Do not scale from this drawing.
If in doubt, ask.
This drawing is the property of ica and must not be copied, reproduced or disclosed without written permission.

revisions:

General Notes:

Scheme subject to Survey, Planning and Boundary Confirmation

Vehicle Tracking required to confirm car parking and access layout feasibility



Ica Architects
2 Orbital Court, Peel Park, East Kilbride, G74 5PH
Tel +44 (0)1355 578 070 Fax +44 (0)1355 574 992
www.icaarchitects.com

Ica Architects Ltd
registered In Scotland company no 267727

project title:

Proposed Retail Unit
Bognor Regis

drawing title:

Location Plan

issue stage:

PLANNING

date:	drawn:	scale @ A3:
12.12.13	AT	1:1250

drawing number:	revision:
593 - PL(00)001	--