
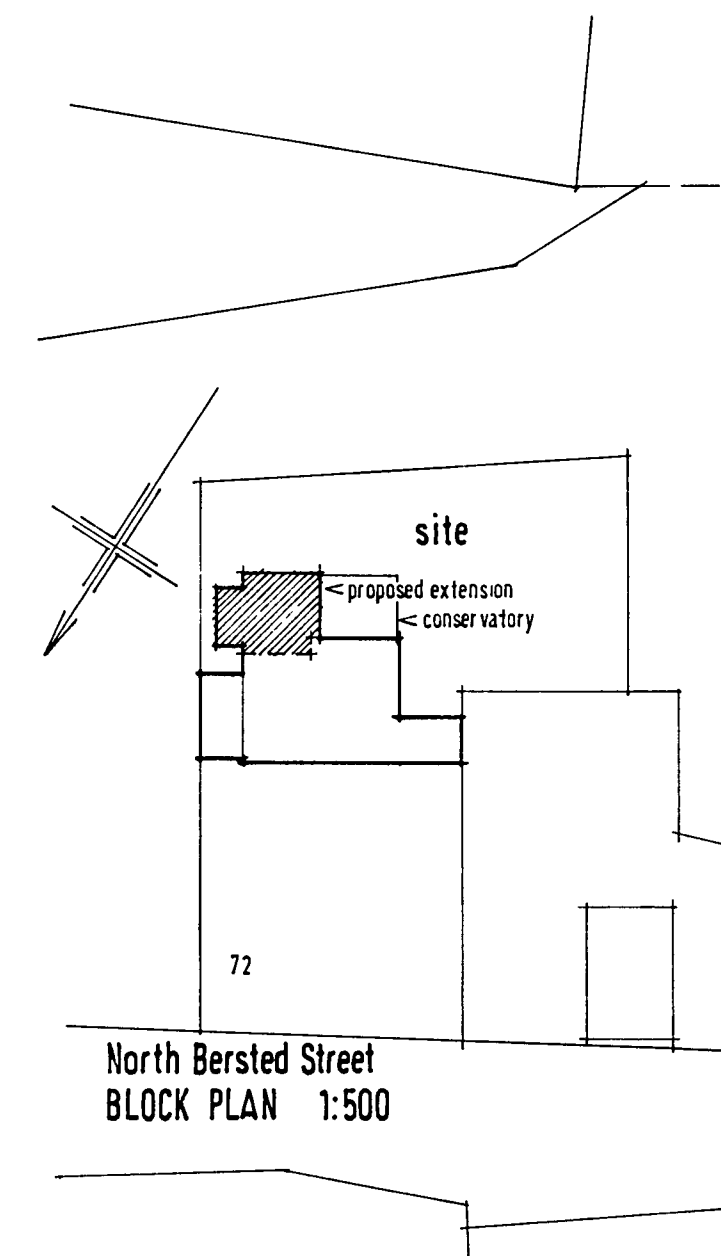
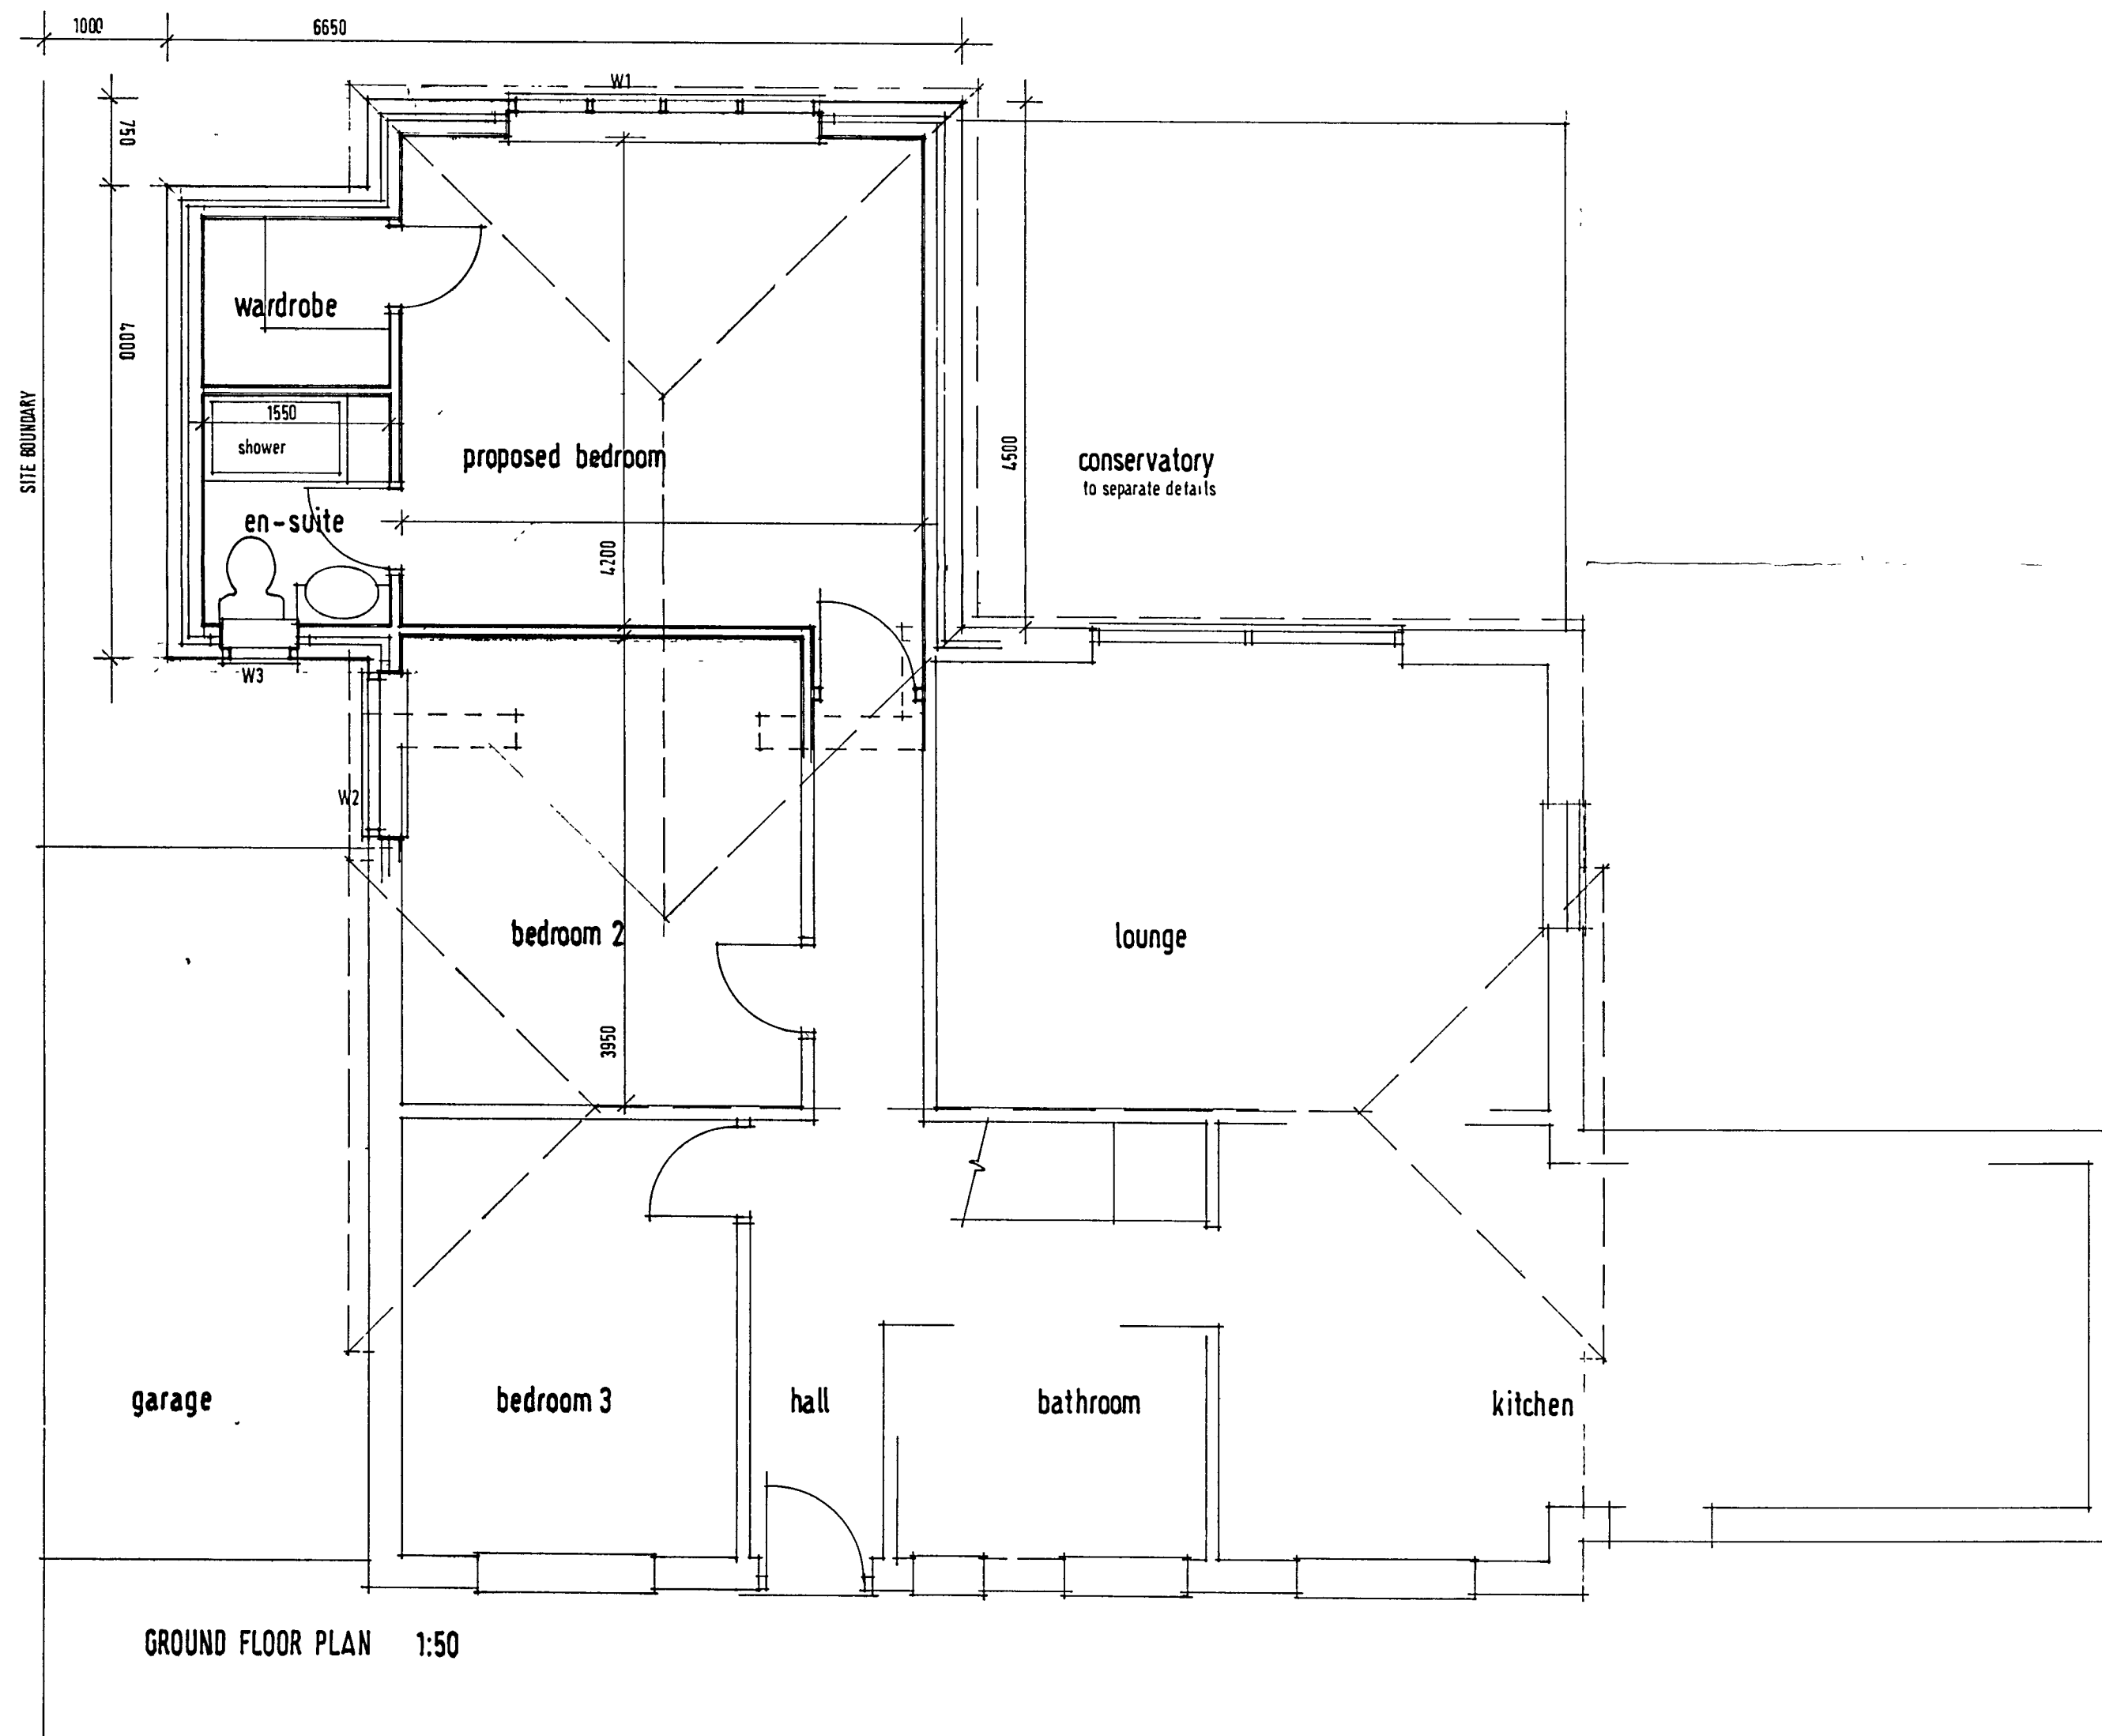
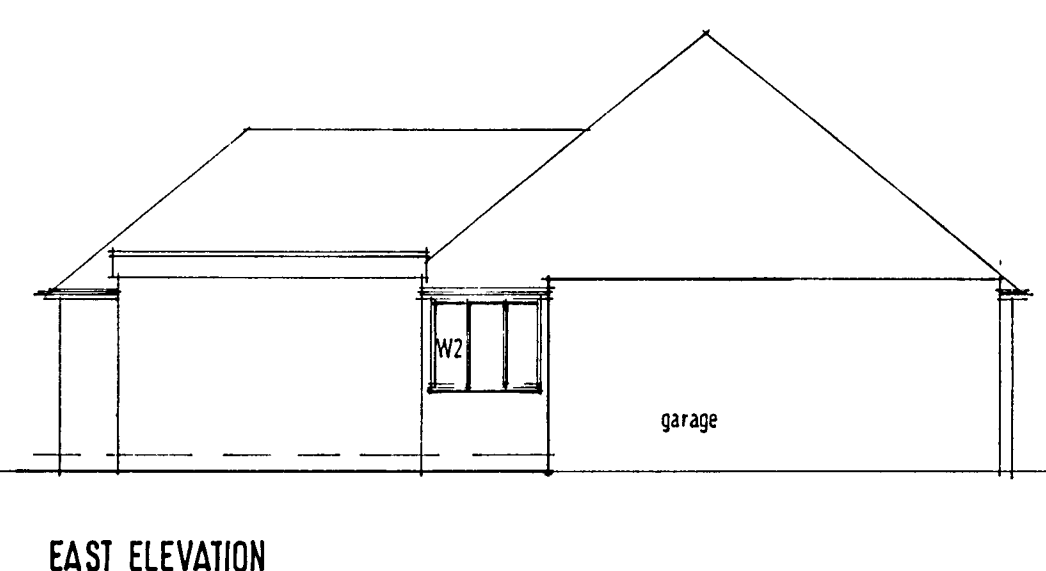
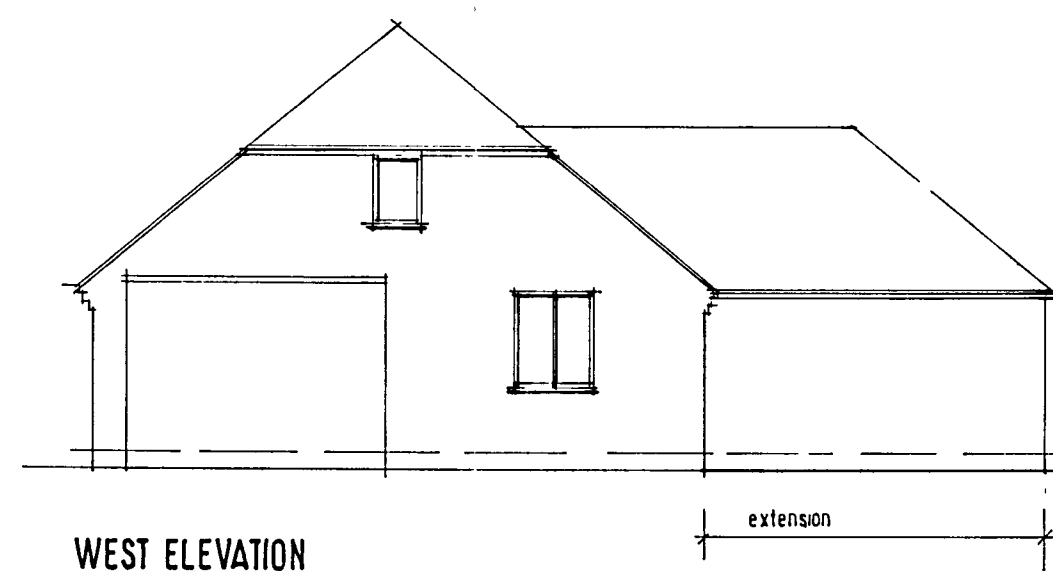


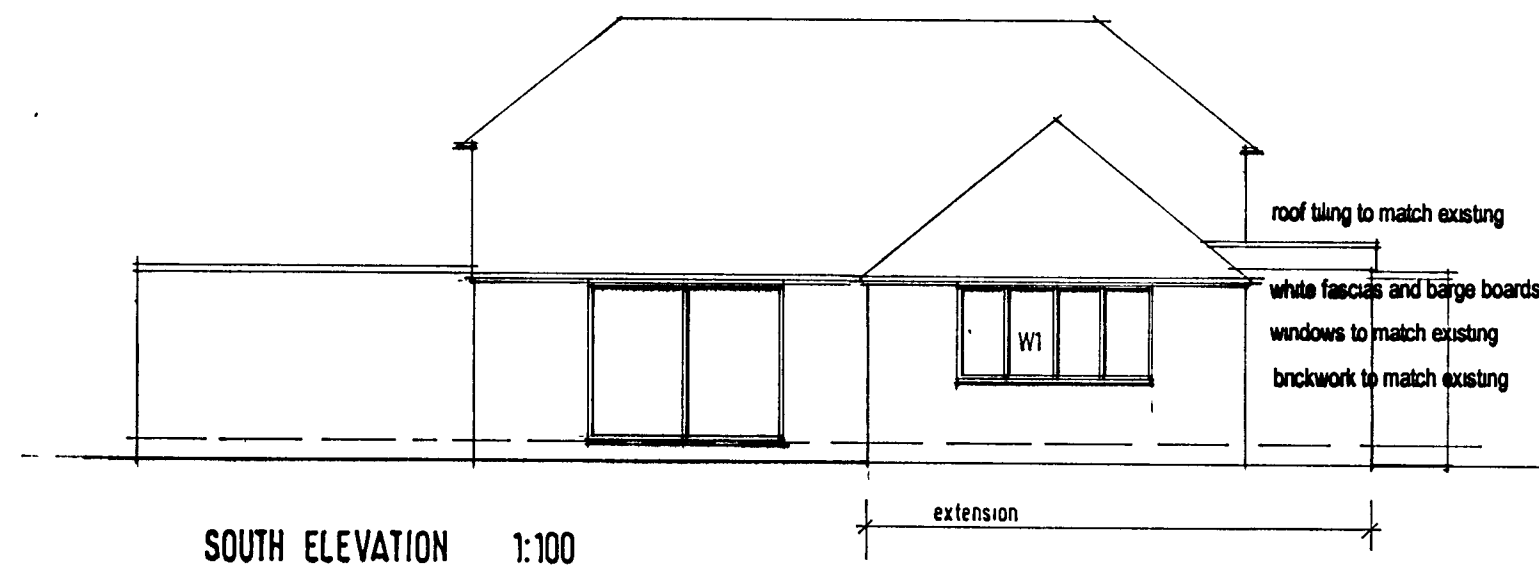

ARUN DISTRICT COUNCIL		No.		RECEIVED	
25		07		13.3.07	

PROPOSED EXTENSION
72 NORTH BERSTED STREET BOGNOR REGIS
WEST SUSSEX PO22 9AE

BAKER ASSOCIATES

ARCHITECTS SURVEYORS PLANNING CONSULTANTS

BEACH HOUSE 36-38 DAVENPORT ROAD
BOGNOR REGIS WEST SUSSEX PO22 7JS
TELEPHONE 01243 840481 FAX 01243 840482

DATE	DRAWN	SCALE	NUMBER
JAN 2007	A	1:500	0702/01a

COPYRIGHT OF THIS DRAWING REMAINS THE PROPERTY OF ALAN BAKER ASSOCIATES