
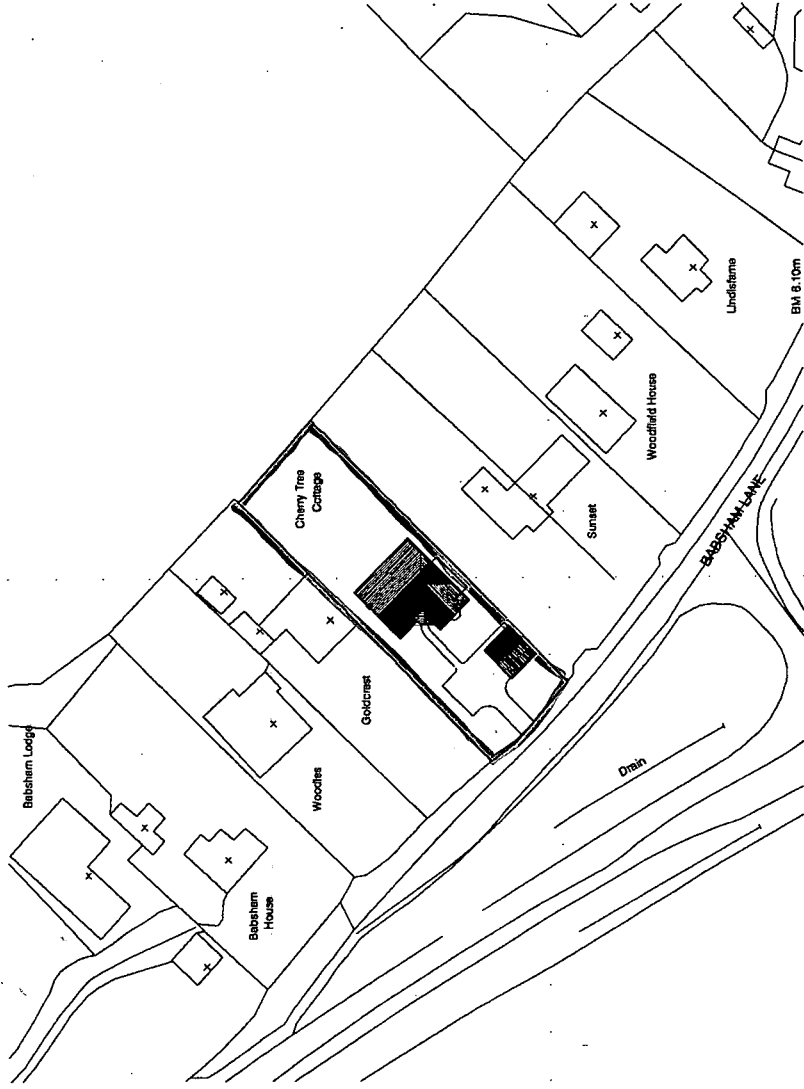


NOTES:

1. Do not scale this drawing. Use figured dimensions only, except for Planning purposes.
2. All dimensions must be checked on site by the contractor prior to commencement of work.
3. All construction details are indicative and are to be checked and confirmed on site and any divergence's are to be agreed with the Contract Administrator.

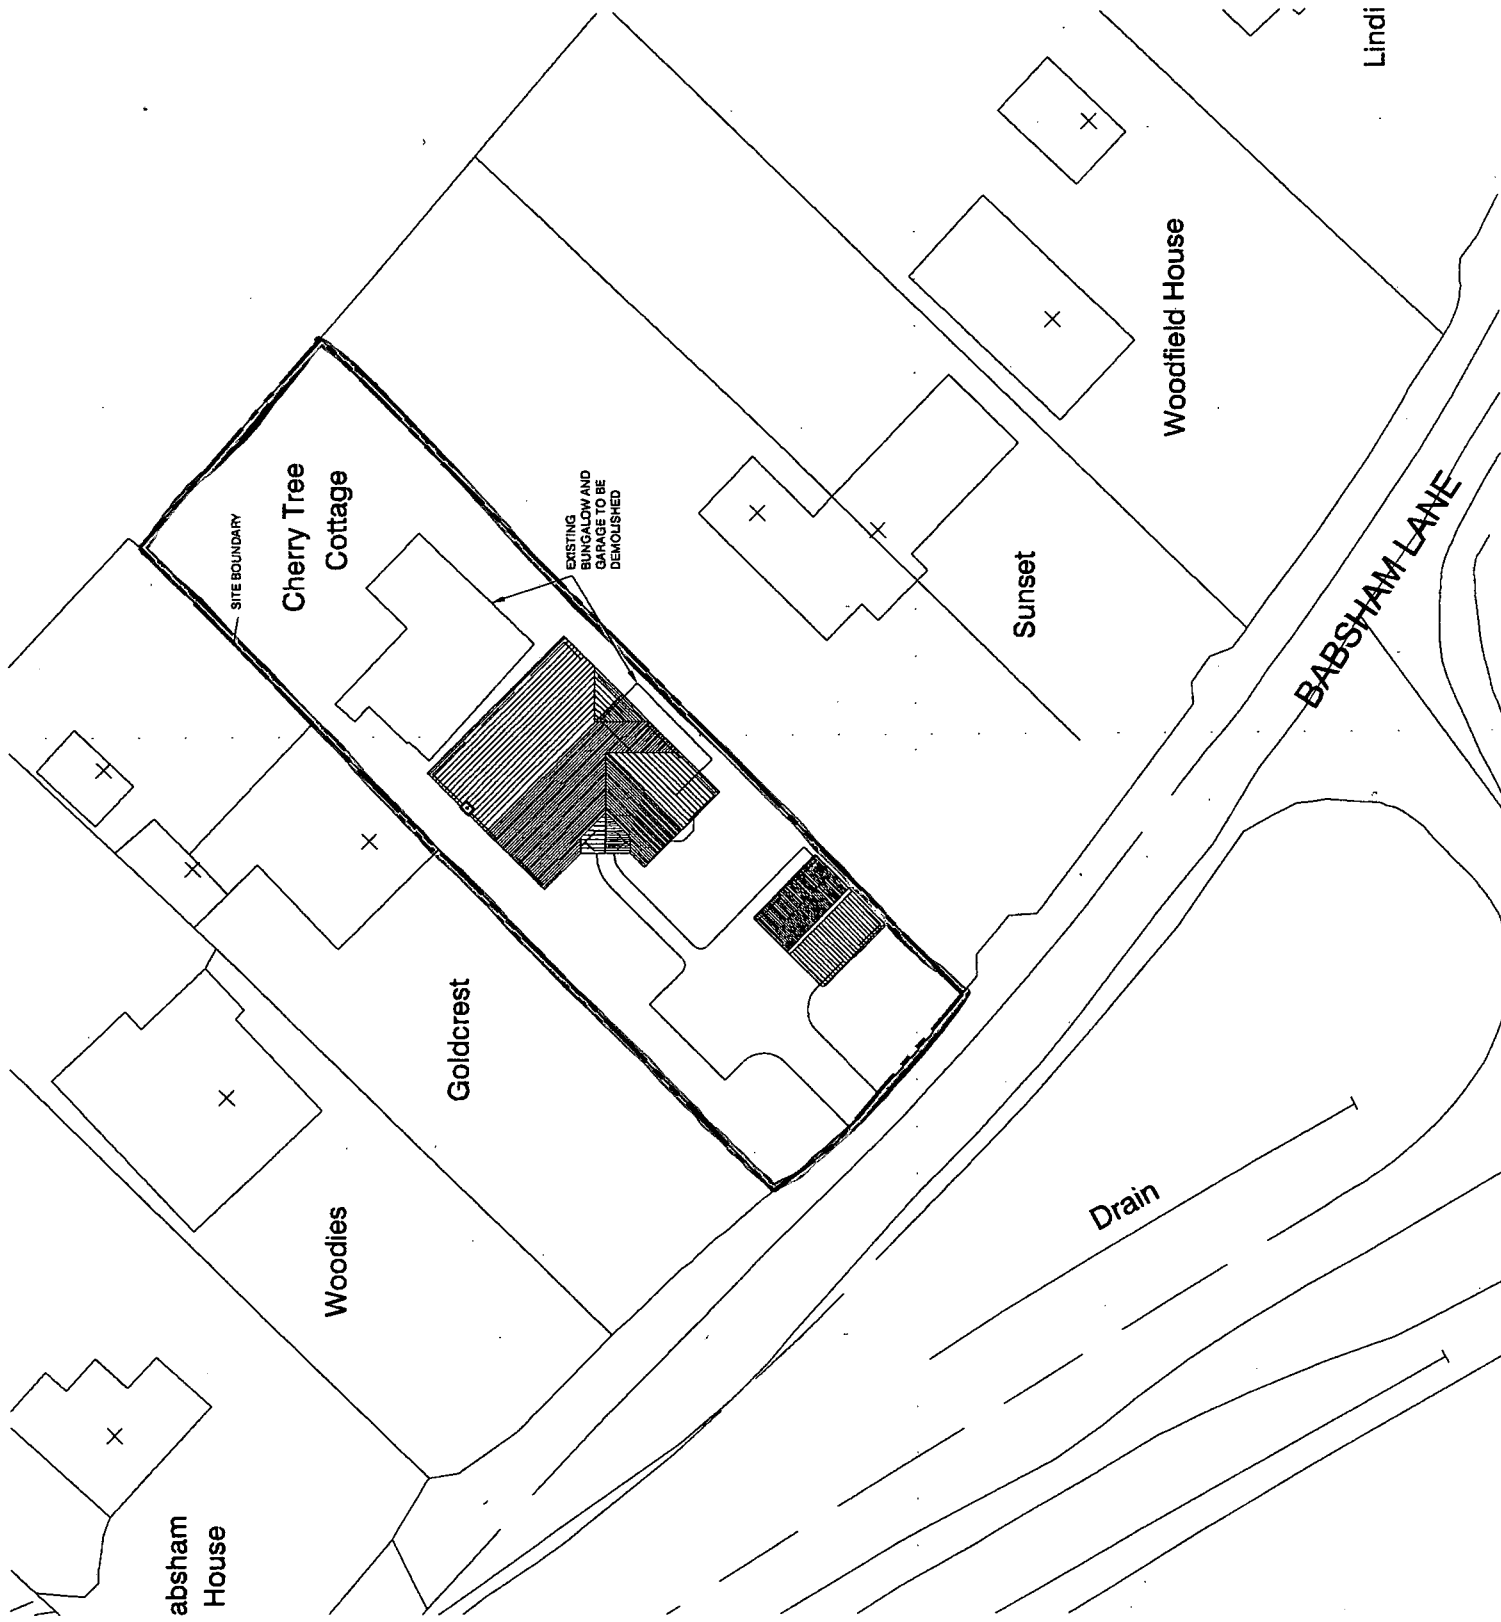

© Crown Copyright 2008. All rights reserved. Licence number 100020449

K.E. HILTON C. Eng M.I Struct.E. F.F.B.  
Chartered Structural Engineer

2 ALBERT CHAMBERS Tel: 01243 865500  
SUDLEY ROAD Fax: 01243 860489  
BOGNOR REGIS Mobile: 07968 333140  
WEST SUSSEX  
PO21 1EQ E-Mail: k\_e\_hilton@yahoo.co.uk

**SITE LOCATION PLANS**

Scale 1:500 - 1:1250 @ A3  
Date 28-04-08  
Drawing Number 3864 - 01

Drawn By ACB  
Checked KEH

NORTH

New Dwelling to Replace Existing Bungalow  
at Cherry Tree Cottage Babsham Lane Bognor Regis PO21 5EL