



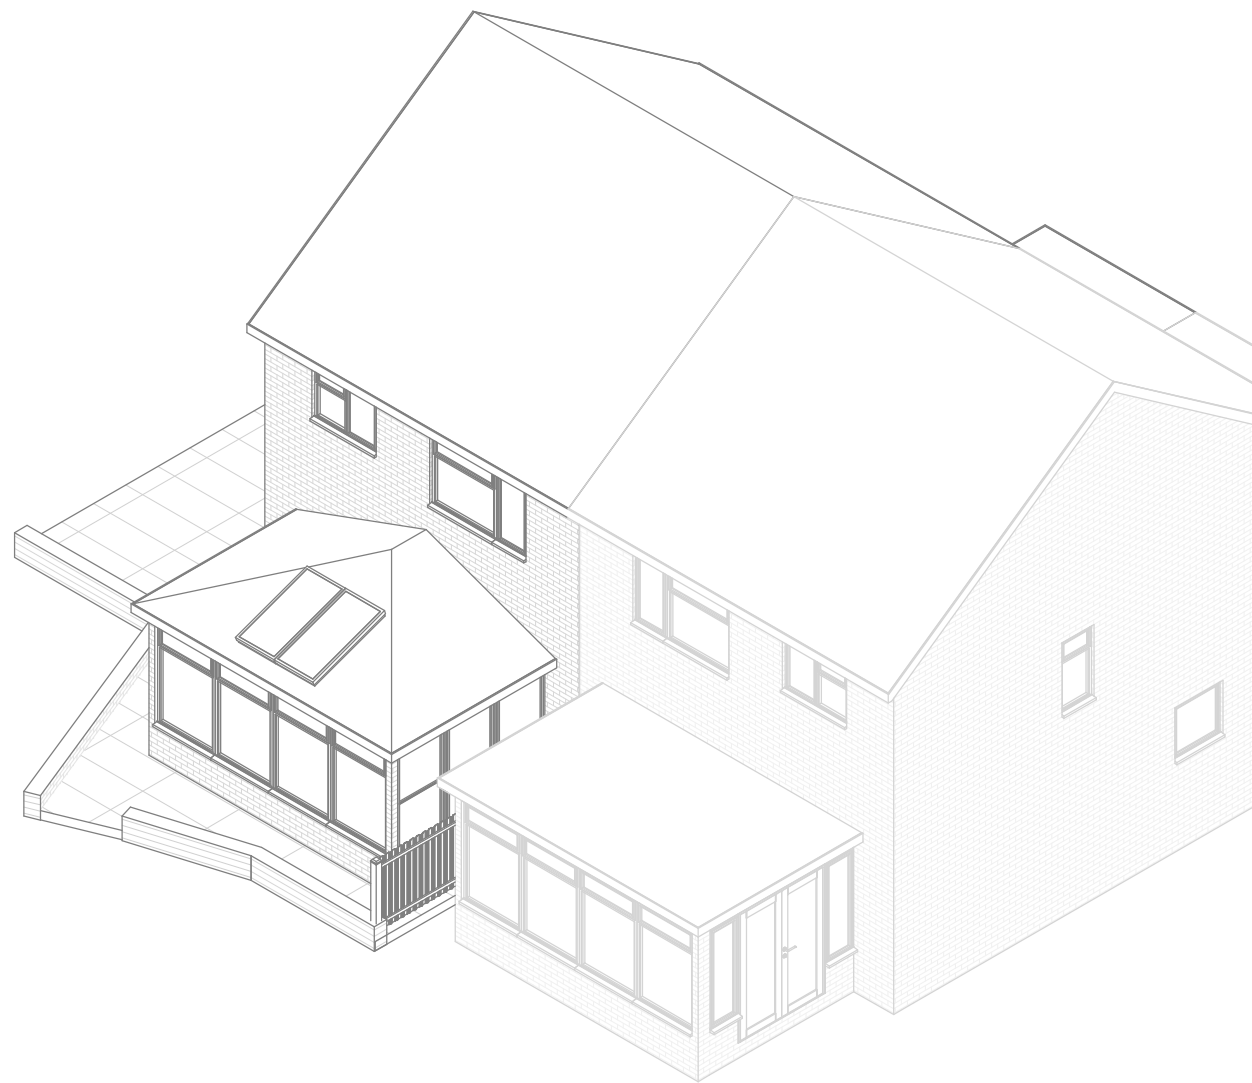

Existing 3D 3

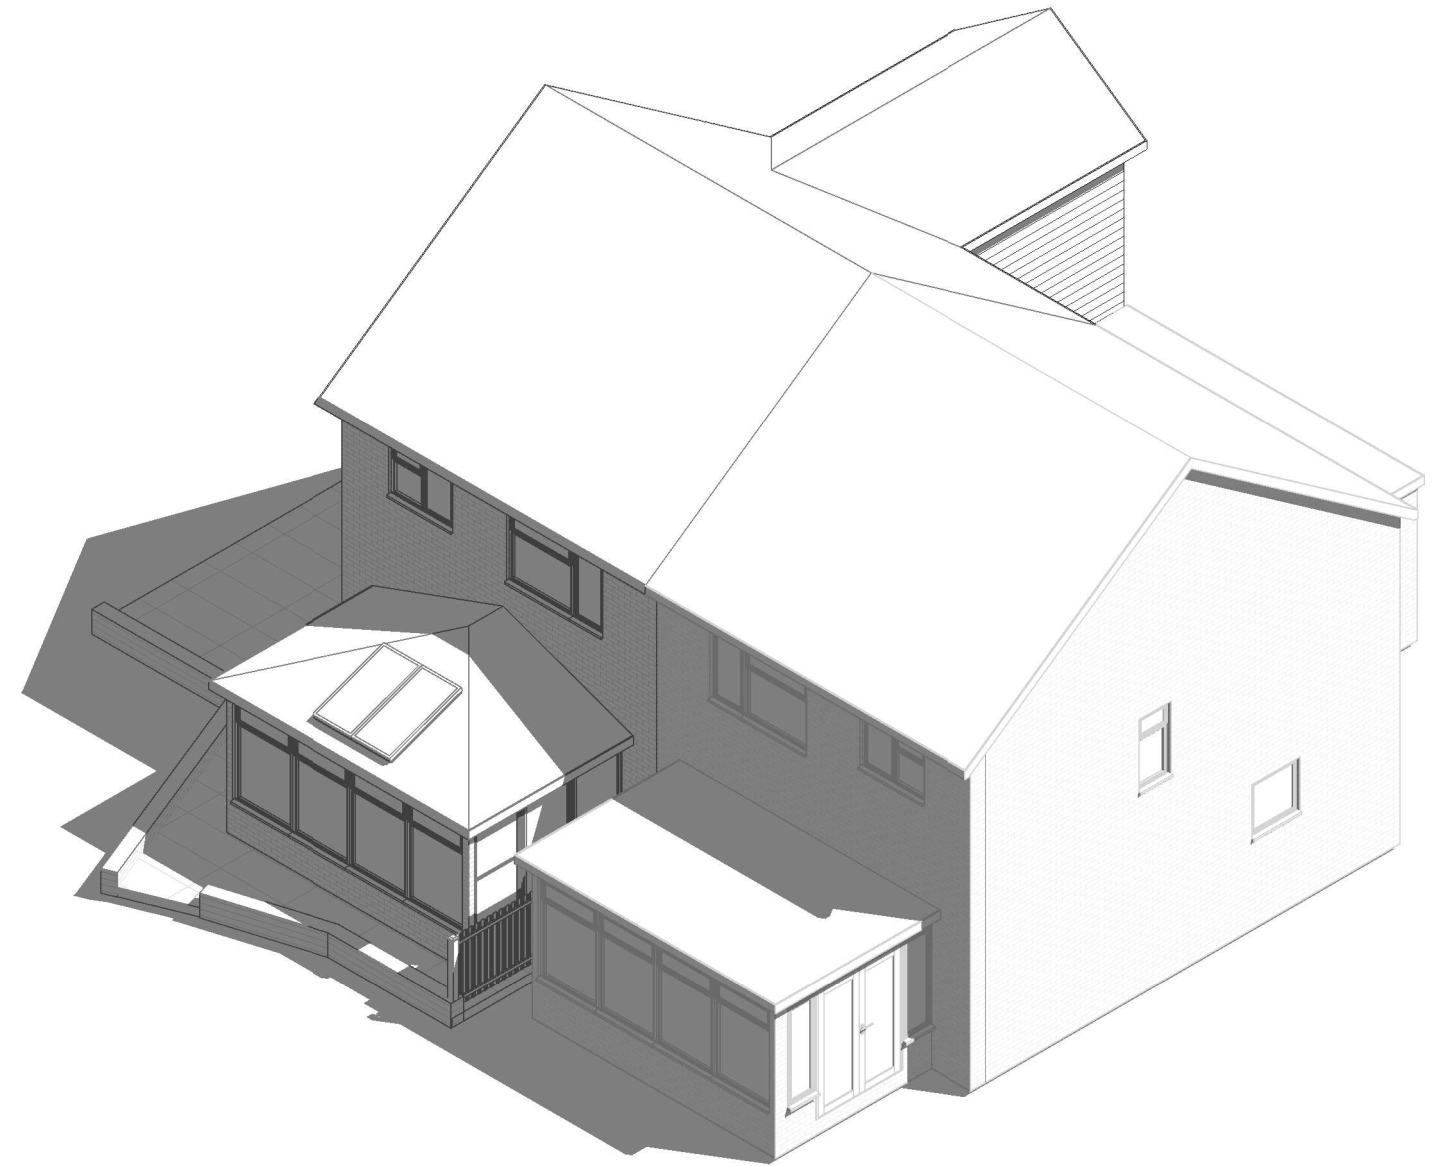

Proposed 3D 3



1:500		50
1:200		20
1:100		10
1:50		5

All measurement to be checked on site prior to any commenment

Parkers Design Limited - The Studio @ 90, PO9 2PR

www.pexd.co.uk - info@parkersdesign.com - 07776 008822

PROJECT	86 Addison Way		CLIENT		Edwards	
	PO22 9HZ					
			Date	Issue Date	Scale (@ A3)	
			Drawn by	SW	DRAWING NUMBER	REV
SHEET			Checked by	SR	P 7	
	3D 3					