



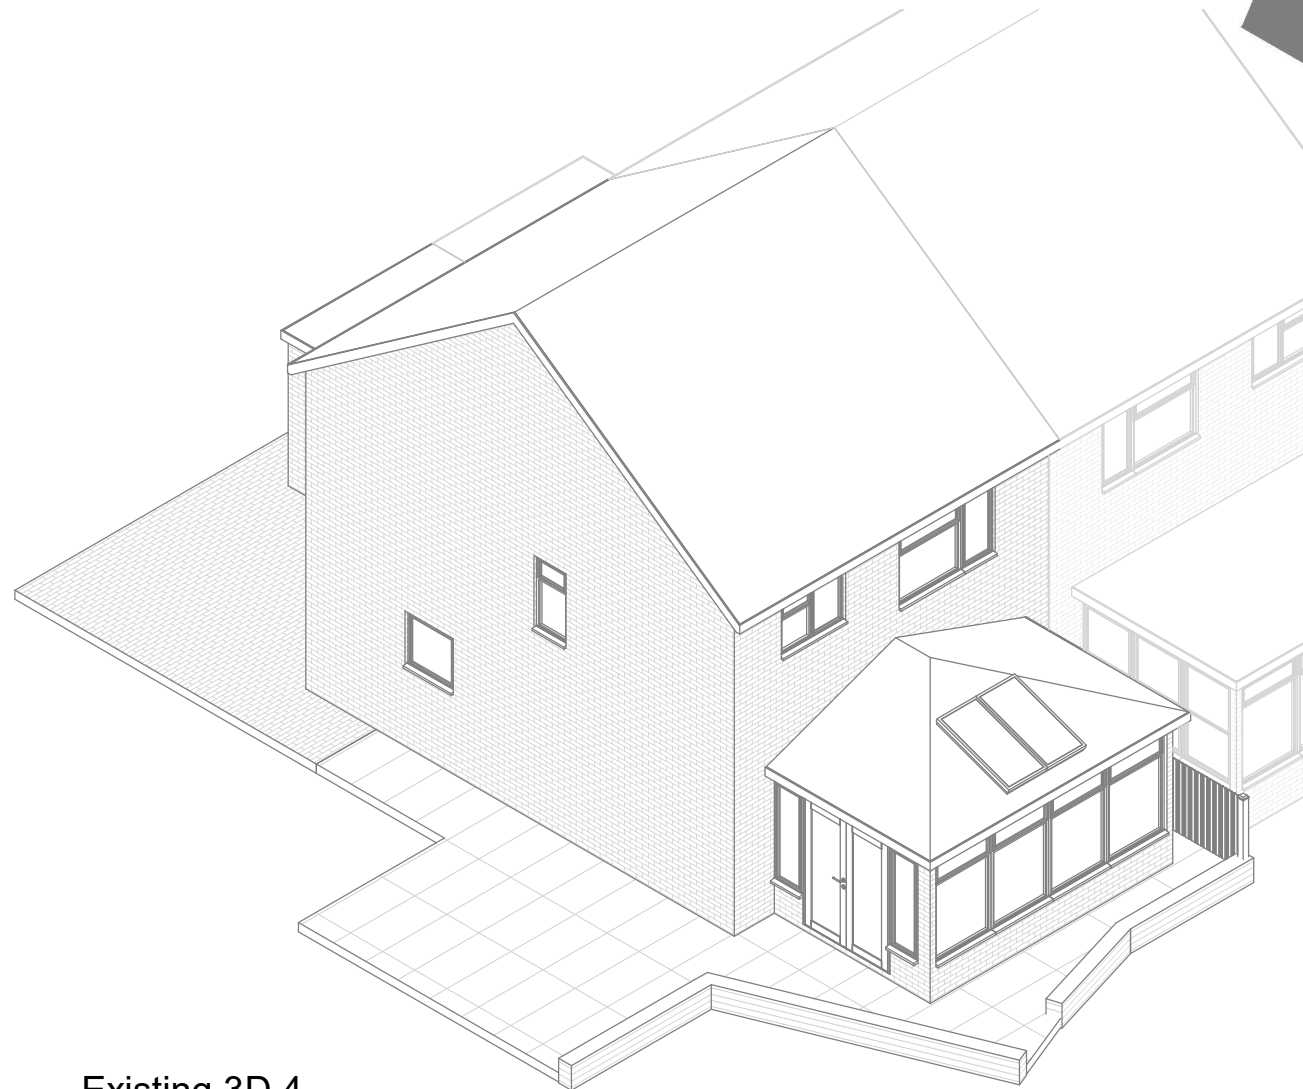

Existing 3D 4

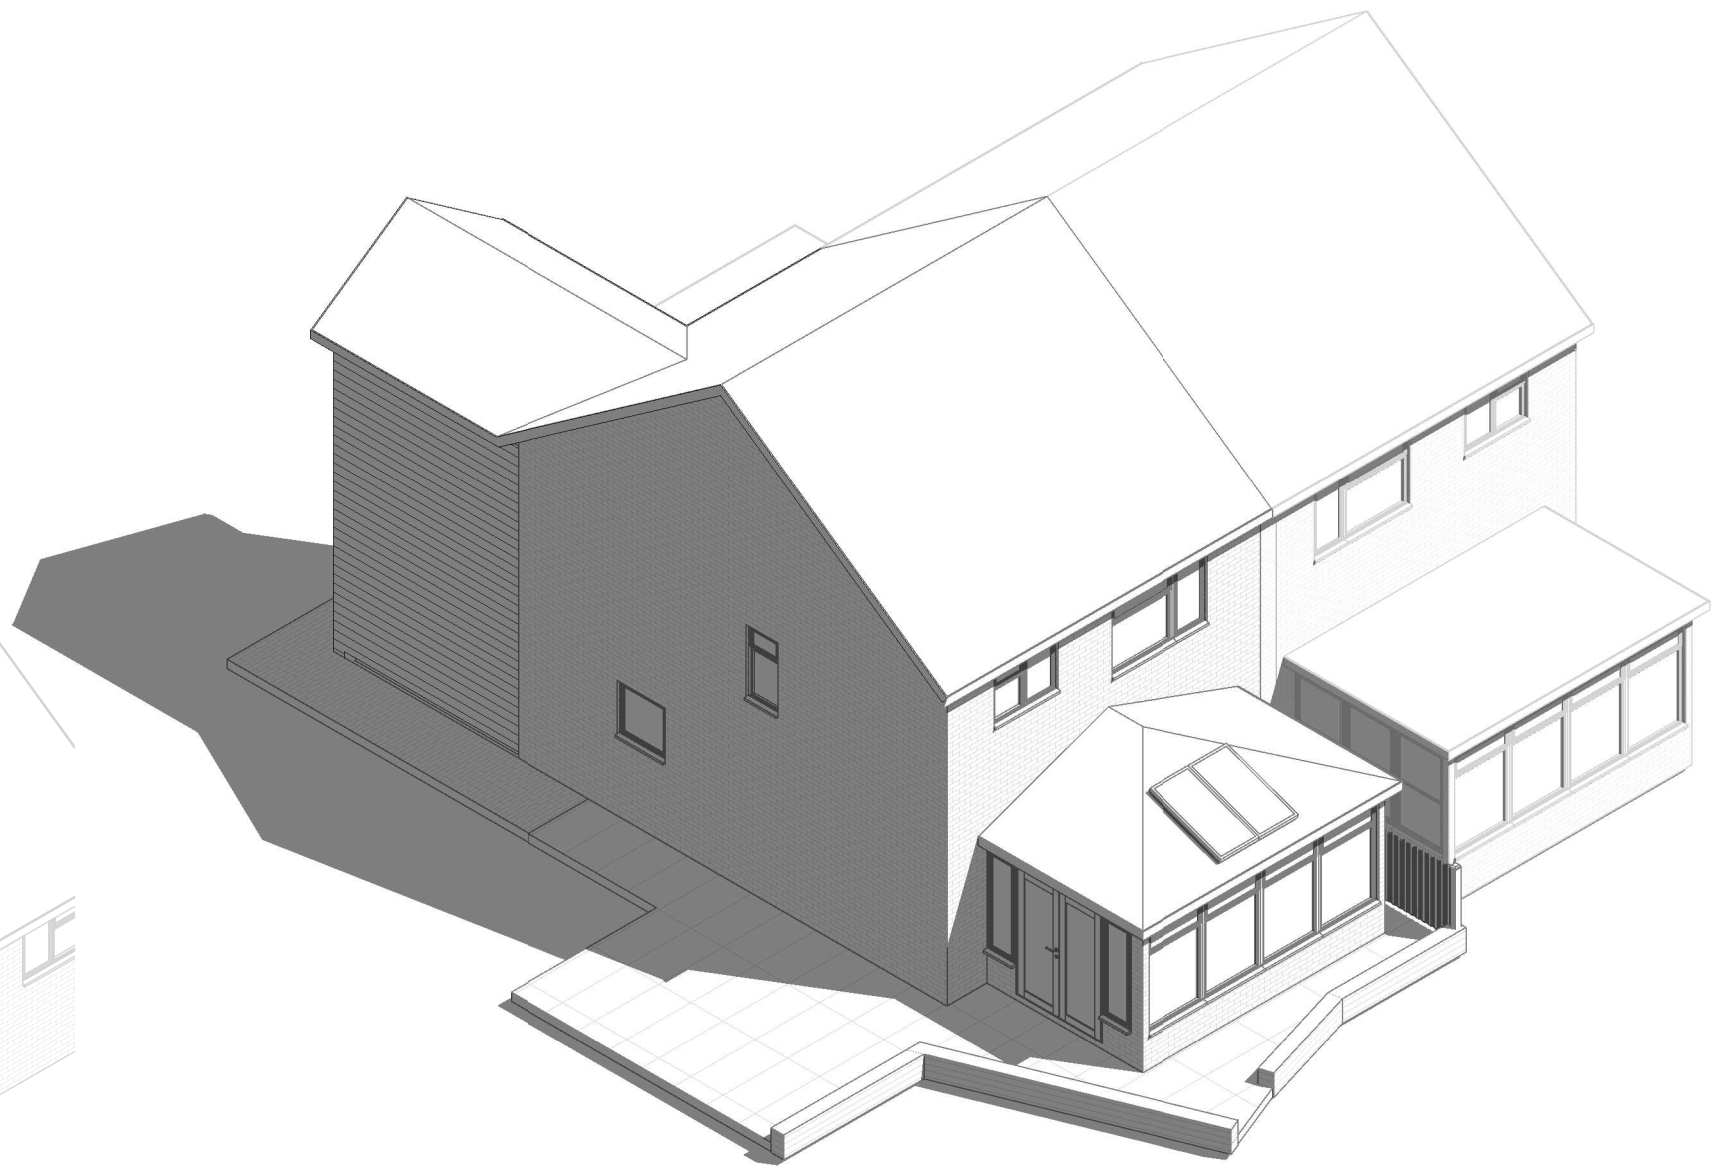

Proposed 3D 4



1:500		50
1:200		20
1:100		10
1:50		5

All measurement to be checked on site prior to any commenment

Parkers Design Limited - The Studio @ 90, PO9 2PR

www.pexd.co.uk - info@parkersdesign.com - 07776 008822

PROJECT	86 Addison Way PO22 9HZ		CLIENT Edwards		
	SHEET	3D 4	Date	Issue Date	Scale (@ A3)
Drawn by			SW	DRAWING NUMBER	REV
Checked by			SR	P 8	