



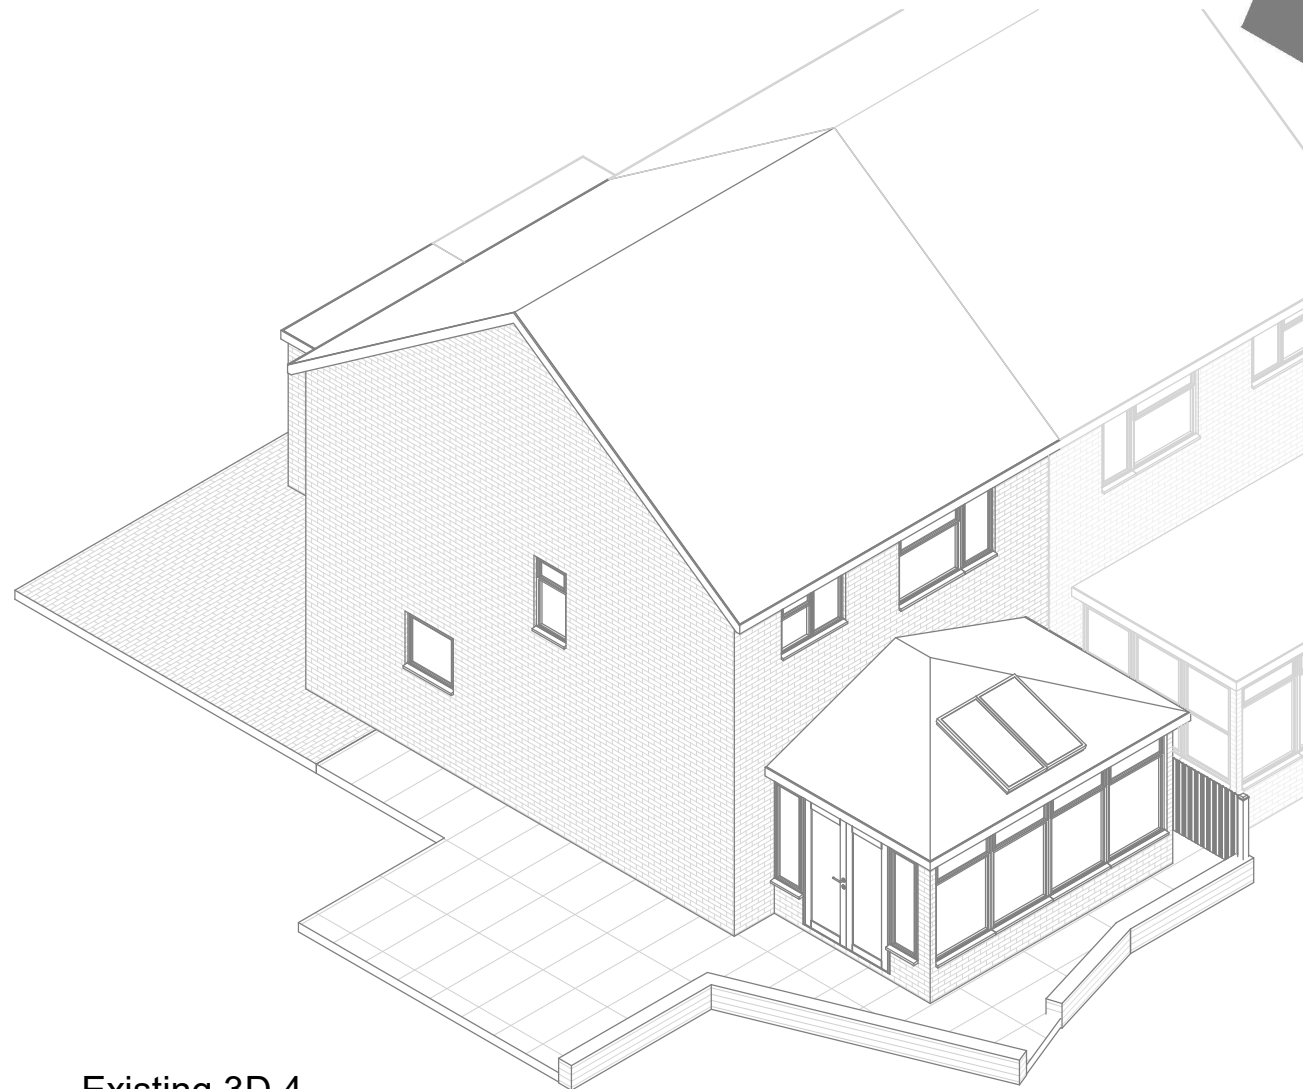

Existing 3D 4

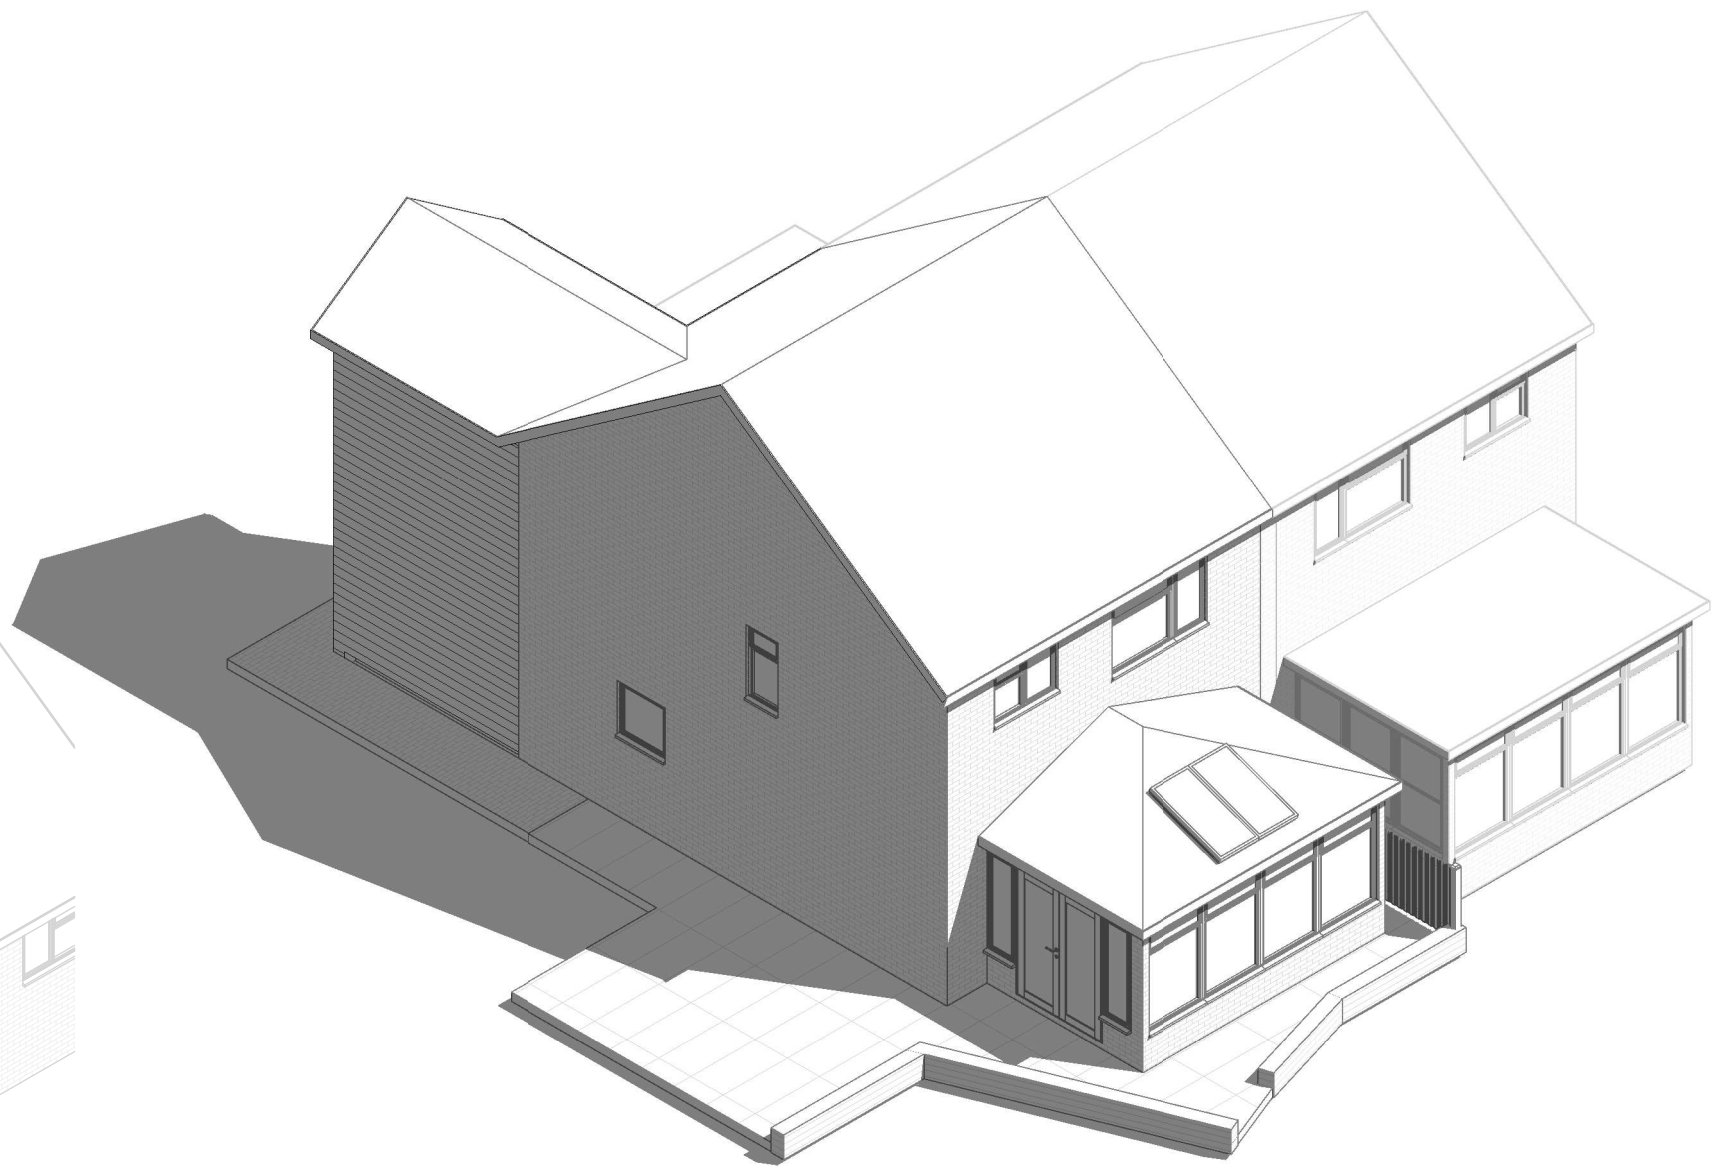

Proposed 3D 4



1:500		50
1:200		20
1:100		10
1:50		5

All measurement to be checked on site prior to any commenment

Parkers Design Limited - The Studio @ 90, PO9 2PR

www.pexd.co.uk - info@parkersdesign.com - 07776 008822

PROJECT	86 Addison Way		CLIENT		Edwards	
	PO22 9HZ		Date		Issue Date	
	SHEET		Scale (@ A3)		DRAWING NUMBER	
			3D 4		P 8	
Drawn by		SW	Checked by		SR	REV