




PARAMETERS LEGEND:

This plan is a revision of Mounford
Pigott drawing 1744-P01-E

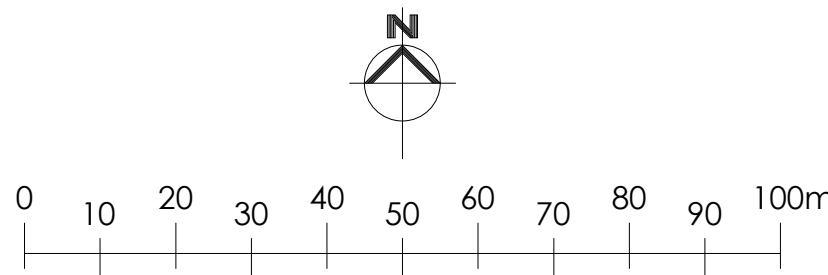

Rev D:
Rev C:
Rev B:
Rev A:

Notes:
This drawing is the sole copyright of IAN C KING
Associates and no part may be reproduced without the
written consent of the above

Job Salt Box Development
Bognor Regis
Kier Property


Title	Site Master Plan Block plan
-------	--------------------------------

Drg No KP-281-Block Plan-01

Date 3-2022	Scale 1:250 (A1)	Rev -
Drawn	Checked	Planning drawing

IAN C KING
ASSOCIATES - ARCHITECTS

45 Buxton Drive
New Malden
Surrey KT3 3UX
Tel: 07554 653 444
E-mail: icka@iancking.co.uk

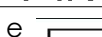IAN C KING Associates - Architects is the trading name of Gwyneth Ltd