ARUN DISTRICT COUNCIL BE/27/11/DOC

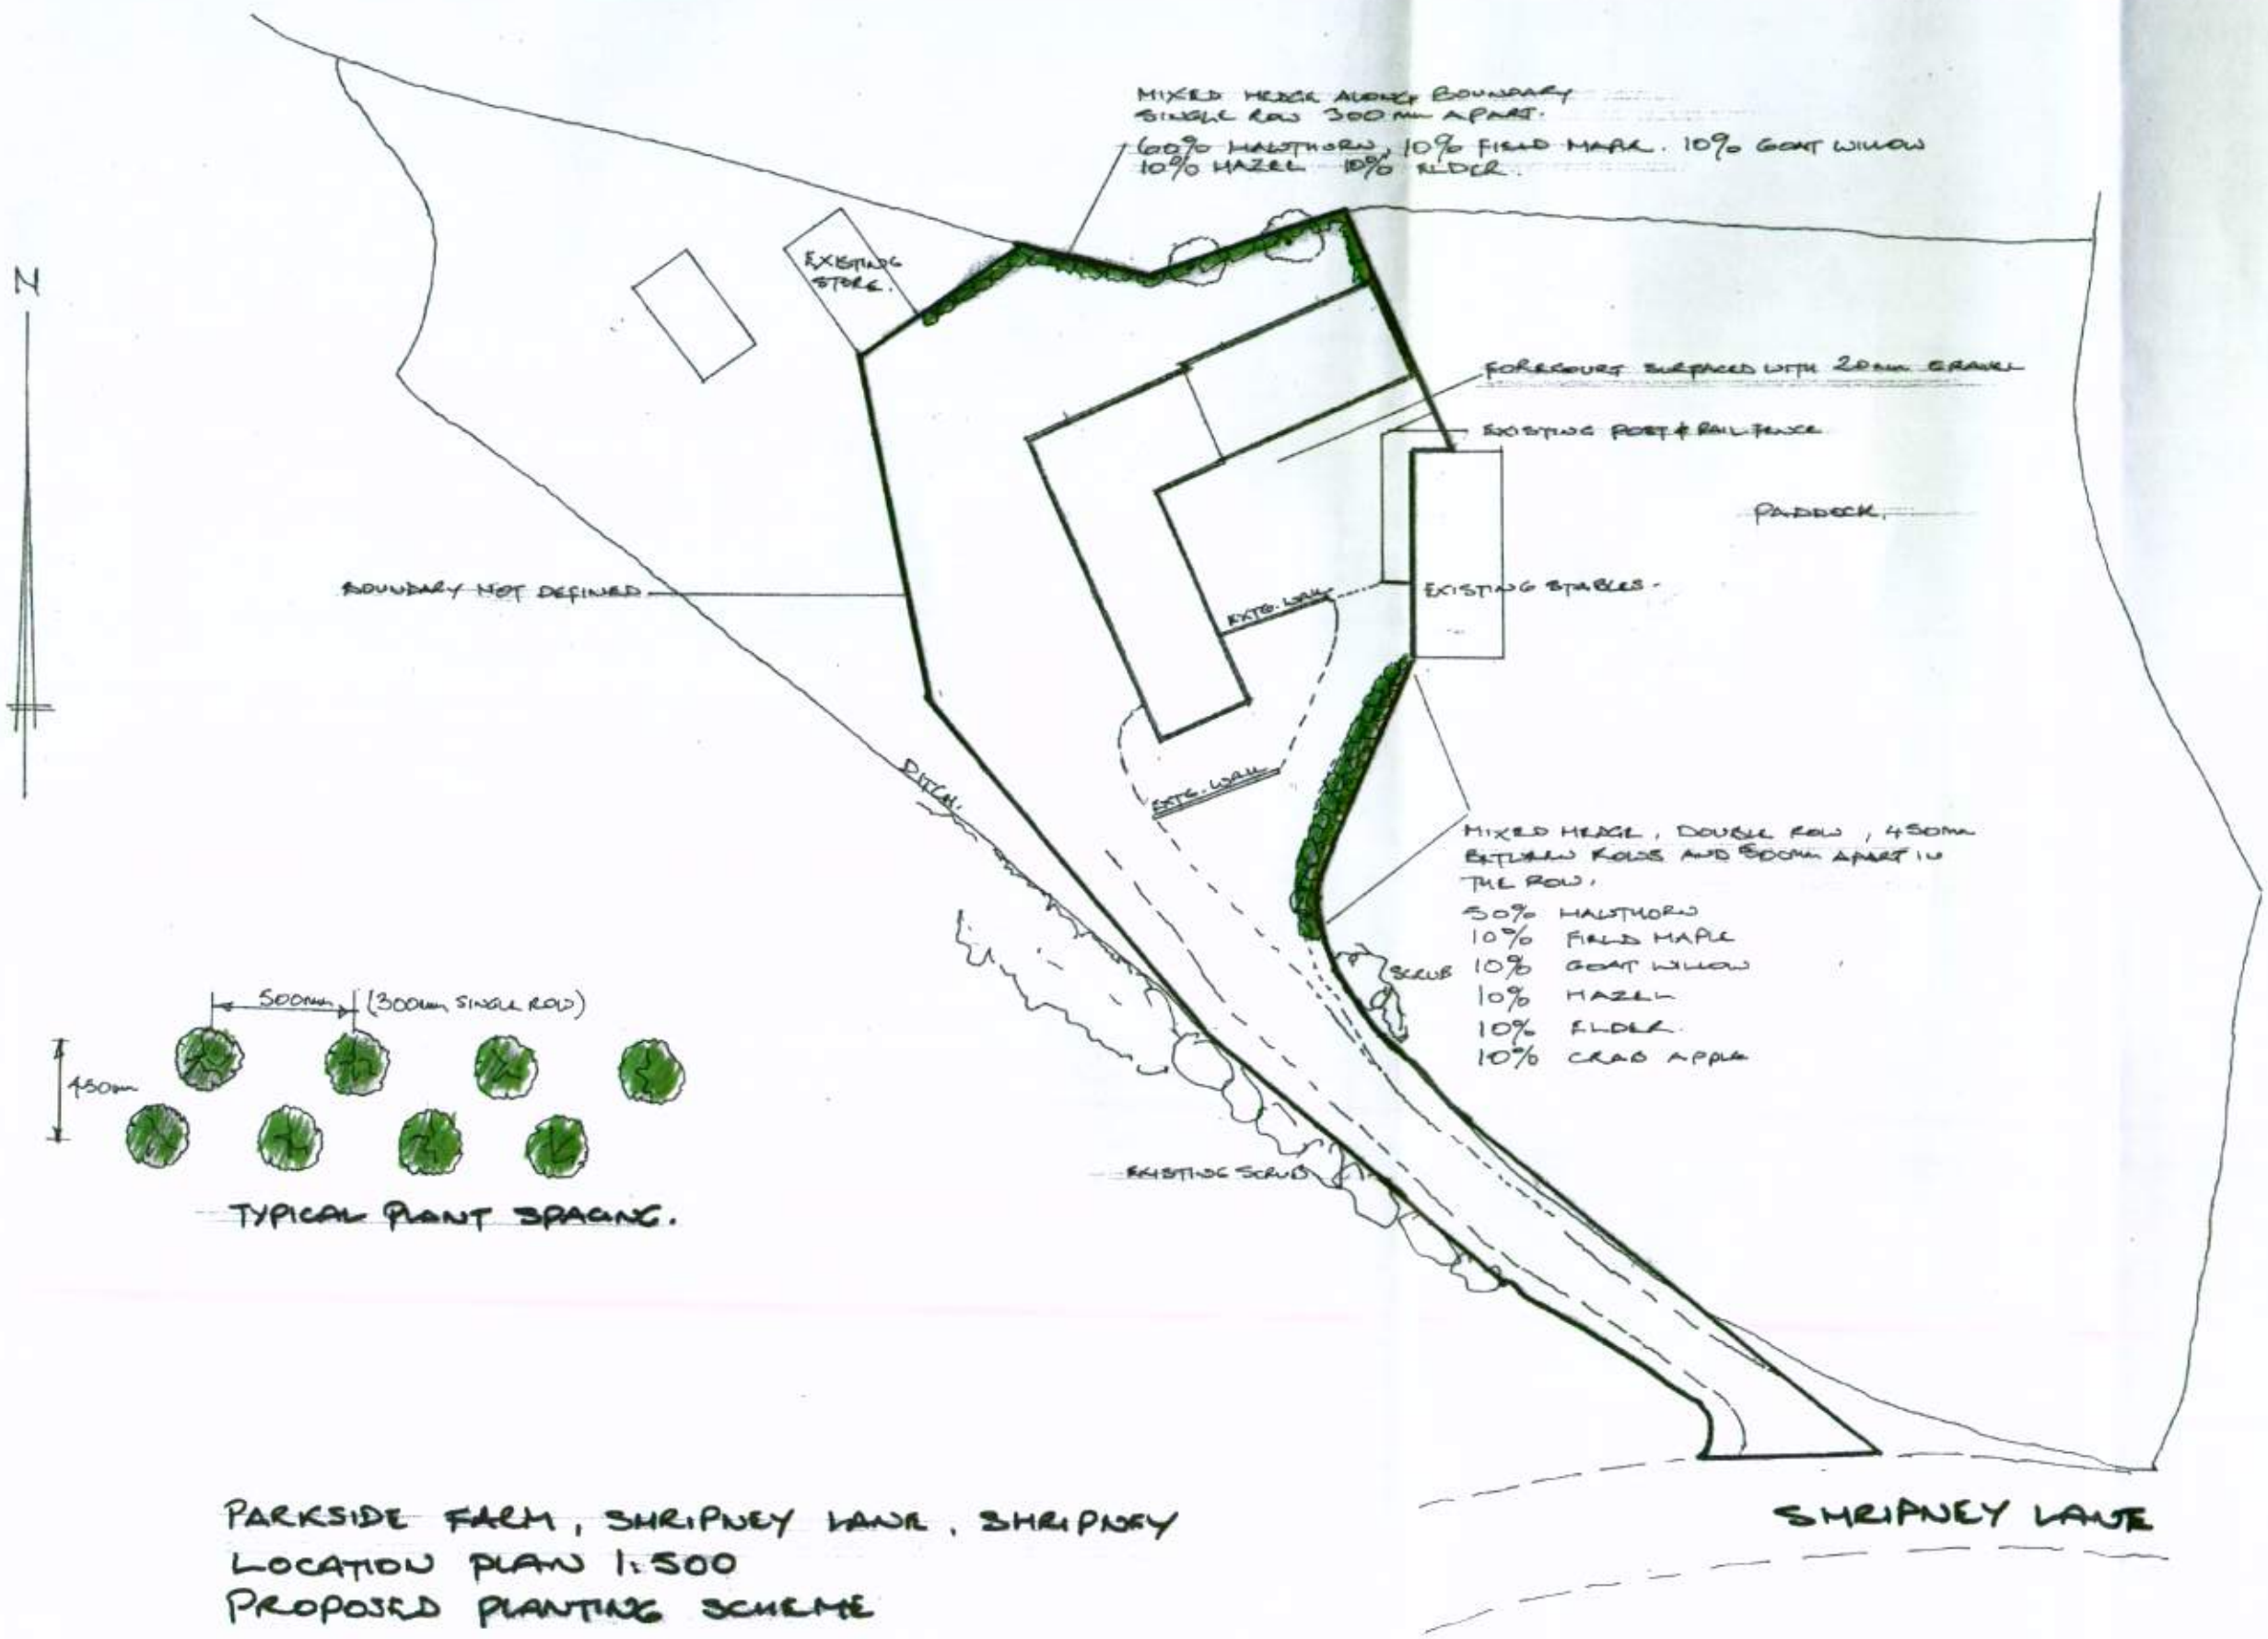

PARKSIDE FARM, SHRIPNEY LANE, SHRIPNEY
LOCATION PLAN 1:500
PROPOSED PLANTING SCHEME