




TYPICAL SECTION THROUGH SDS GEOLIGHT ATTENUATION TANK
TO BE INSTALLED IN ACCORDANCE WITH SDS LTD. DETAILS.

MK	REVISION	BY	DATE

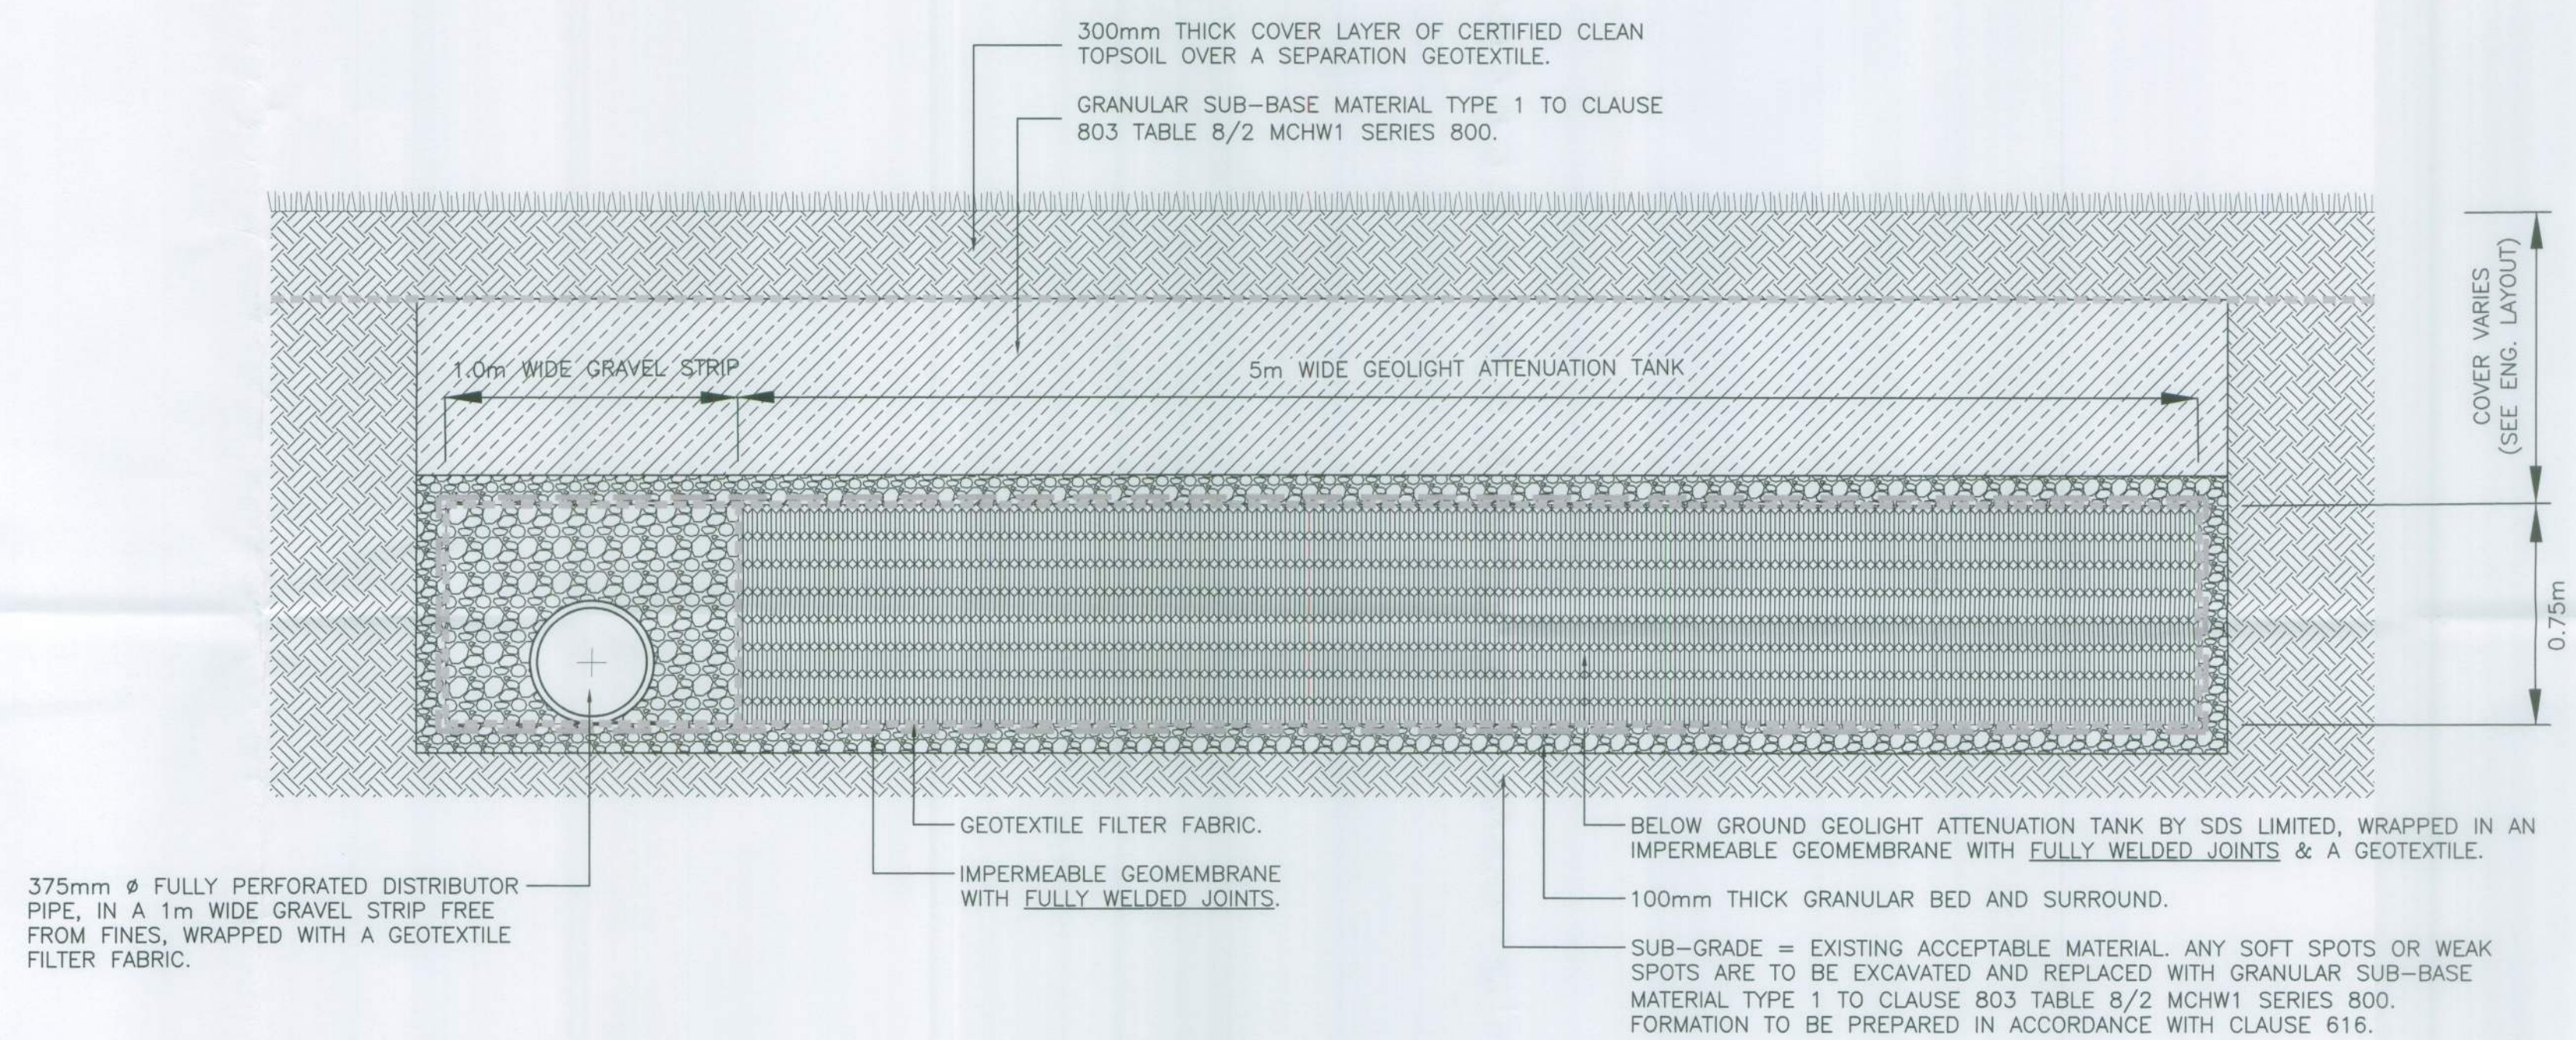

DRAWING STATUS
FINAL

DRAWING TITLE
ATTENUATION DETAILS

PROJECT Project Number 13174

**MARSTON'S
BOGNOR REGIS
SHRIPNEY ROAD**

simpson
8 Friday Street
Henley-on-Thames
Oxfordshire RG9 1AH
T.01491 576221

London, Henley-on-Thames and Gloucester

Drawn JEC	Chkd AdC	Scales 1:20@A1	Date OCT '16
--------------	-------------	-------------------	-----------------

Purpose of Issue
CONSTRUCTION

Drawing Number 13174:06	Revision -
-----------------------------------	----------------------