




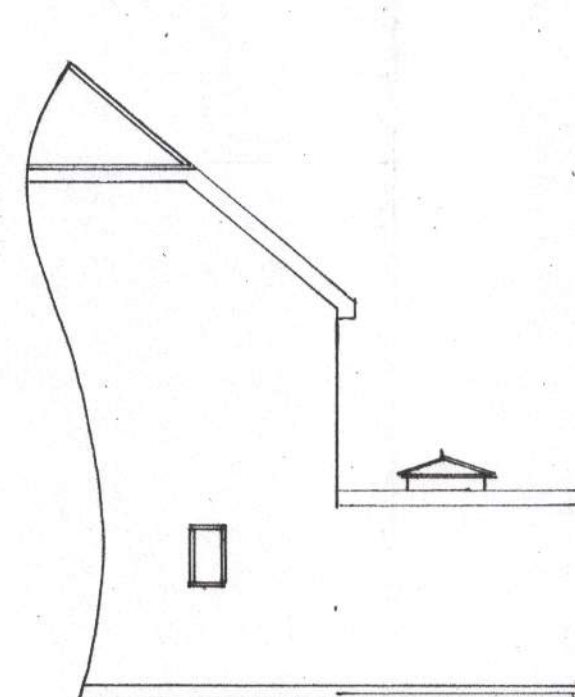


east

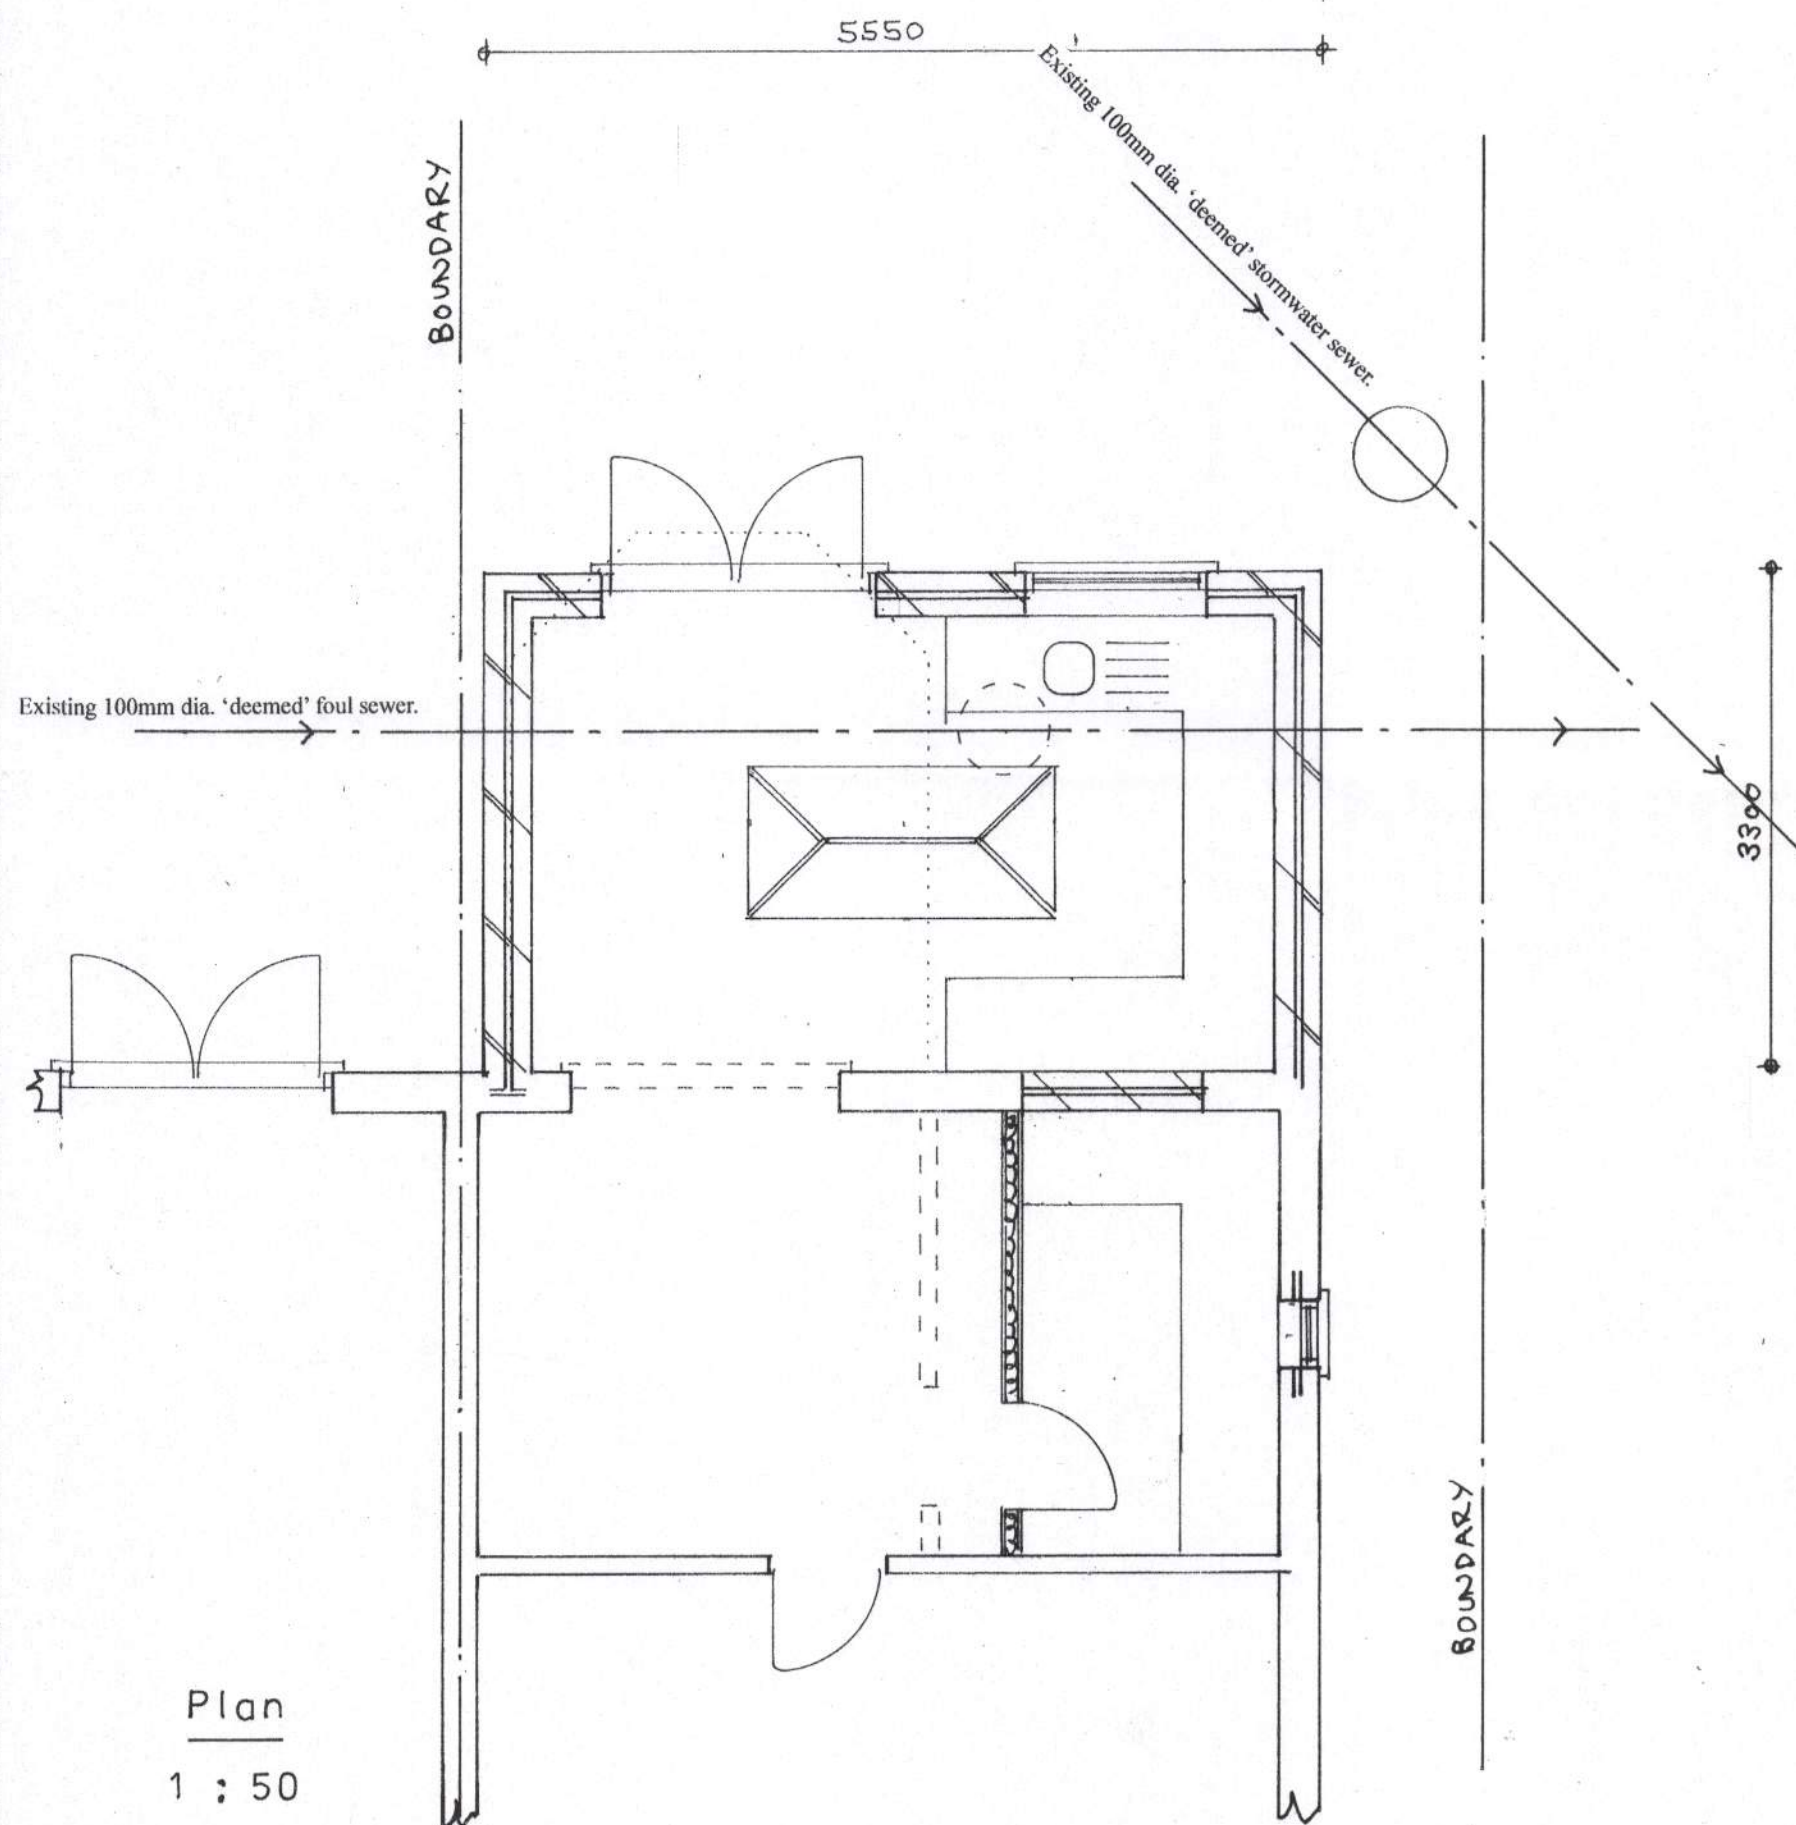

north
1 : 100

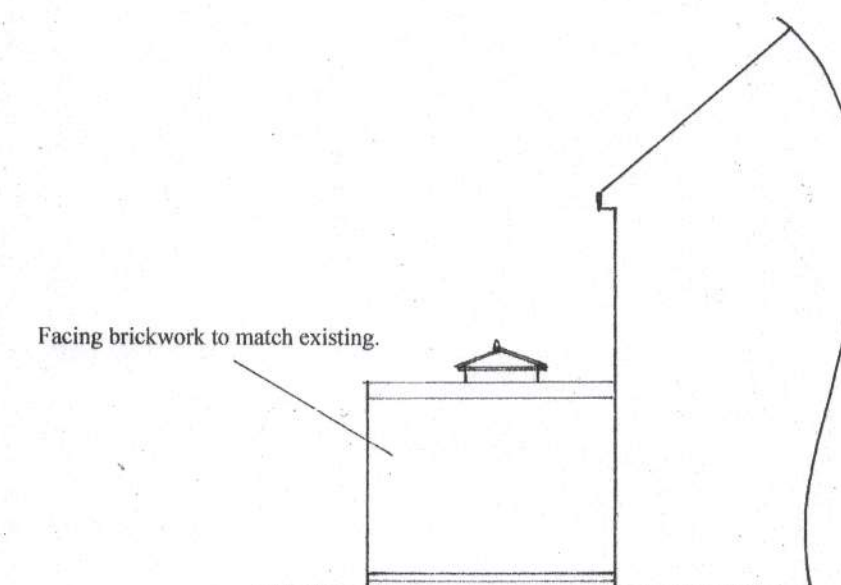

west

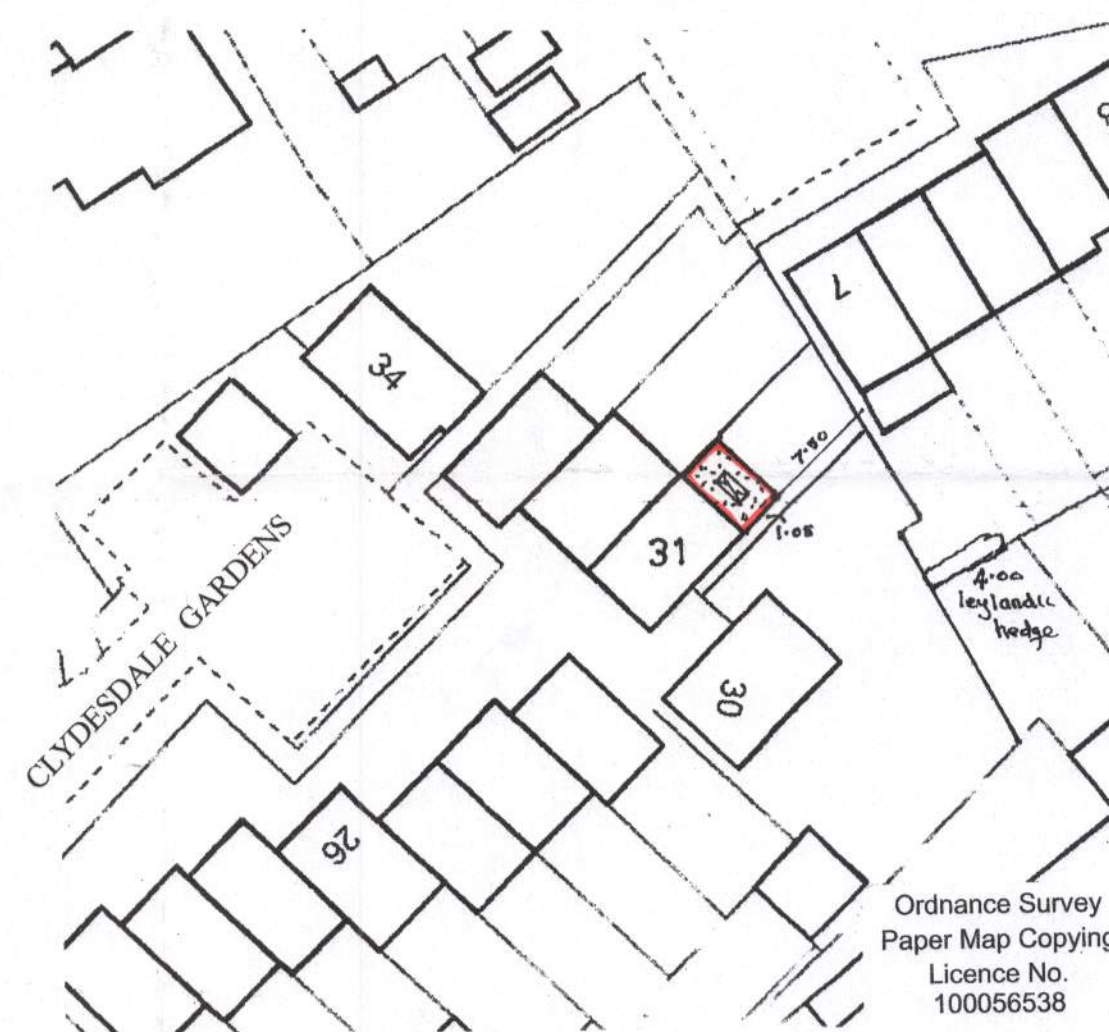

block plan
1 : 500



location plan
1 : 1250

Proposed

PROPOSED SINGLE STOREY EXTENSION AT 31, CLYDESDALE GARDENS,
BERSTED FOR MR. & MRS. P. ROGERS.

sheet 1 of 2

Bryan Butcher
Rainbow Cottage
Nyetimber Lane
Bognor Regis PO21 3JX
01243 266871
07973 233442
bryan.butcher@btinternet.com
www.bryanbutcher.com