



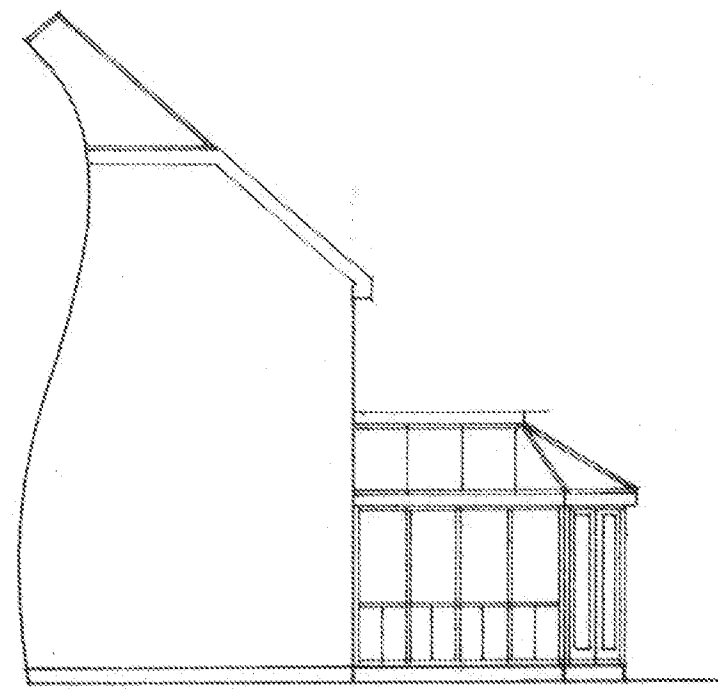


east

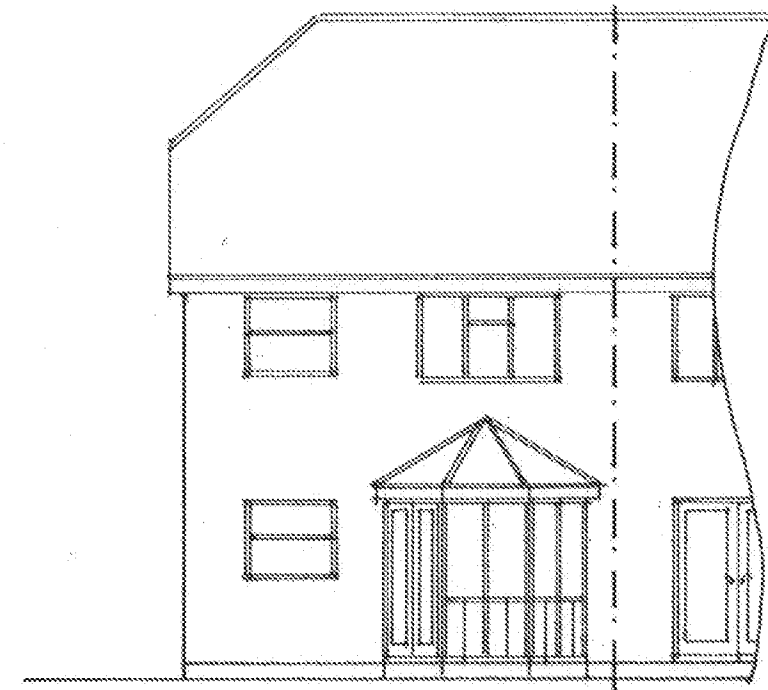


north

1 : 100

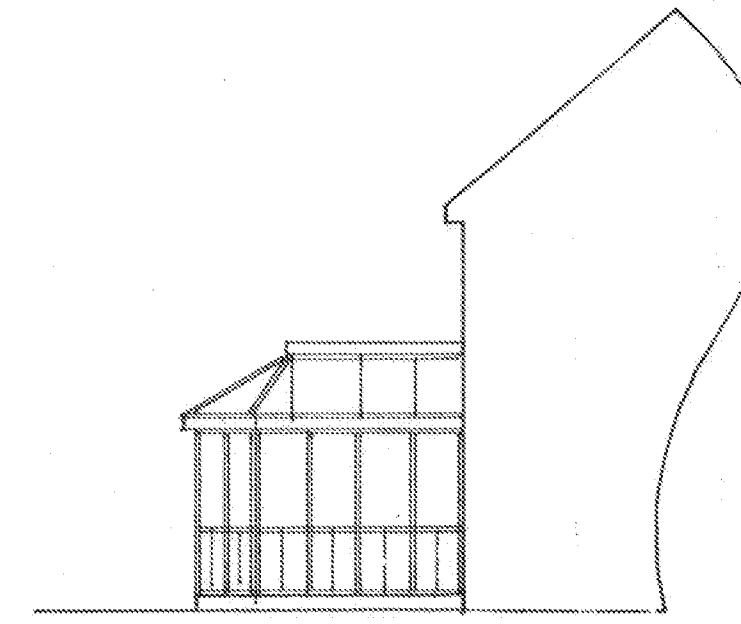


west

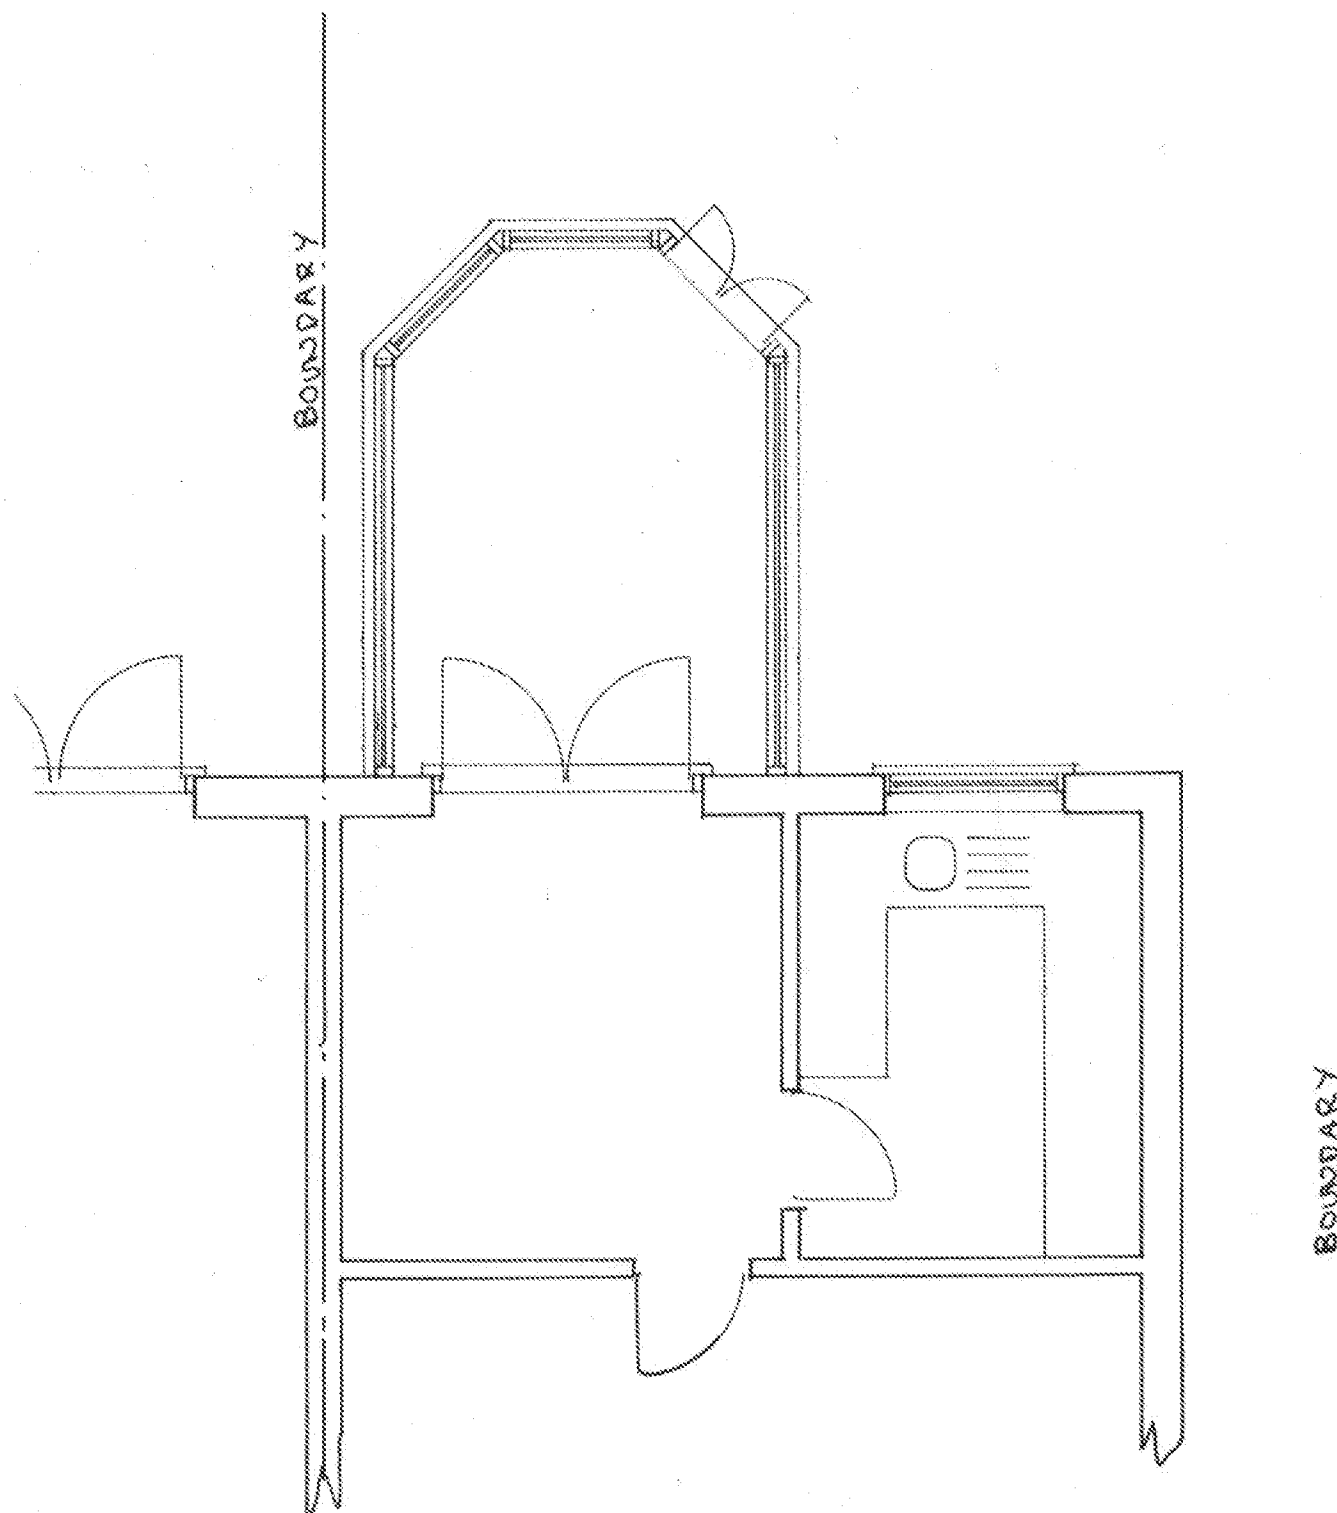

Plan


1 : 50

Existing

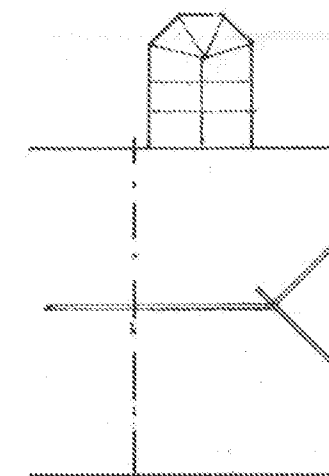

roof plan

1 : 200

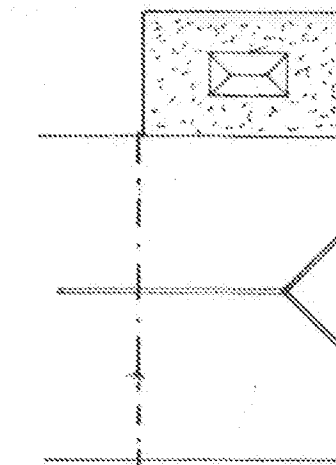

proposed roof plan

sheet 2 of 2

PROPOSED SINGLE STOREY EXTENSION AT 31, CLYDESDALE GARDENS, BERSTED
FOR MR. & MRS. P. ROGERS.

Bryan Butcher
Rainbow Cottage
Nyetimber Lane
Bognor Regis PO21 3JX
01243 266871
07973 233442
bryan.butcher@btinternet.com
www.bryanbutcher.com