


3H50a
Plot 618

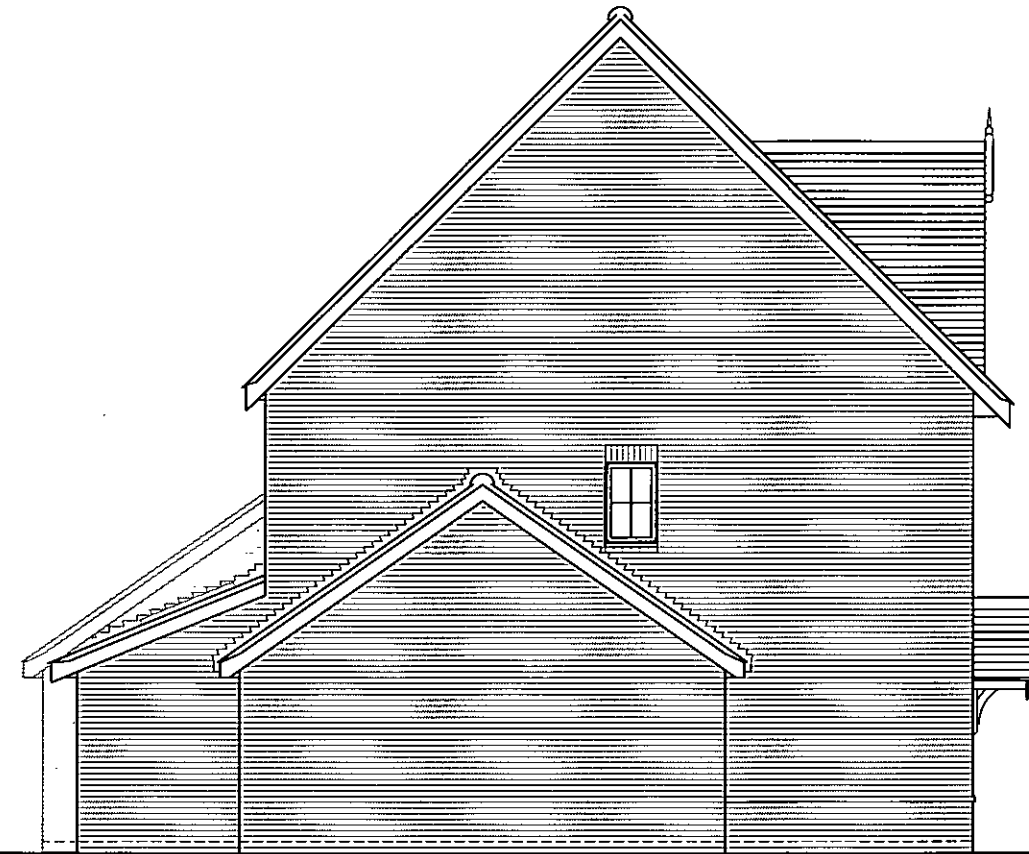

Side Elevation

3H50
Plot 617



Side Elevation

SCALE 1:100@A3



REV	DATE	REVISION

REV	DATE	REVISION

DEVELOPMENT

SITE 6, PHASE 4
CHICHESTER ROAD
NORTH BERTSD

DRAWN
NAM

DATE
FEBRUARY 2019

DRAWING TITLE

PLOTS 615 - 618
ELEVATIONS (SHEET 3)

DRG NO.

S814/Ph4/P615-618/06

REVISION

Berkeley
Designed for life

Berkeley Homes (Southern) Limited
Berkeley House, Bay Tree Avenue
Leatherhead
Surrey, KT22 7UE
Tel: (01372) 370400