


3H50a
Plot 616

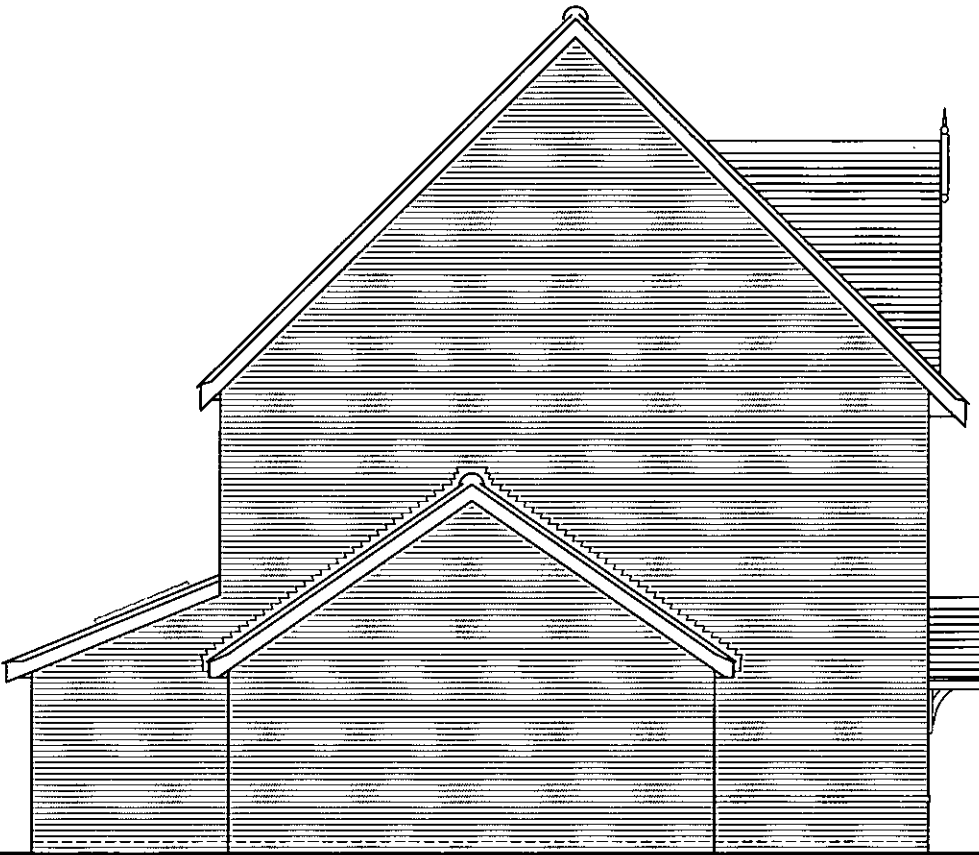

Side Elevation

3H50
Plot 615



Side Elevation

SCALE 1:100@A3



REV	DATE	REVISION
-----	------	----------

REV	DATE	REVISION
-----	------	----------

DEVELOPMENT	
SITE 6, PHASE 4	
CHICHESTER ROAD	
NORTH BERTSD	
DRAWN	DATE
NAM	FEBRUARY 2019

DRAWING TITLE	
PLOTS 615 - 618	
ELEVATIONS (SHEET 4)	
DRG NO.	REVISION
S814/Ph4/P615-618/07	

Berkeley
Designed for life

Berkeley Homes (Southern) Limited
Berkeley House, Bay Tree Avenue
Leatherhead
Surrey, KT22 7UE
Tel: (01372) 370400