



3H1
Plot 635

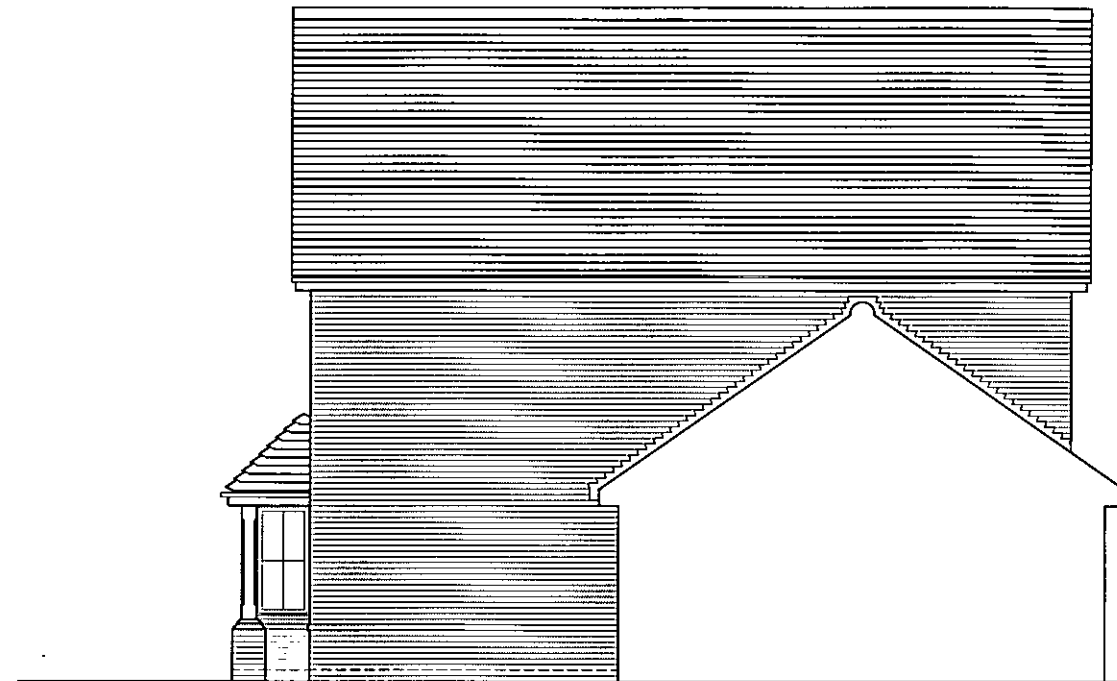


Side Elevation

3H1
Plot 635

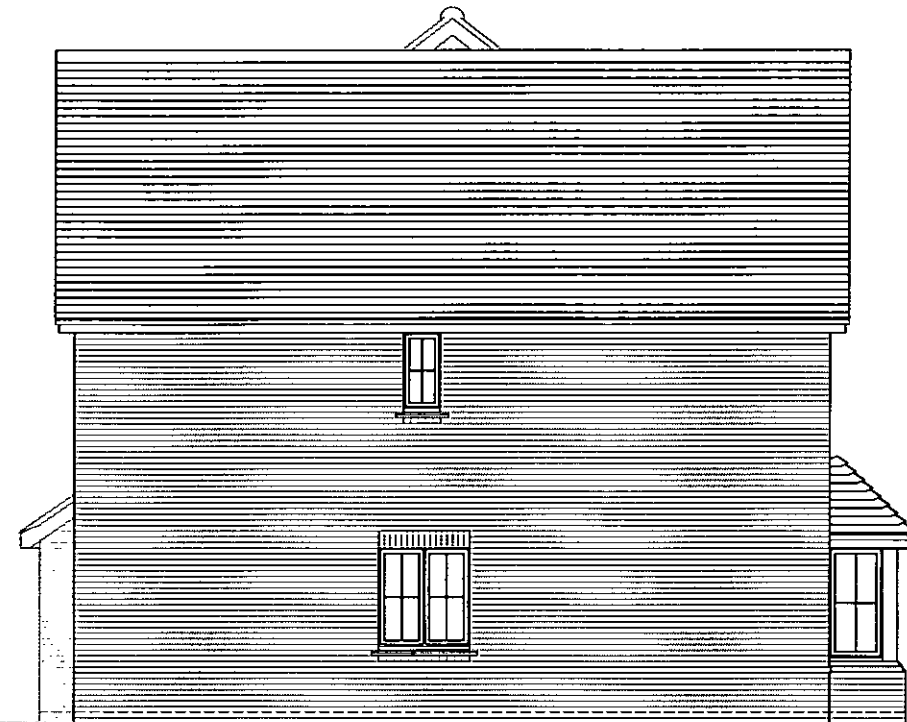

Side Elevation

SCALE 1:100@A3

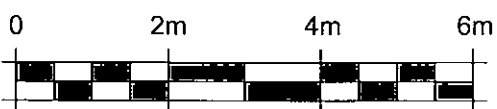

REV	DATE	REVISION

REV	DATE	REVISION

DEVELOPMENT	
SITE 6, PHASE 4 CHICHESTER ROAD NORTH BERSTED	
DRAWN	DATE
NAM	FEBRUARY 2019

DRAWING TITLE	
PLOTS 635 - 636a ELEVATIONS (SHEET 2)	
DRG NO.	REVISION
S814/Ph4/P635-636a/04	

Berkeley
Designed for life

Berkeley Homes (Southern) Limited
Berkeley House, Bay Tree Avenue
Leatherhead
Surrey, KT22 7UE
Tel: (01372) 370400