PROPOSED GROUND FLOOR PLAN 1/50

REAR ELEVATION 1/100

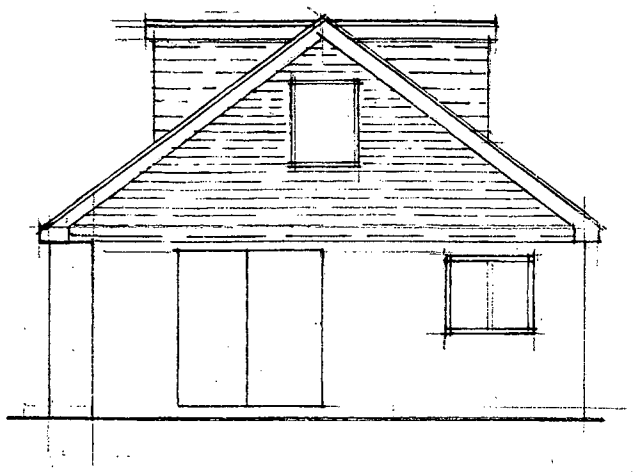

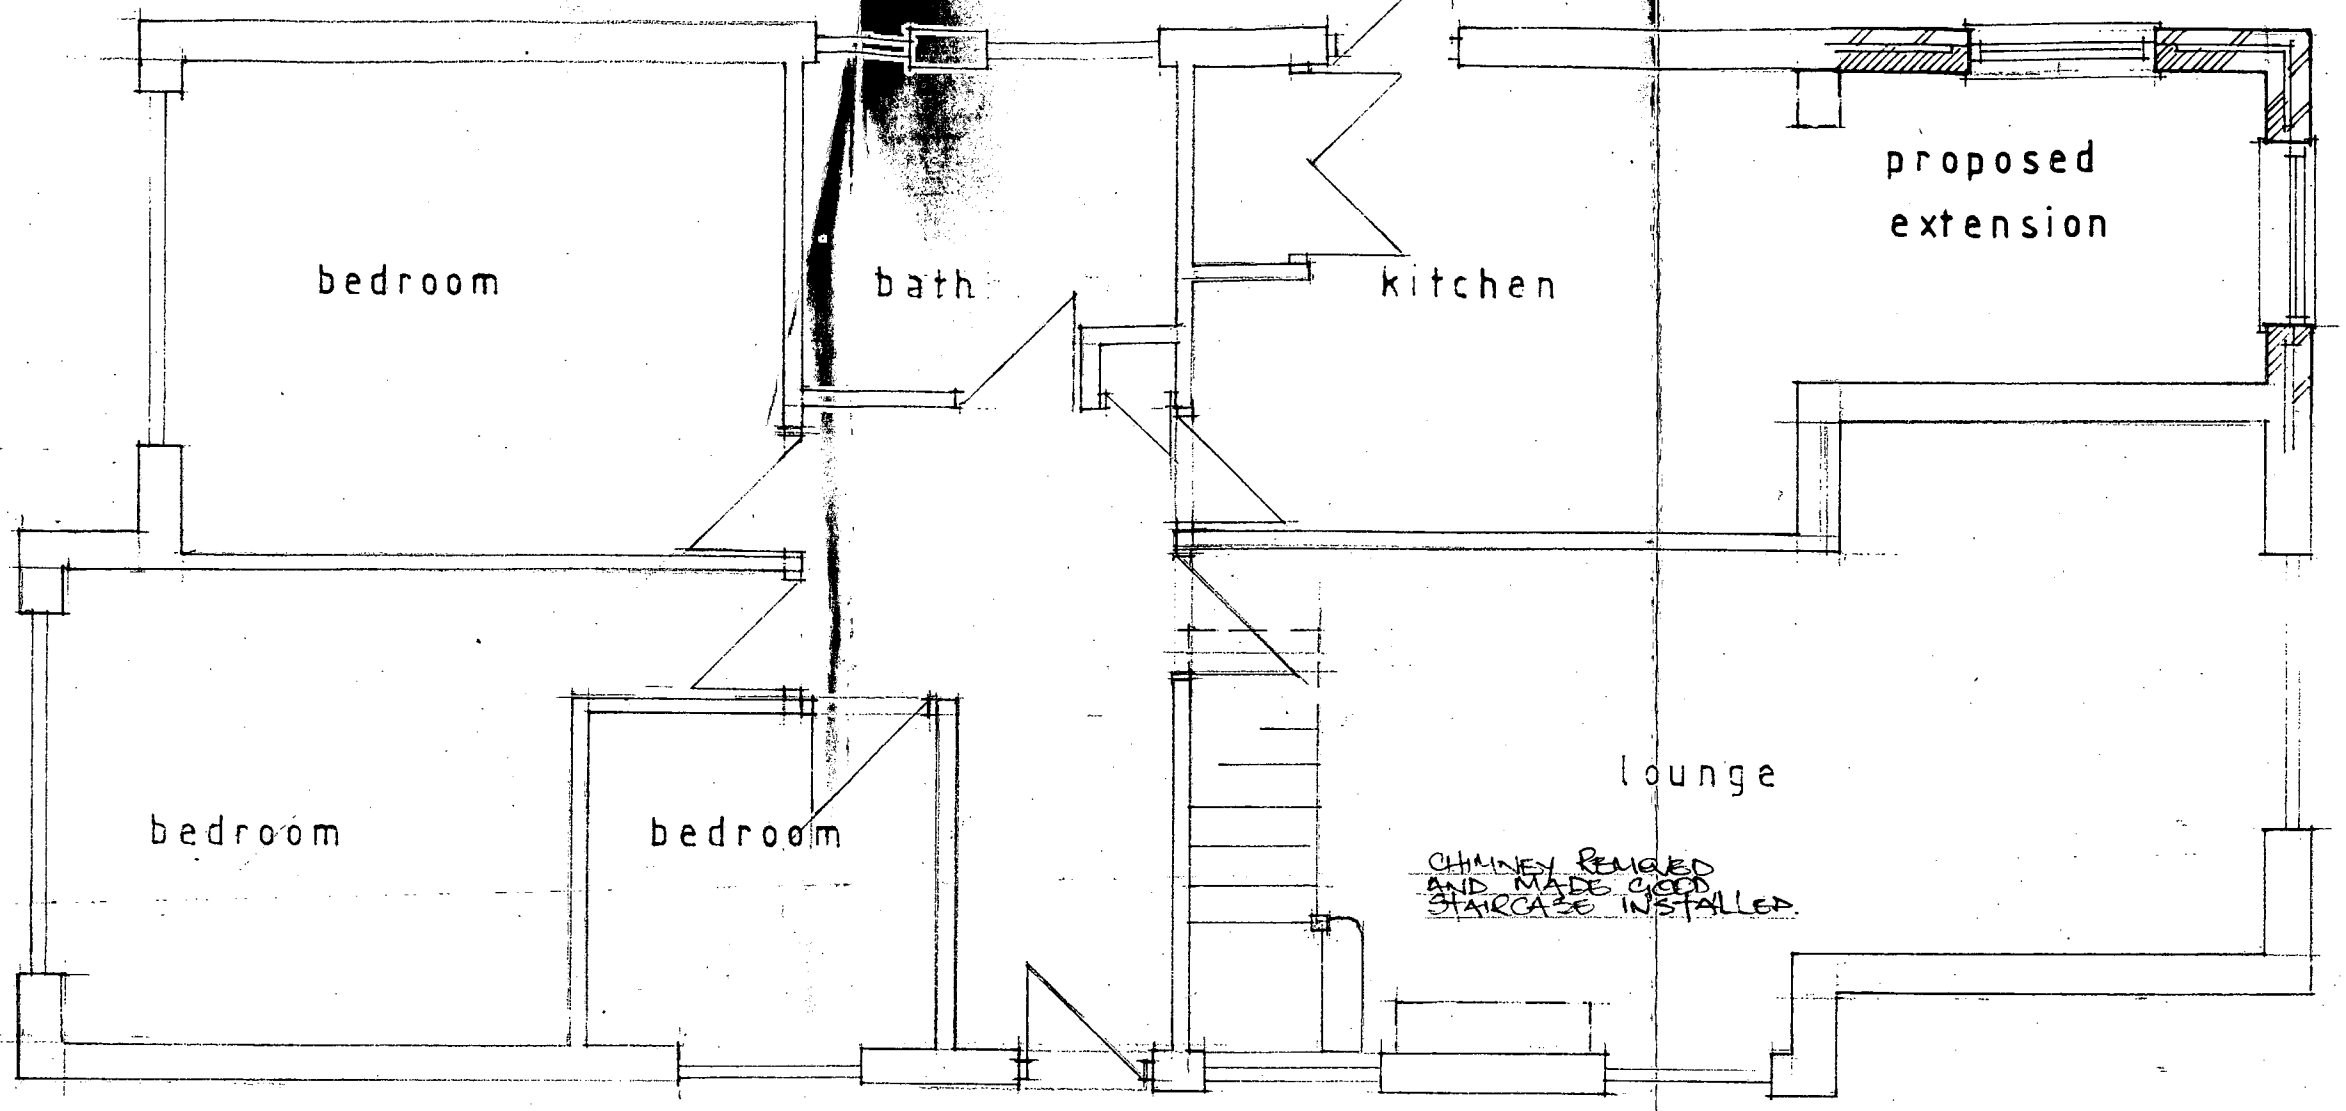

FLANK ELEVATION 1/100

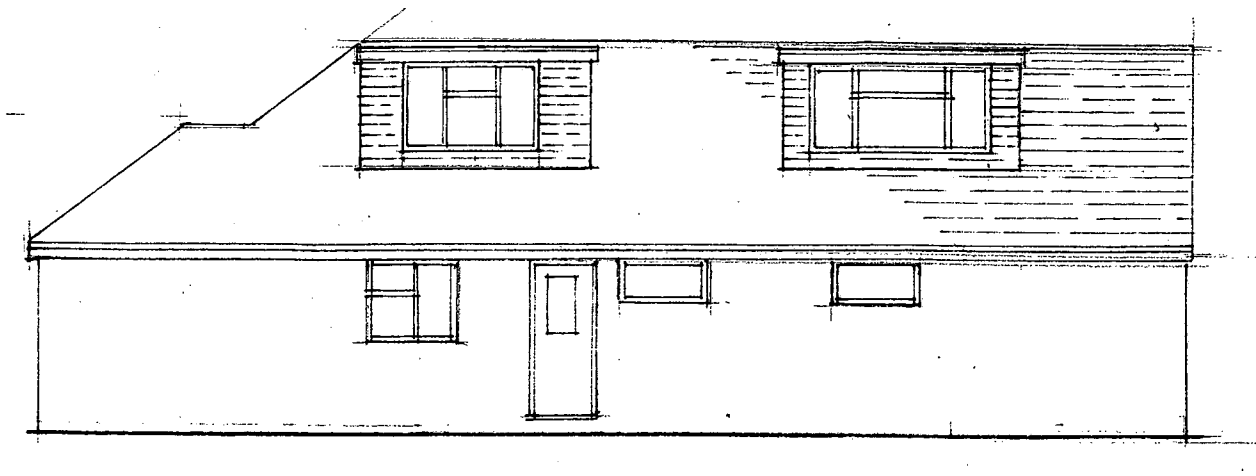

FRONT ELEVATION 1/100

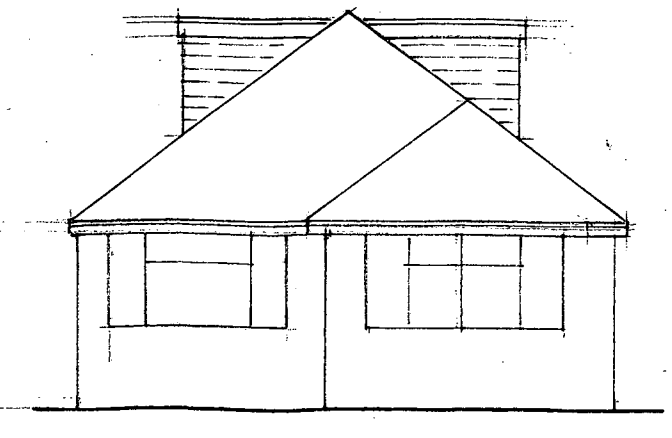

ARUN DISTRICT COUNCIL

No.	BE	28	07	
RECEIVED	28/2/07			

PROPOSED EXTENSION AND
LOFT CONVERSION AT 123
NORTH BERSTED STREET
BOGNOR REGIS

ARUN DISTRICT COUNCIL: BE/28/07/ 28/02/2007
Superseded 03/04/07