PROPOSED GROUND FLOOR PLAN 1/50

REAR ELEVATION 1/100

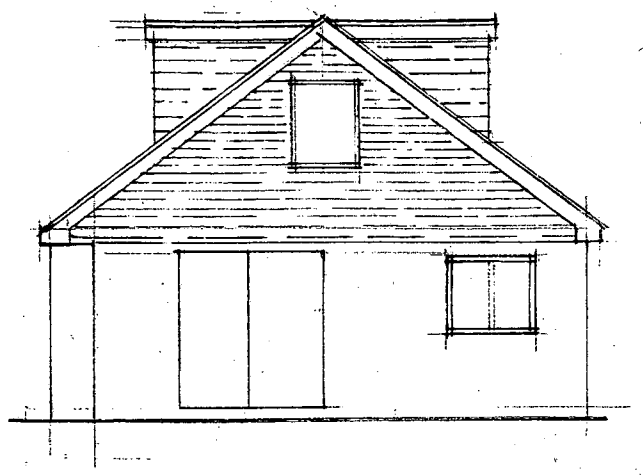

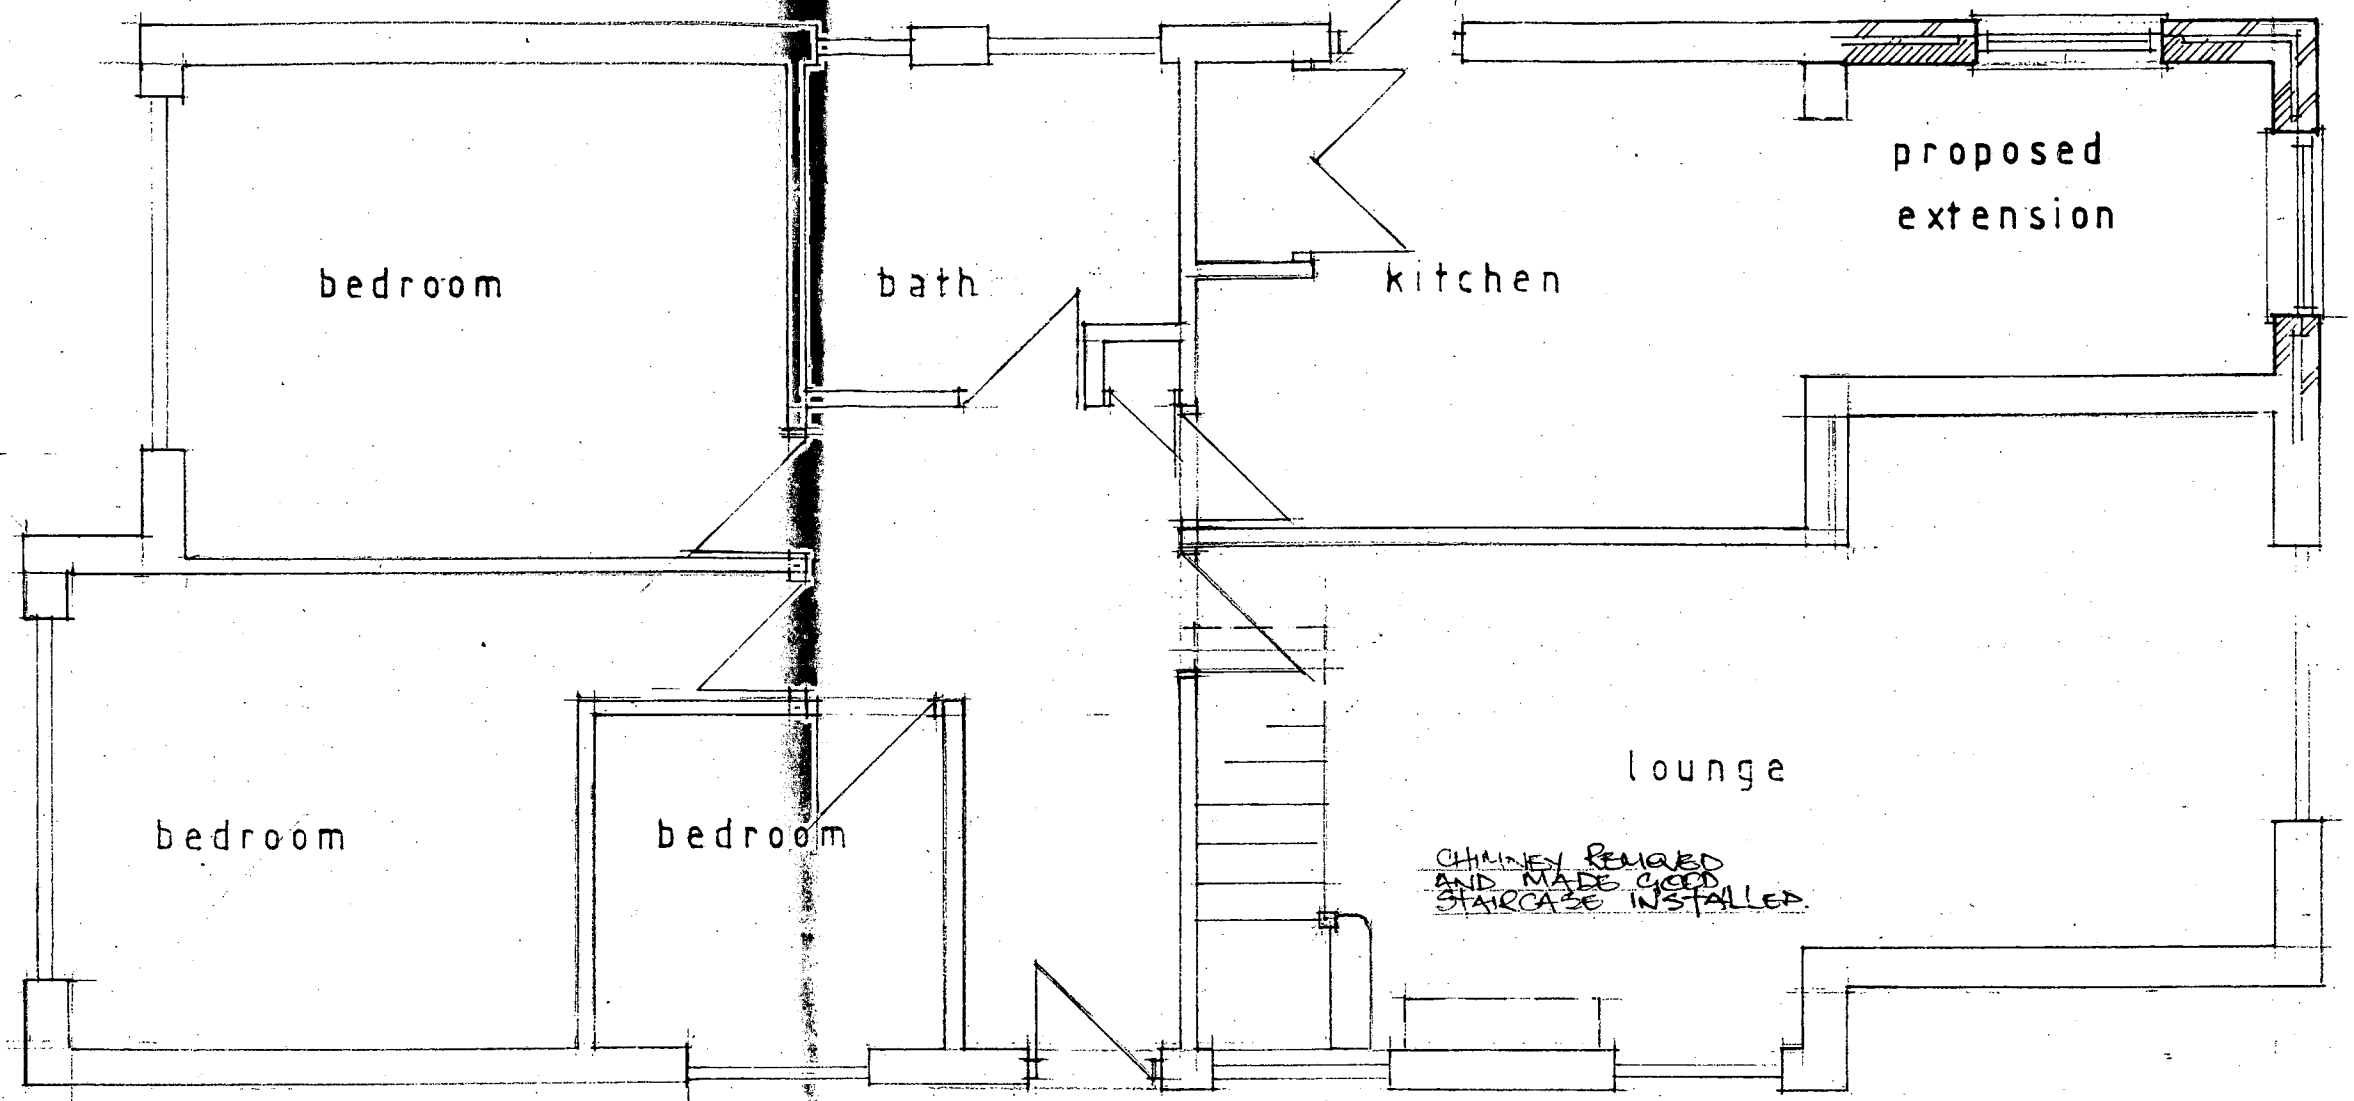

FLANK ELEVATION 1/100

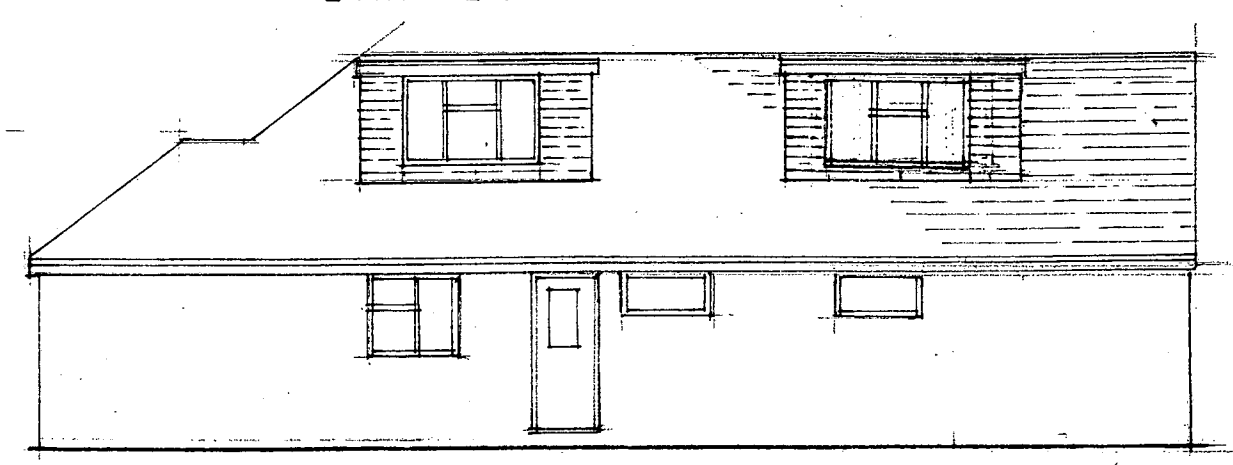

FRONT ELEVATION 1/100

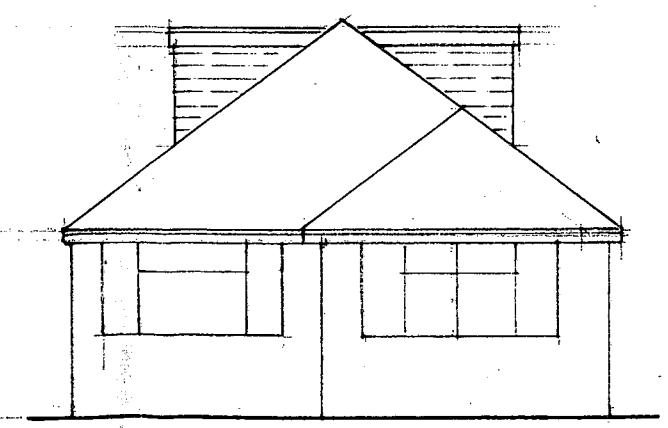

ARUN DISTRICT COUNCIL
No. BE 28 07
SUBSTITUTION
RECEIVED 3/4/07

PROPOSED EXTENSION AND
LOFT CONVERSION AT 123
NORTH BERSTED STREET
BOGNOR REGIS

ARUN DISTRICT COUNCIL:BE/28/07/ 28/02/2007