


SUBJECT TO SITE SURVEY, CONFIRMATION OF LEGAL BOUNDARIES, SITE CONSTRAINTS & HIGHWAYS

THE HARRIS GROUP LTD DOES NOT ACCEPT LIABILITY FOR ANY DEVIATION TO OUR DRAWINGS OR SPECIFICATION.


THIS IS BASED ON THIRD PARTY INFORMATION AND AS SUCH THP ARE NOT LIABLE FOR ANY DISCREPANCIES

MATERIALS SCHEDULE

- 1 H43/120B - Horizontally laid metal composite wall panels.
- 2 Horizontally Dura Cladding Resist. Composite Timber Wall Cladding 180mm, (Pebble Grey). Laid horizontally
- 3 F10/110A Brick plinth.
- 4 L10/560C - Shopfront, PPC Aluminium frame glazing.
- 5 L10/330B - Windows, PPC Aluminium frame, RAL 7016 (Anthracite).
- 6 L10/560A - Entrance glazing.
- 7 L20/480A - Solid core steel doors.
- 8 Insulated overhead sectional door. PVF coated steel. RAL 7016 (Anthracite).
- 9 H43/120A - Composite roof cladding.
- 10 G20/950A - Aluminium fascia.
- 11 R10/400A - Rainwater goods.
- 12 Aluminium flashing, PVF2, RAL 9006 (Metallic silver).
- 13 Q41/135A - Trolley bay rails. Satin finish stainless steel.

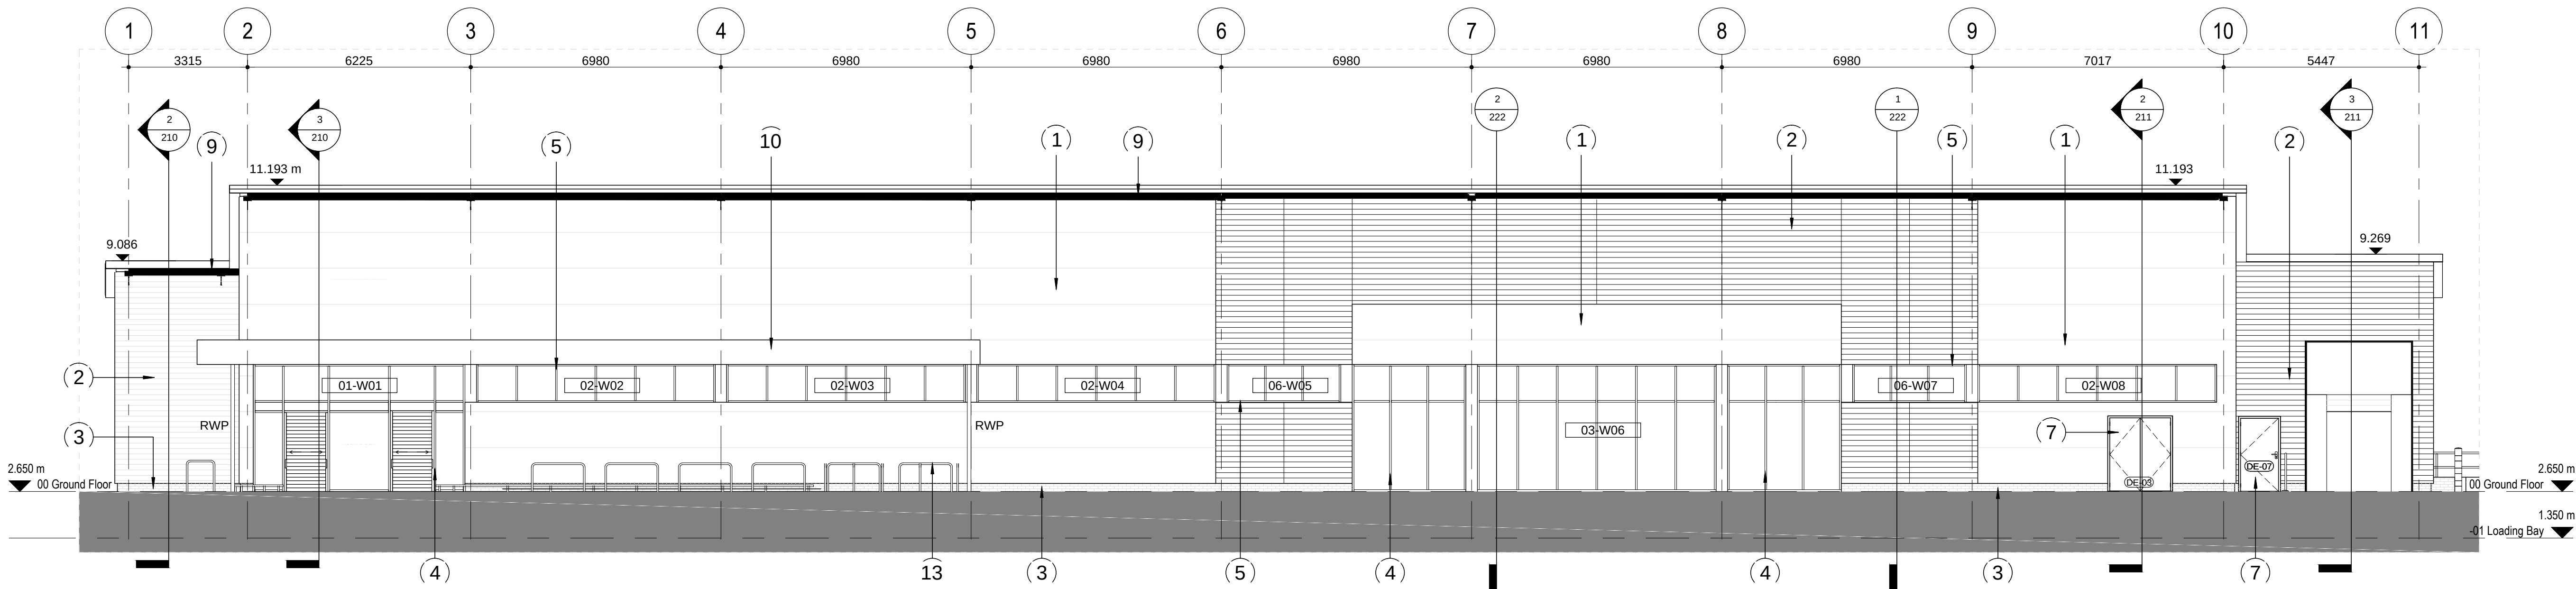

EAST ELEVATION

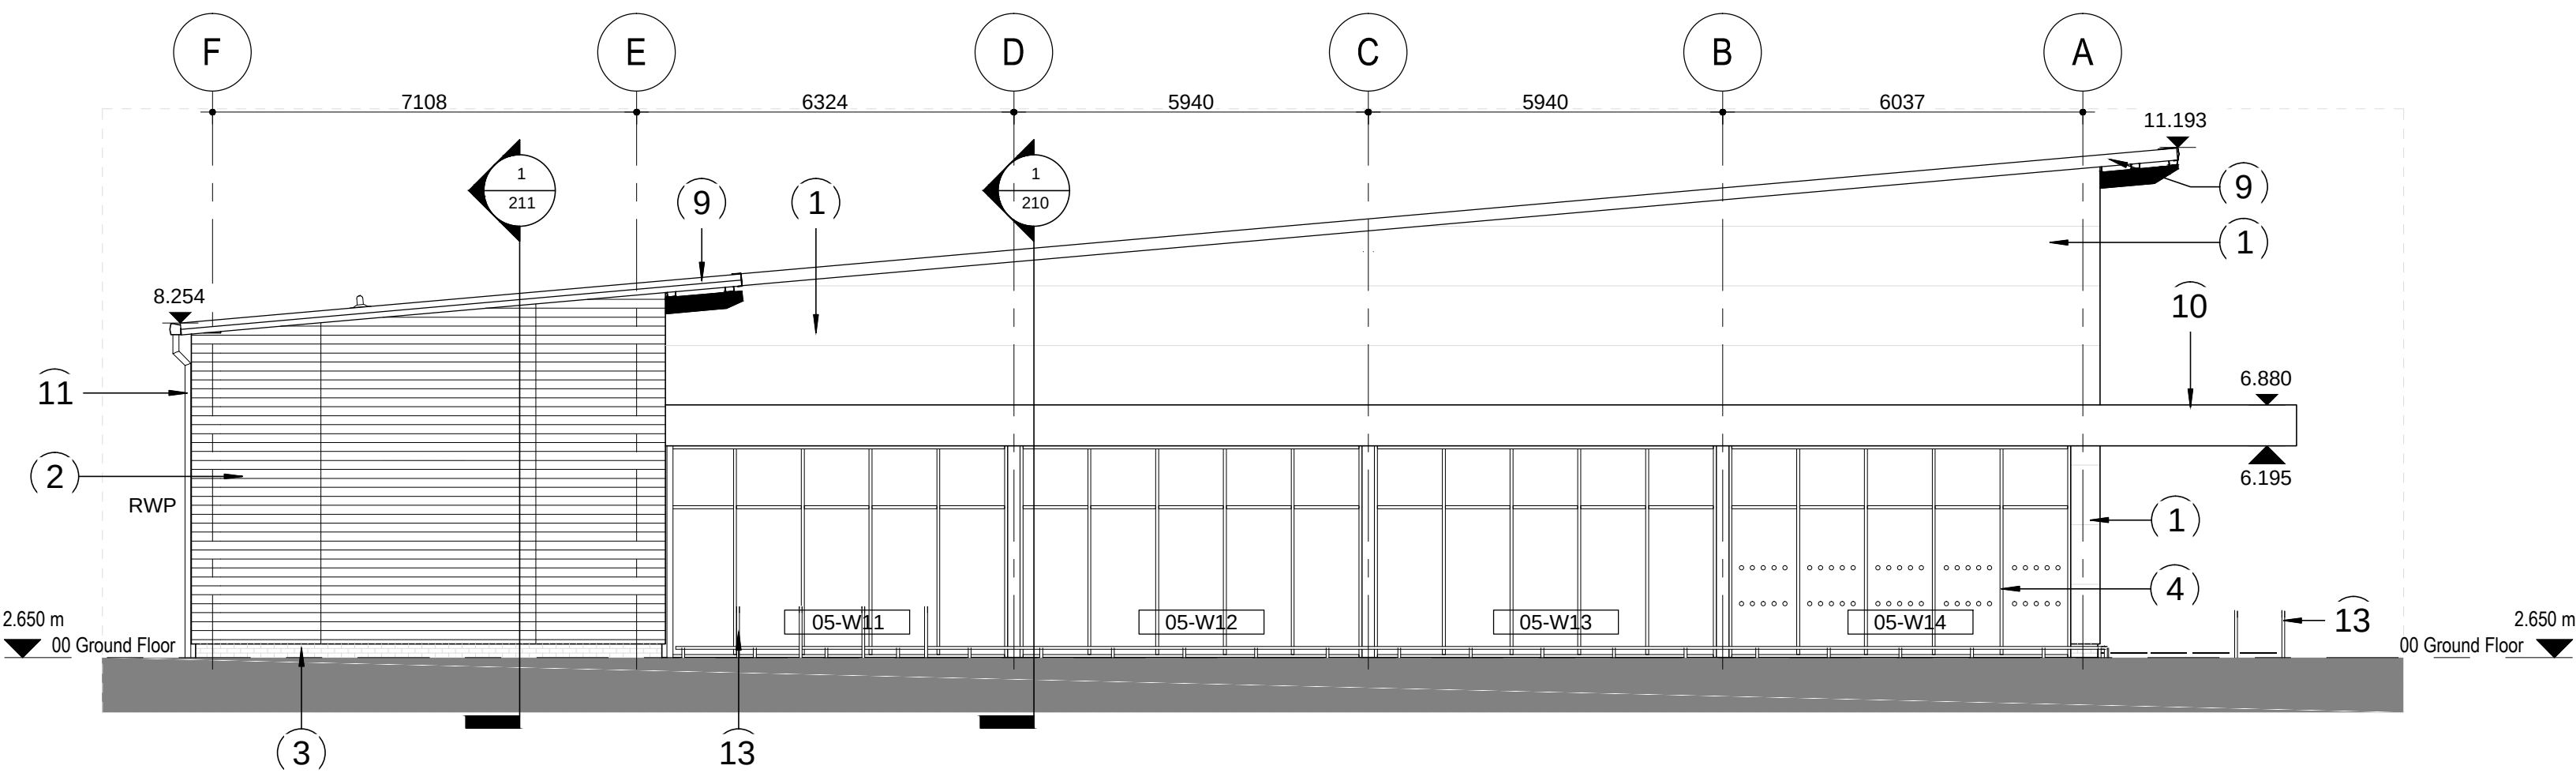

SOUTH ELEVATION
