
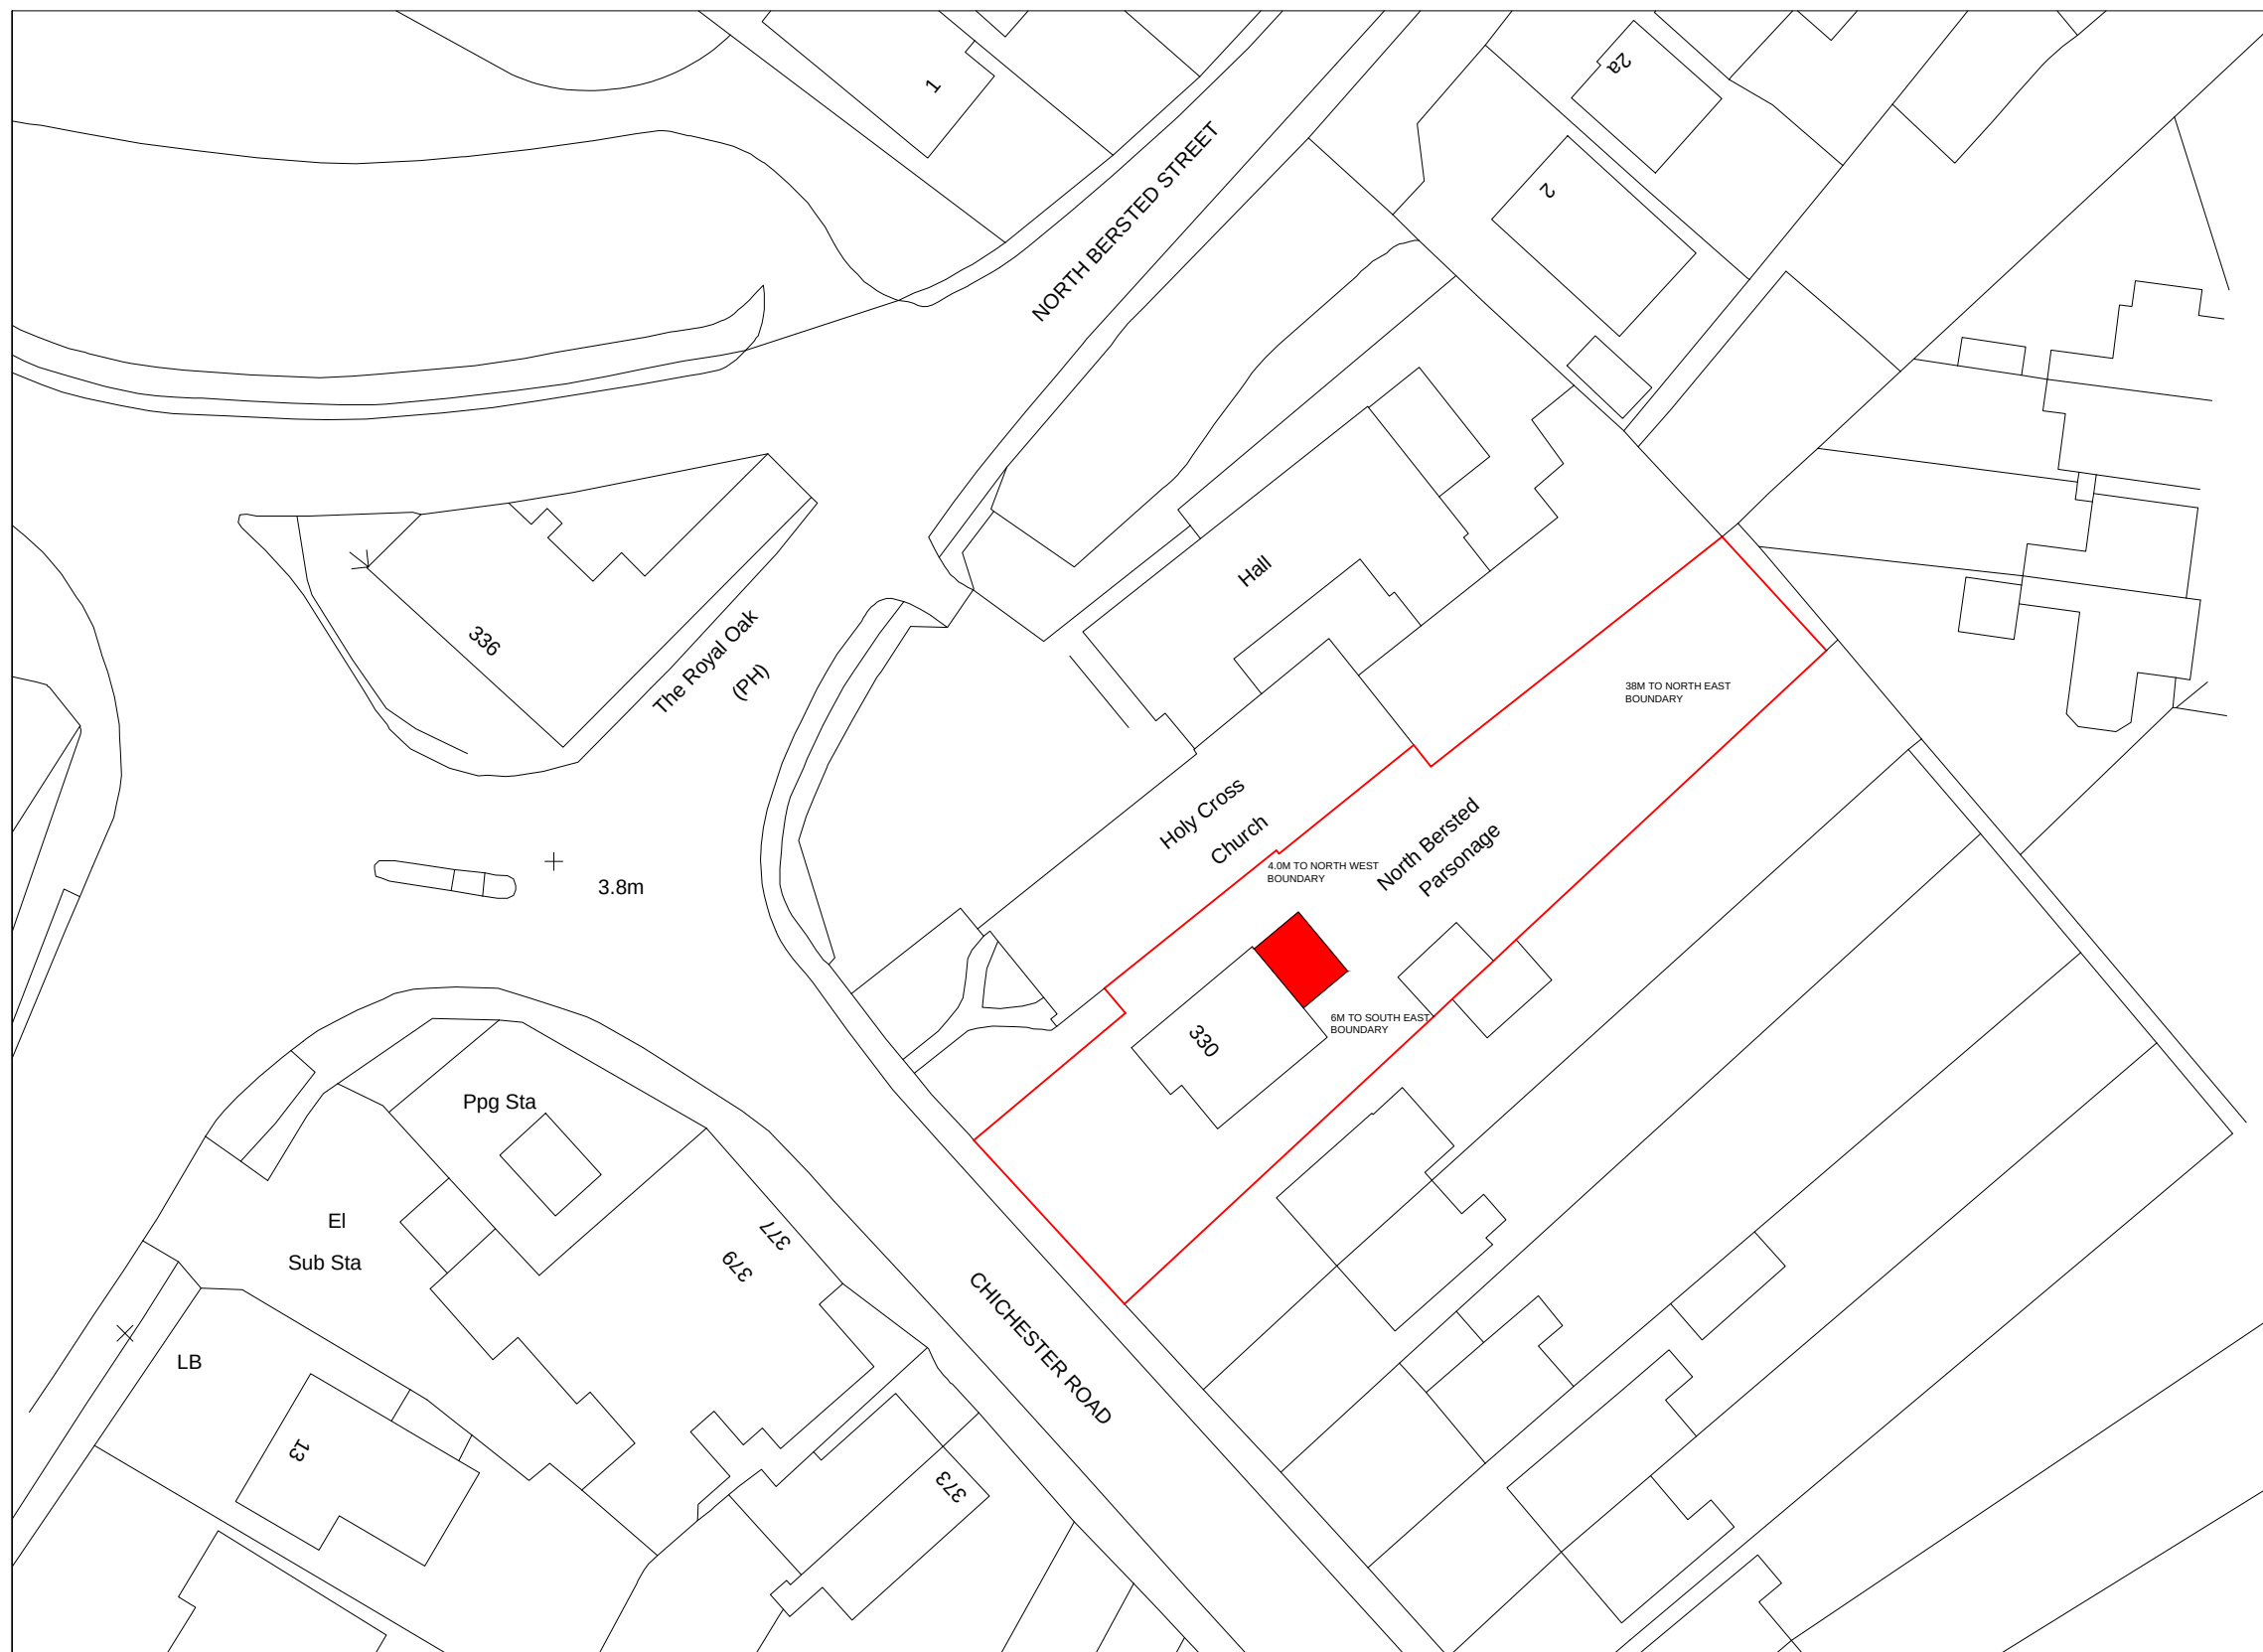


Scale in metres

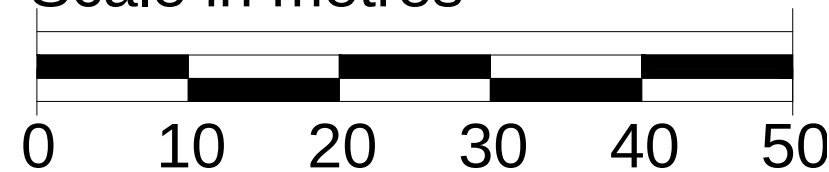

Giles Pearce Ltd
Chartered Surveyors - Architectural Consultants
3 City Business Centre, Basin Road, Chichester, PO198DU

Tel 01243 771040
Mob 07812 195560, 07587636318
e-mail: info@gp-surveyors.co.uk

FIRST FLOOR REAR EXTENSION
330 CHICHESTER ROAD, BOGNOR REGIS. PO21 5AU.

DRW NO 9 SCALE 1/500
SITE PLAN