


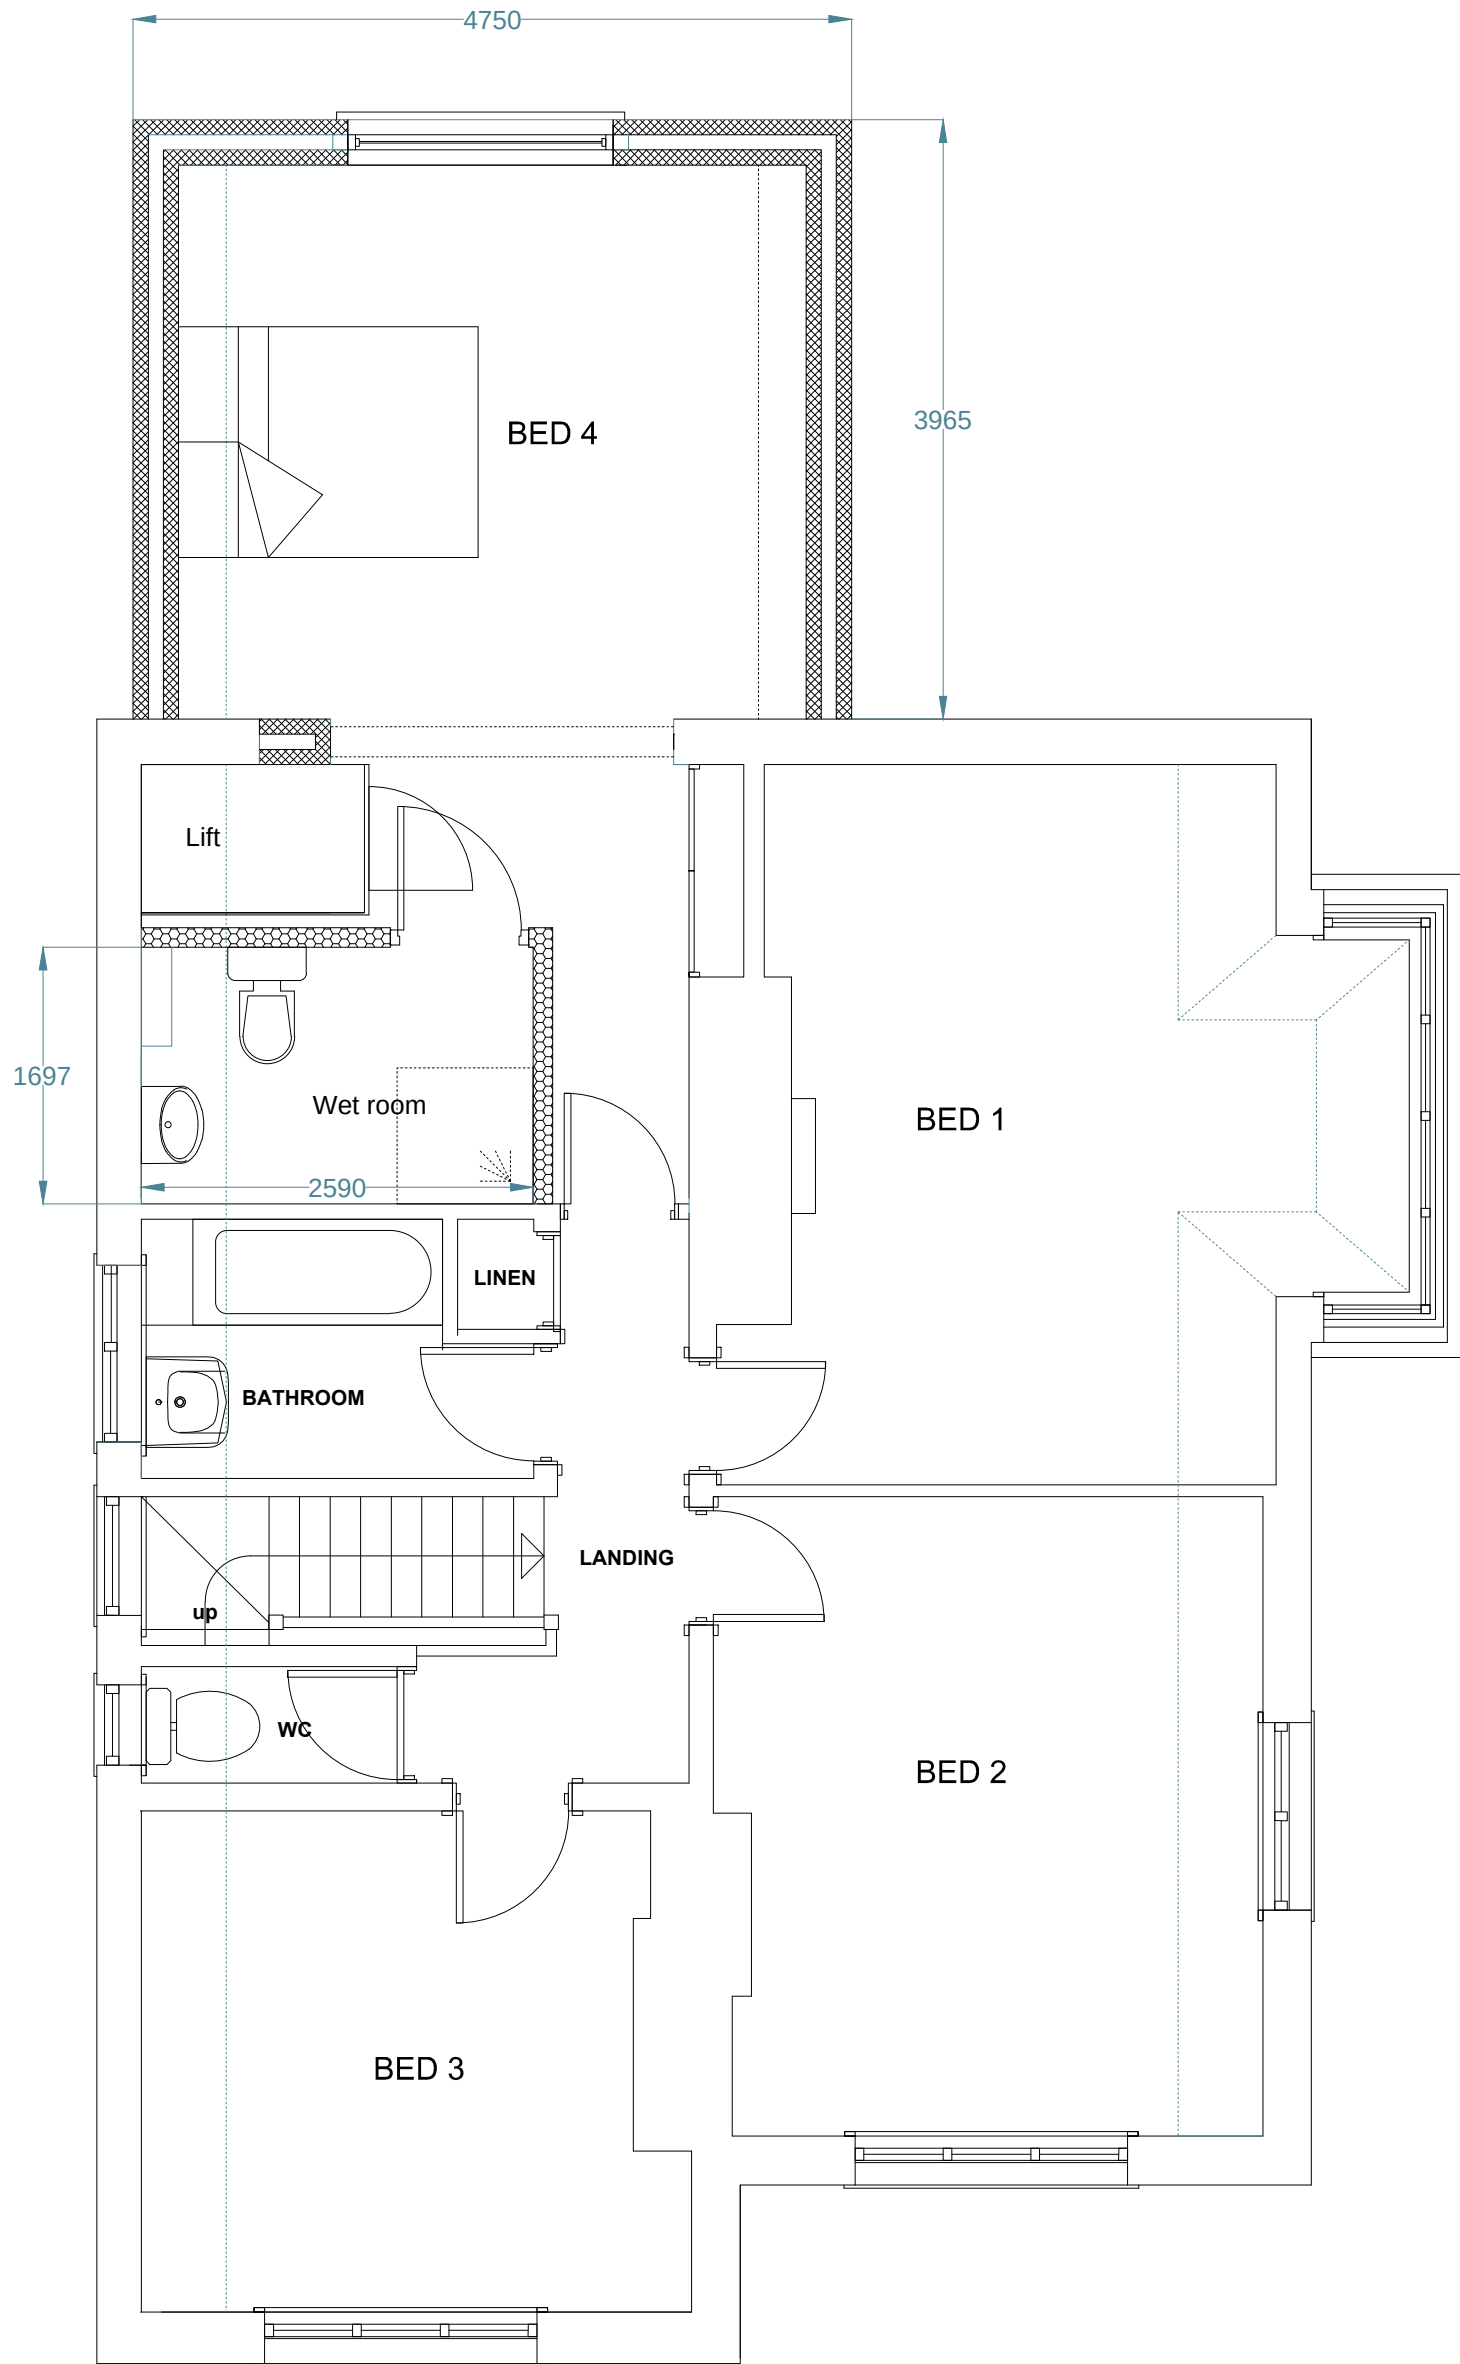

Scale
0

5m



Giles Pearce Ltd
Chartered Surveyors - Architectural Consultants
Tel 01243 771040 Mob 07812 195560

FIRST FLOOR REAR EXTENSION
330 CHICHESTER ROAD, BOGNOR REGIS. PO21 5AU.

DRW NO 4 SCALE 1/50
PROPOSED FIRST FLOOR PLAN