


STREET SCENE ELEVATION ON G-G.

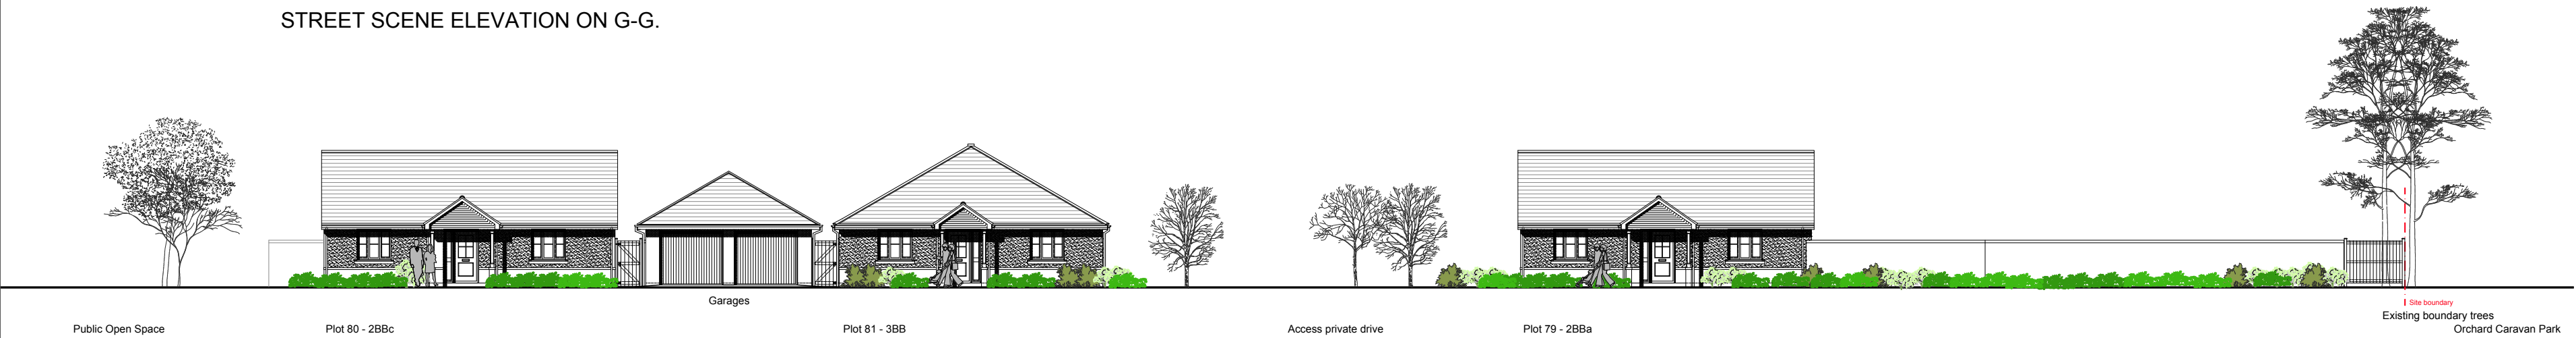

STREET SCENE ELEVATION ON H-H.

