




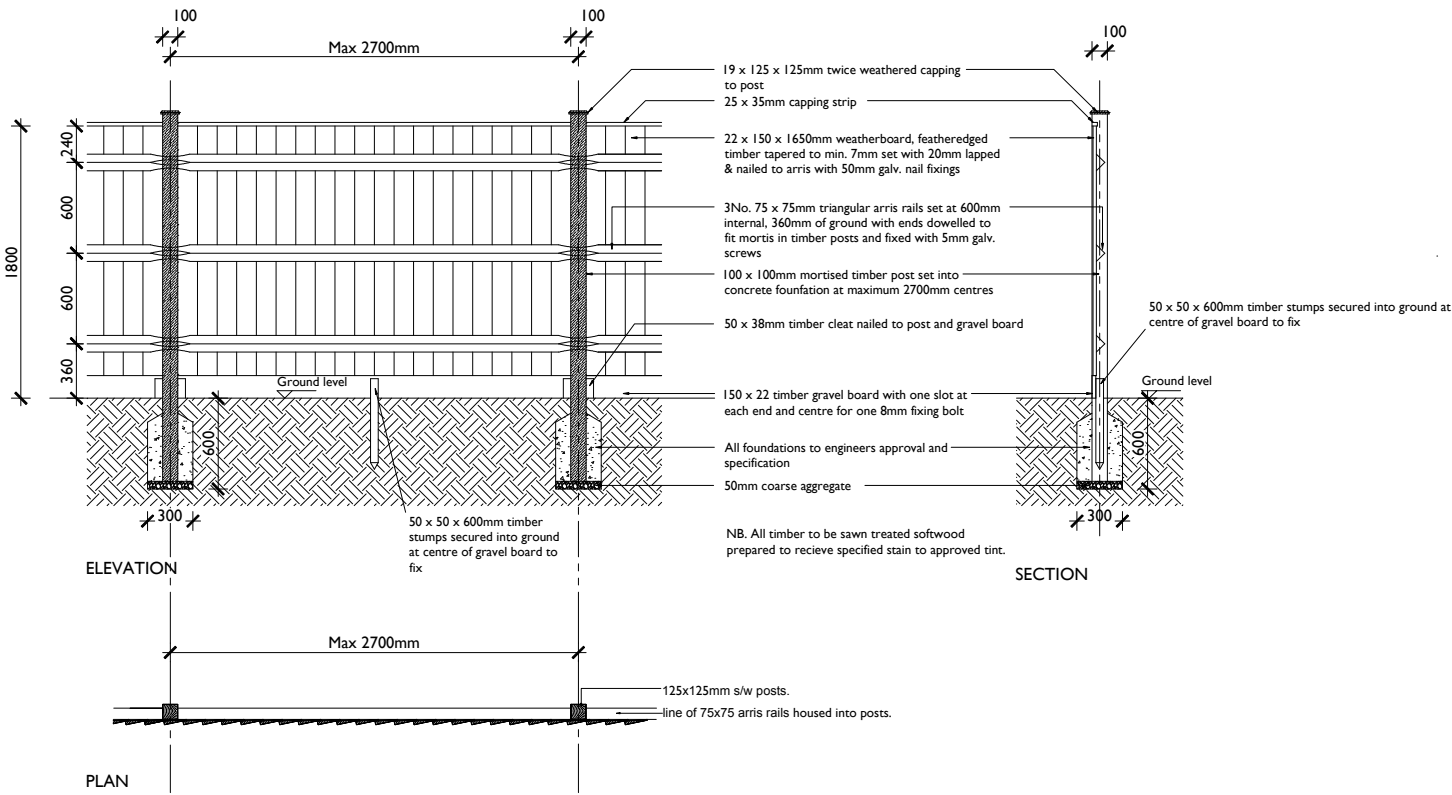


Typical Close Boarded Fence - 1800mm high

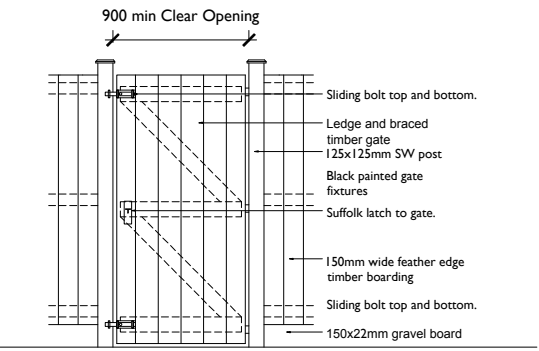


Typical Access Gate - 1800mm high

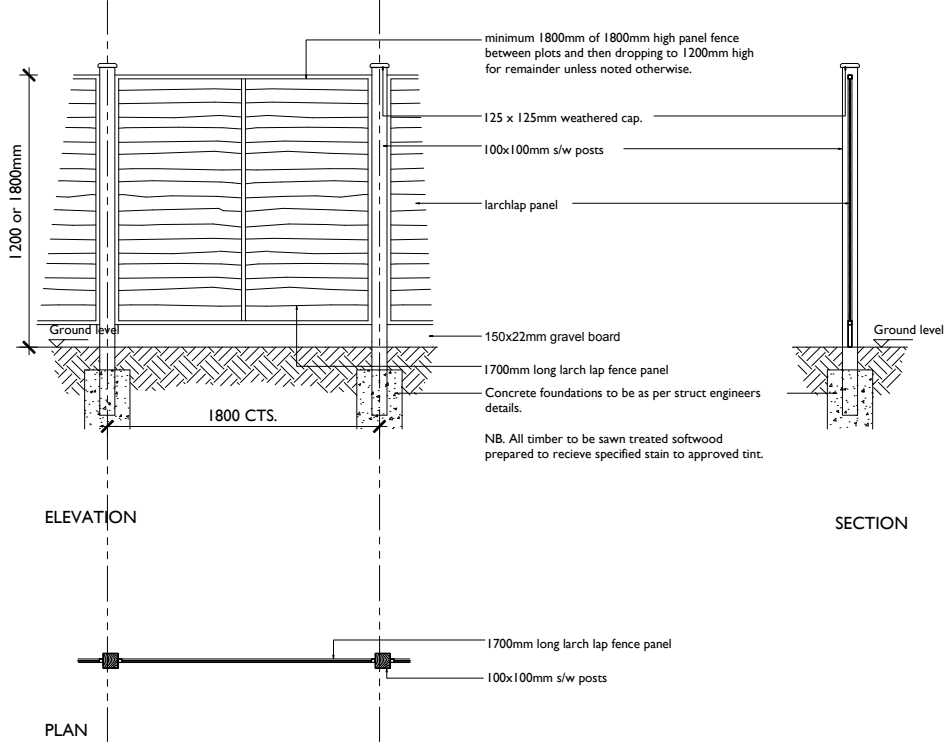


Typical Larch Lap Fence - 1200 or 1800mm high

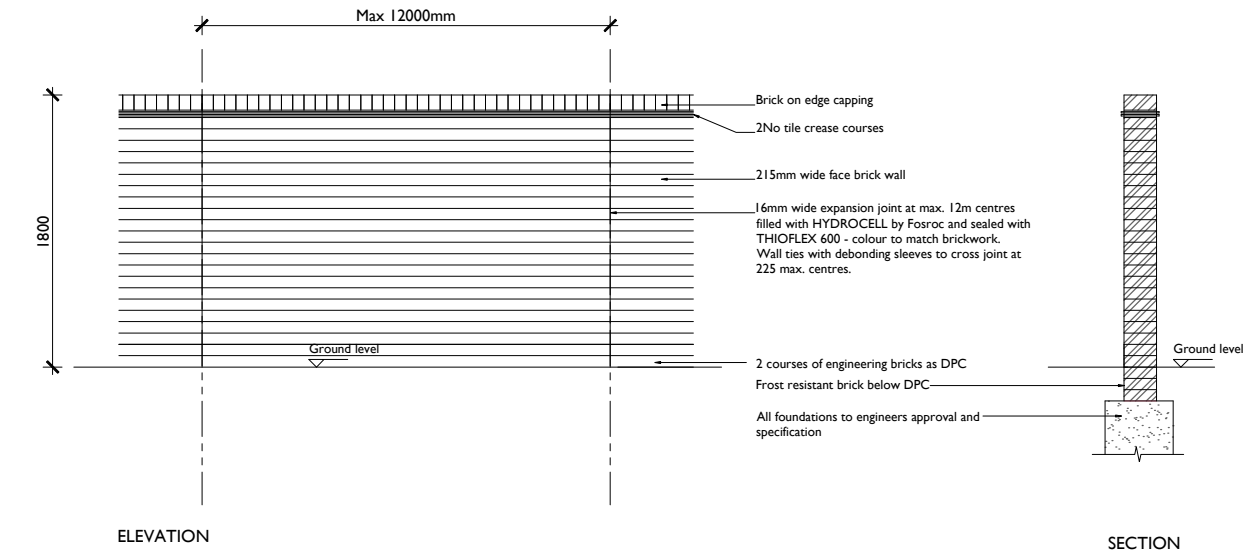


Typical Brick Wall within development - 1800mm high

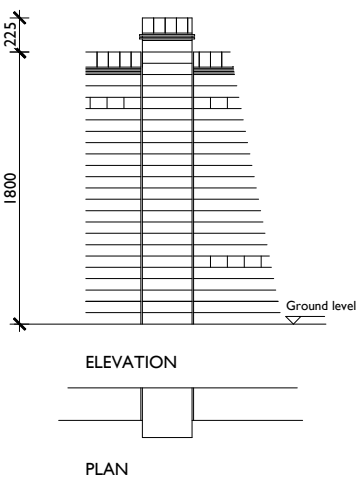

Typical Brick Pier - 2025mm high

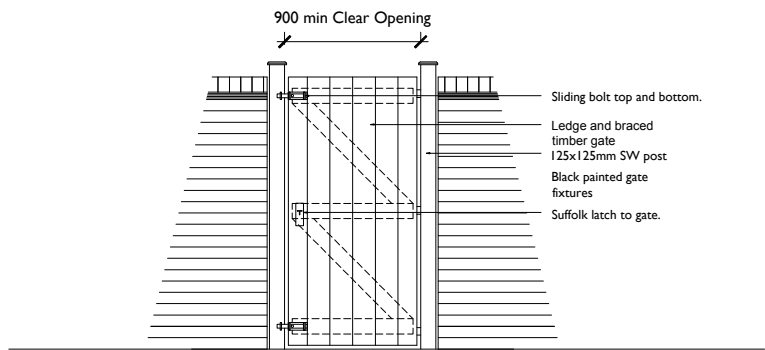

Typical Access Gate - 1800mm high

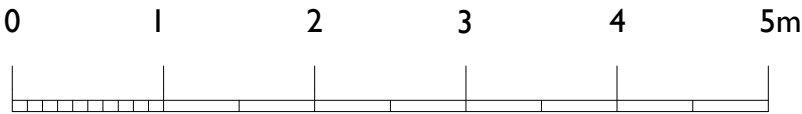

Scale 1:50 at A2