

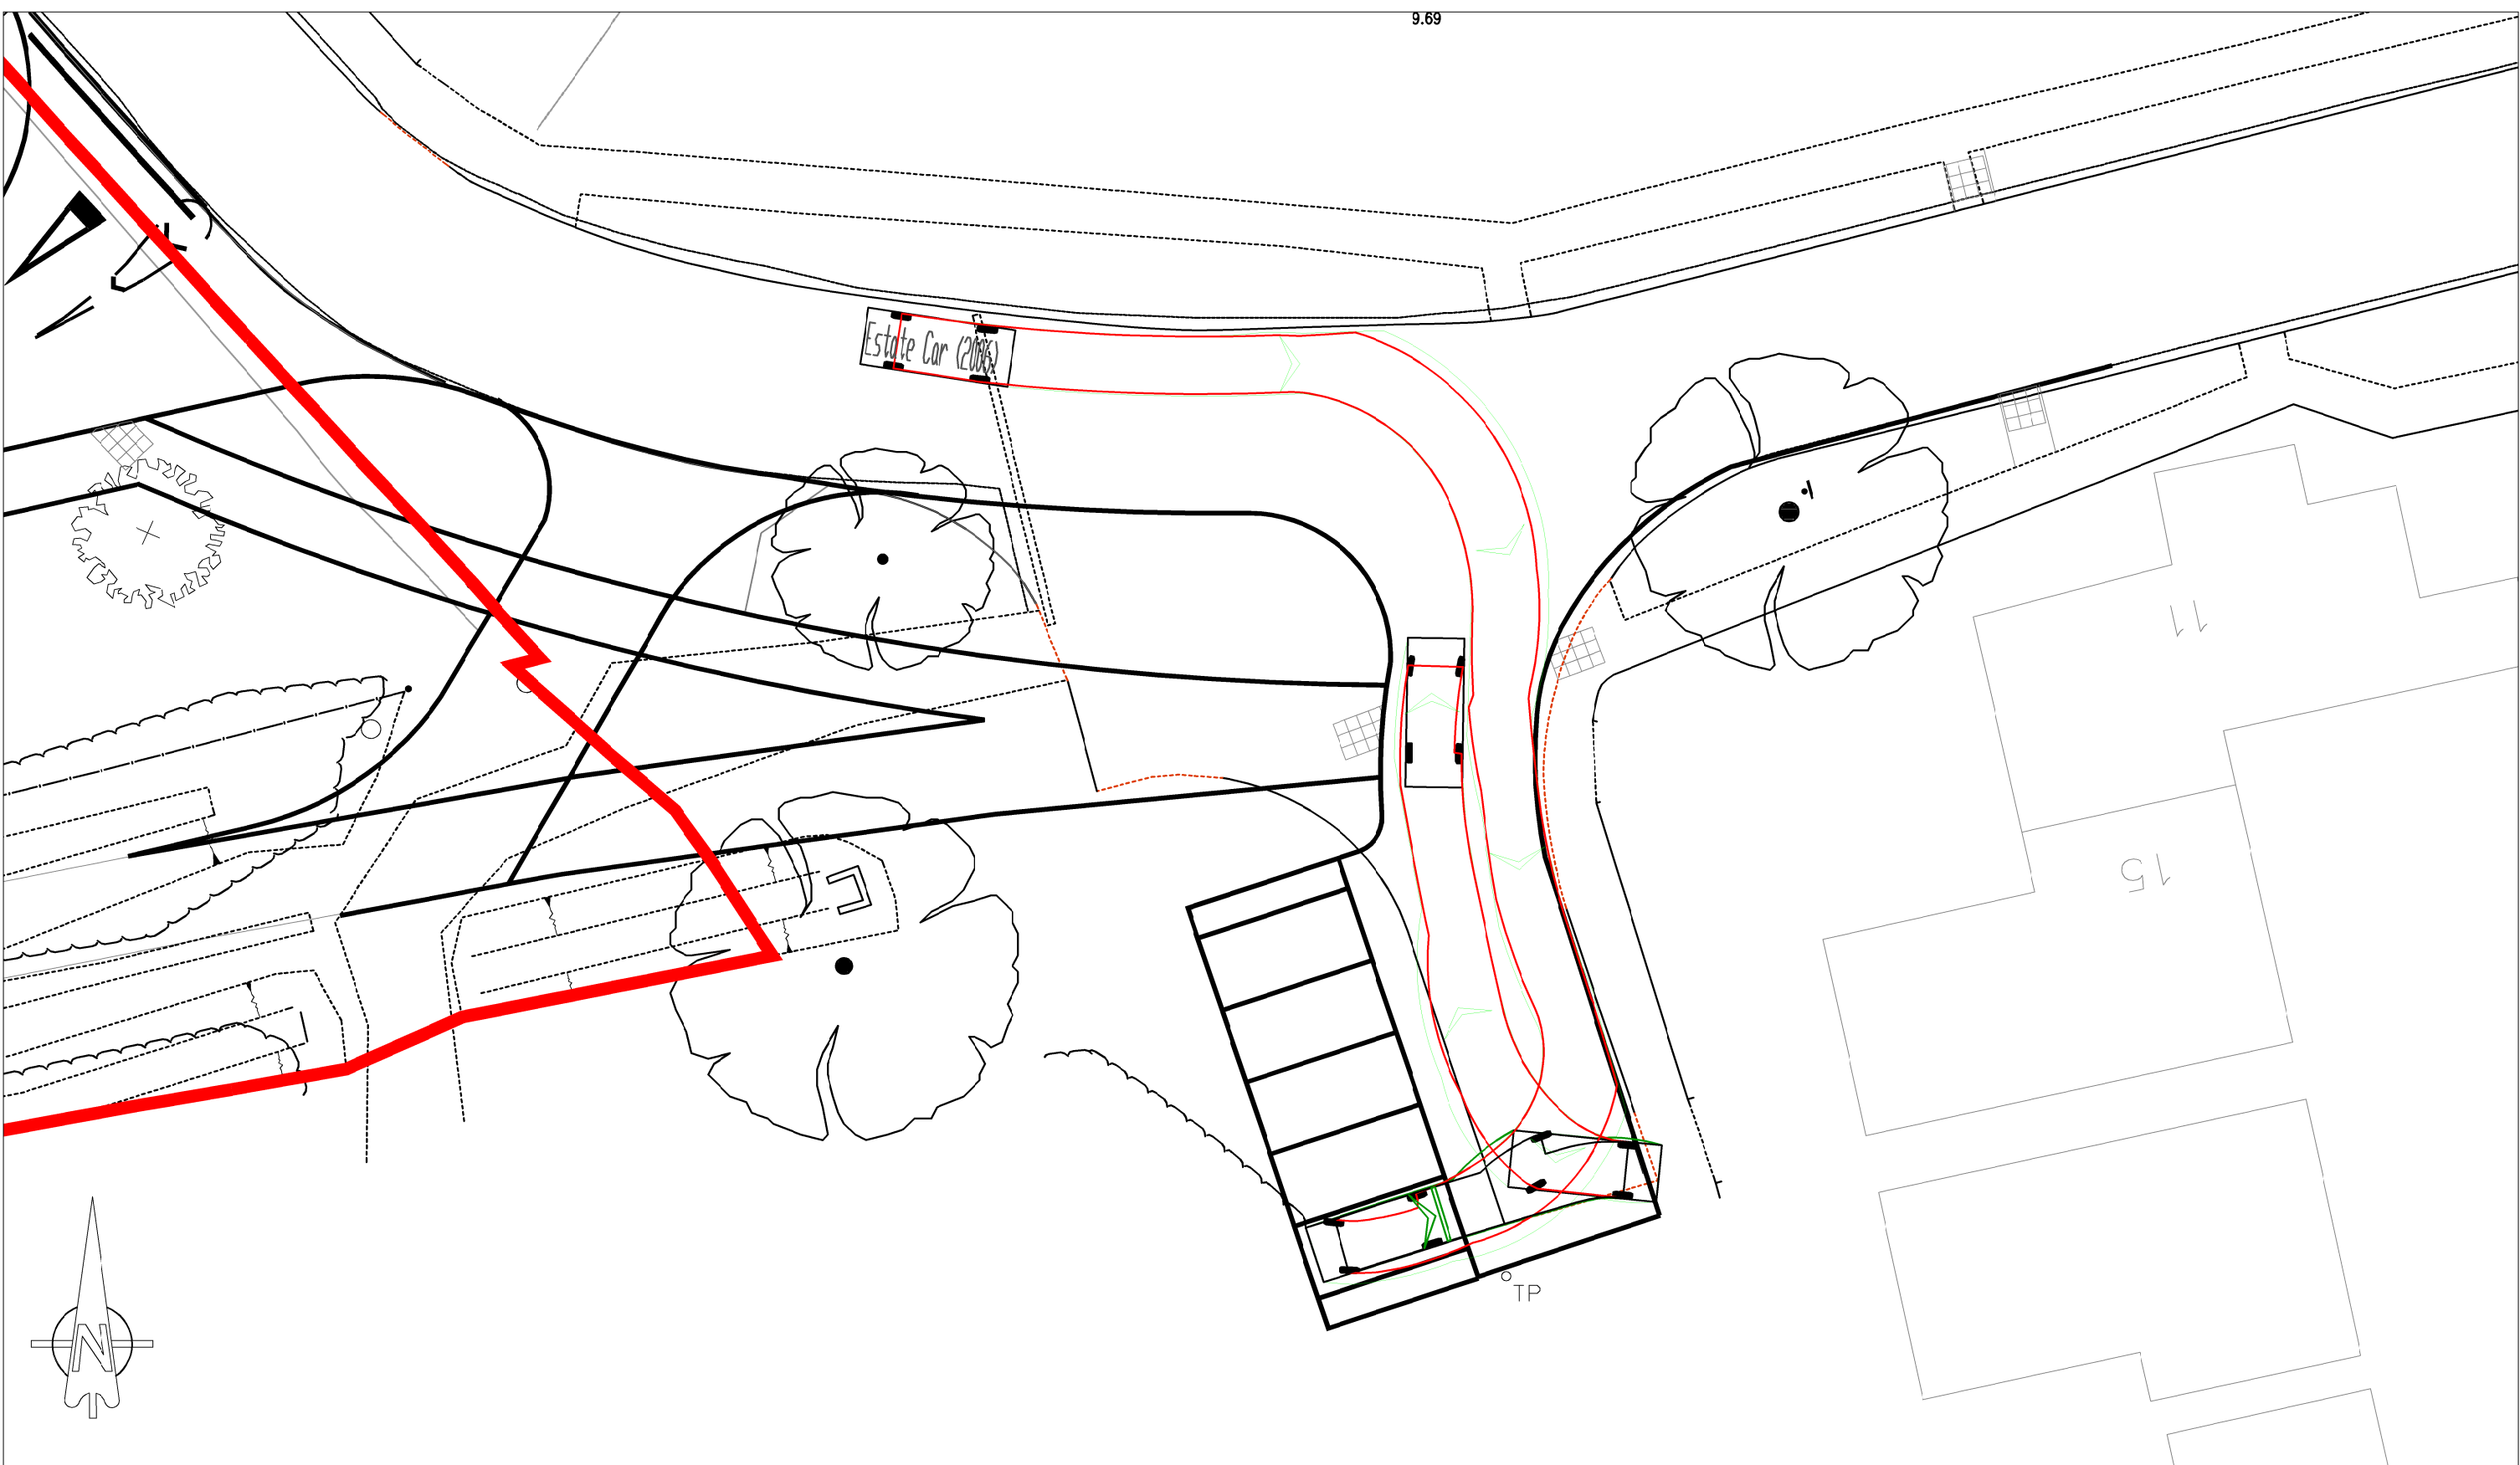
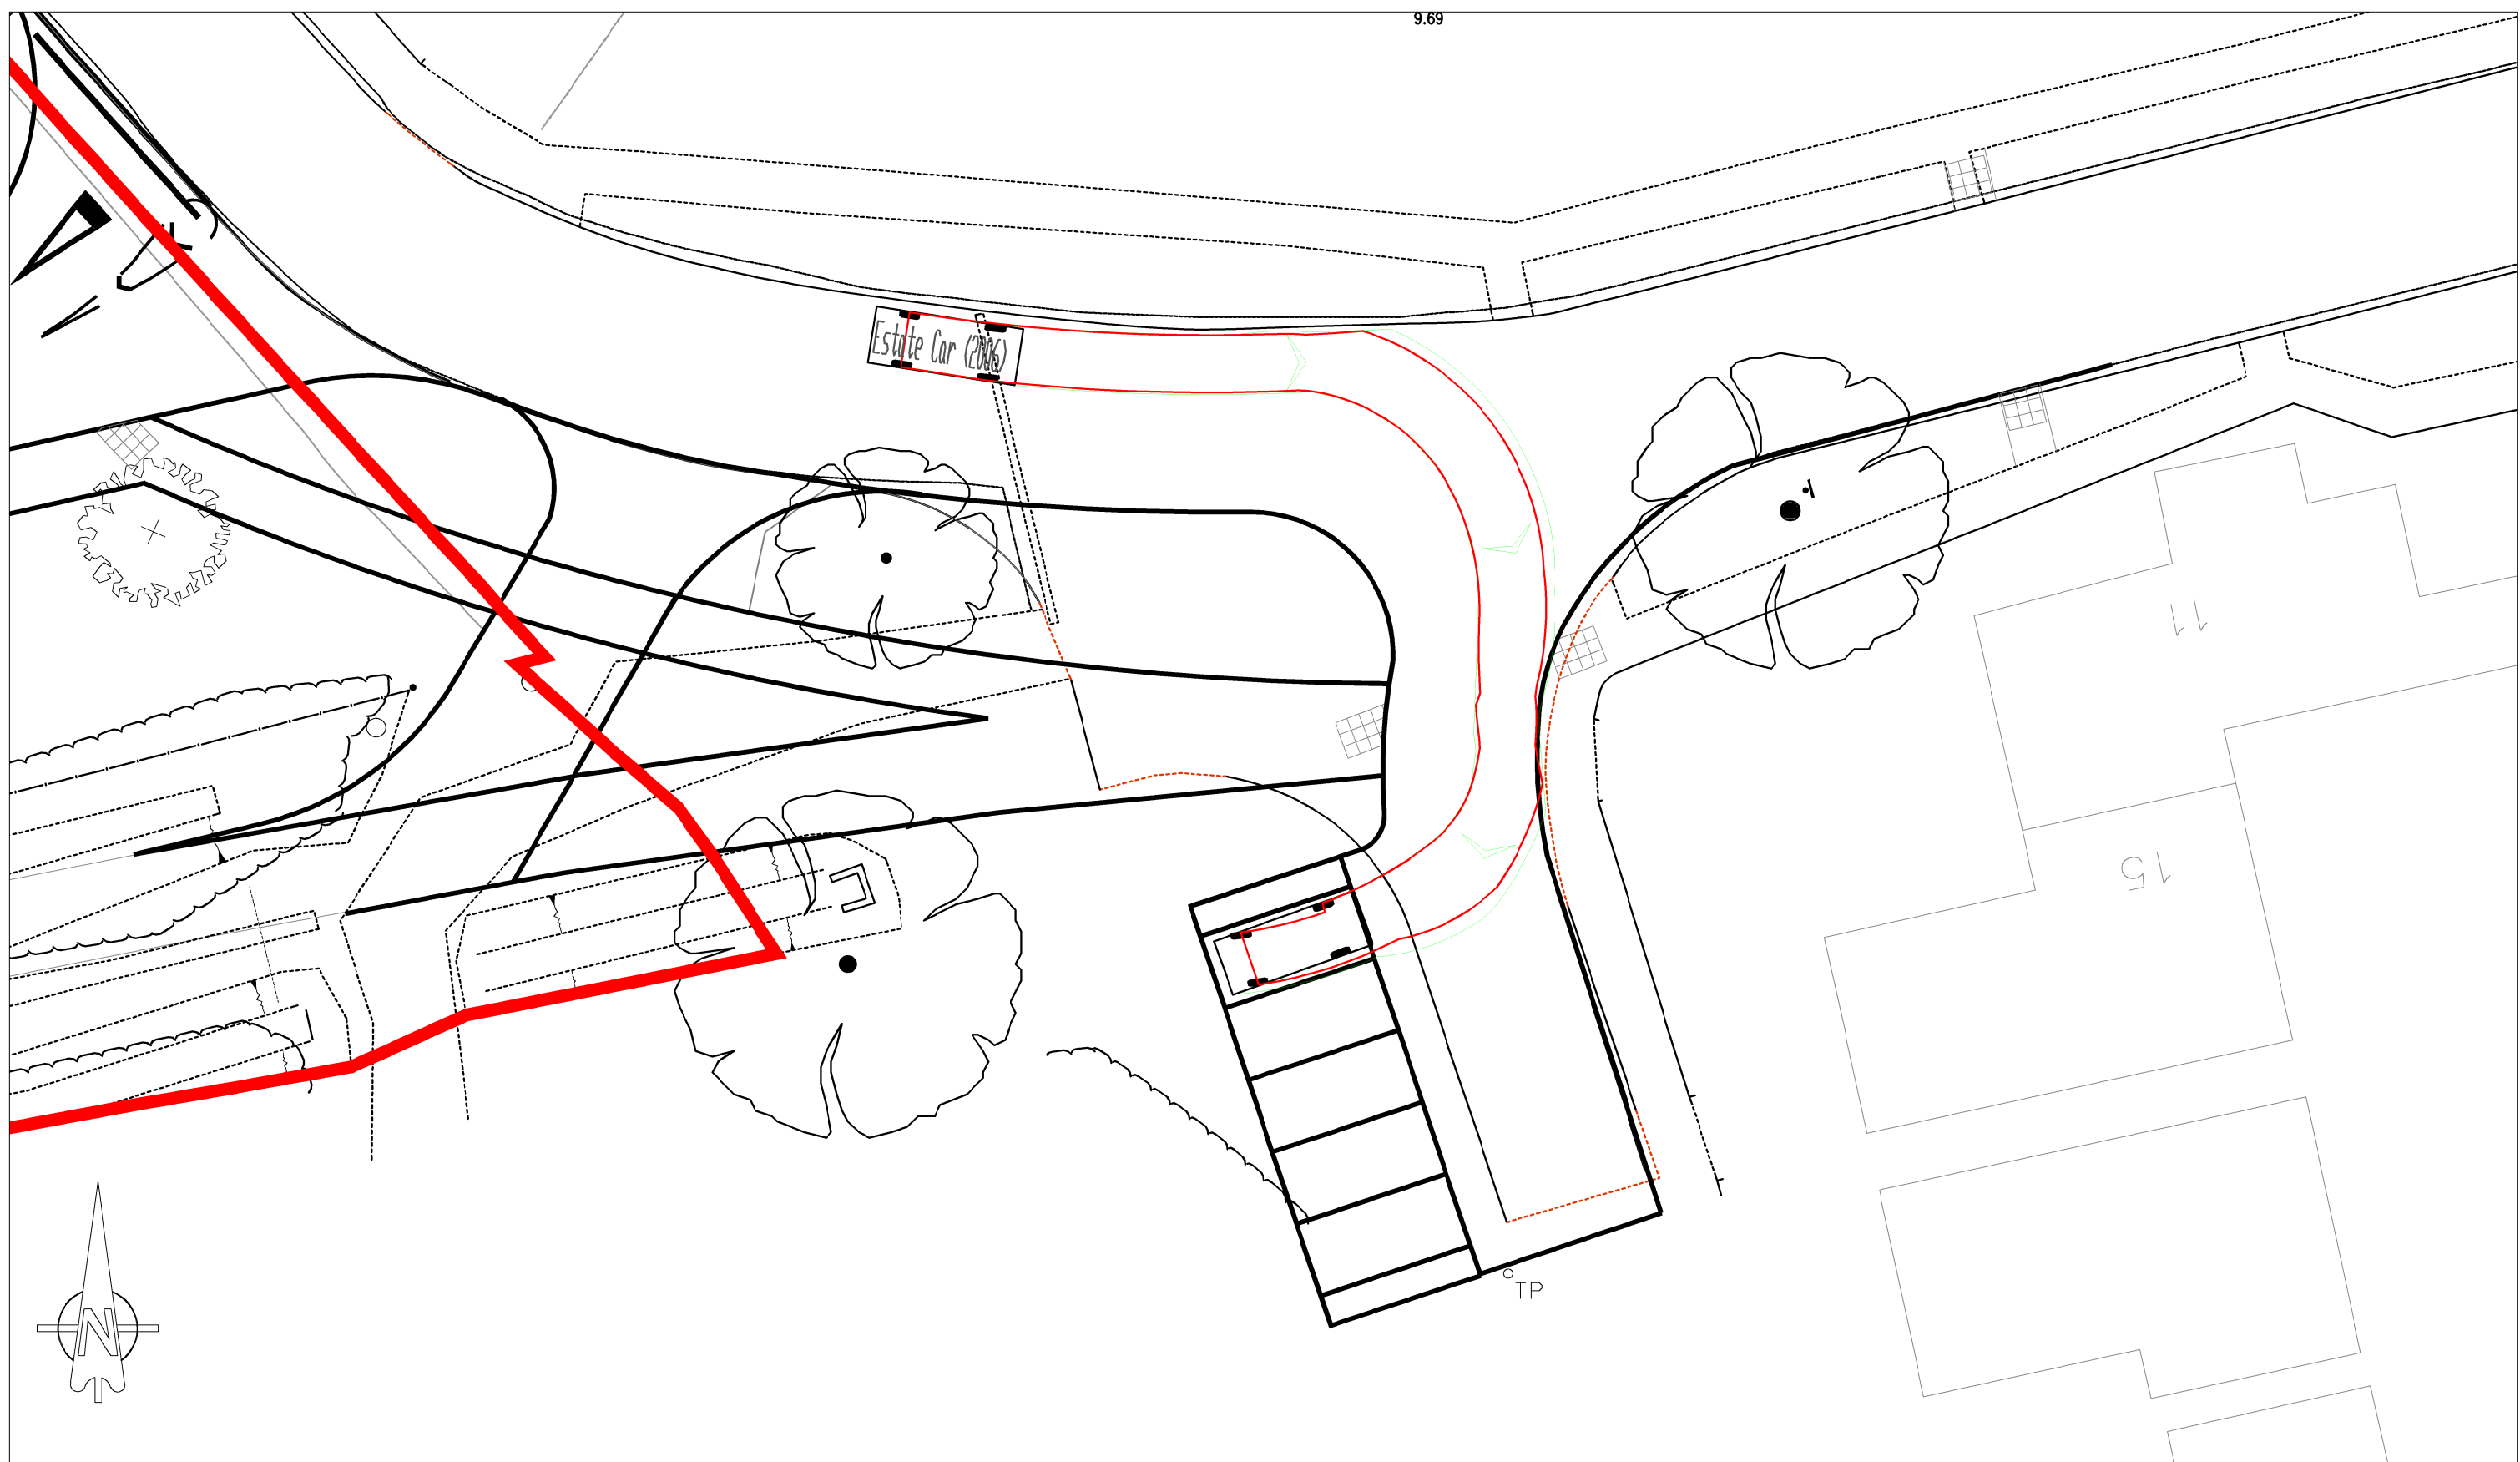
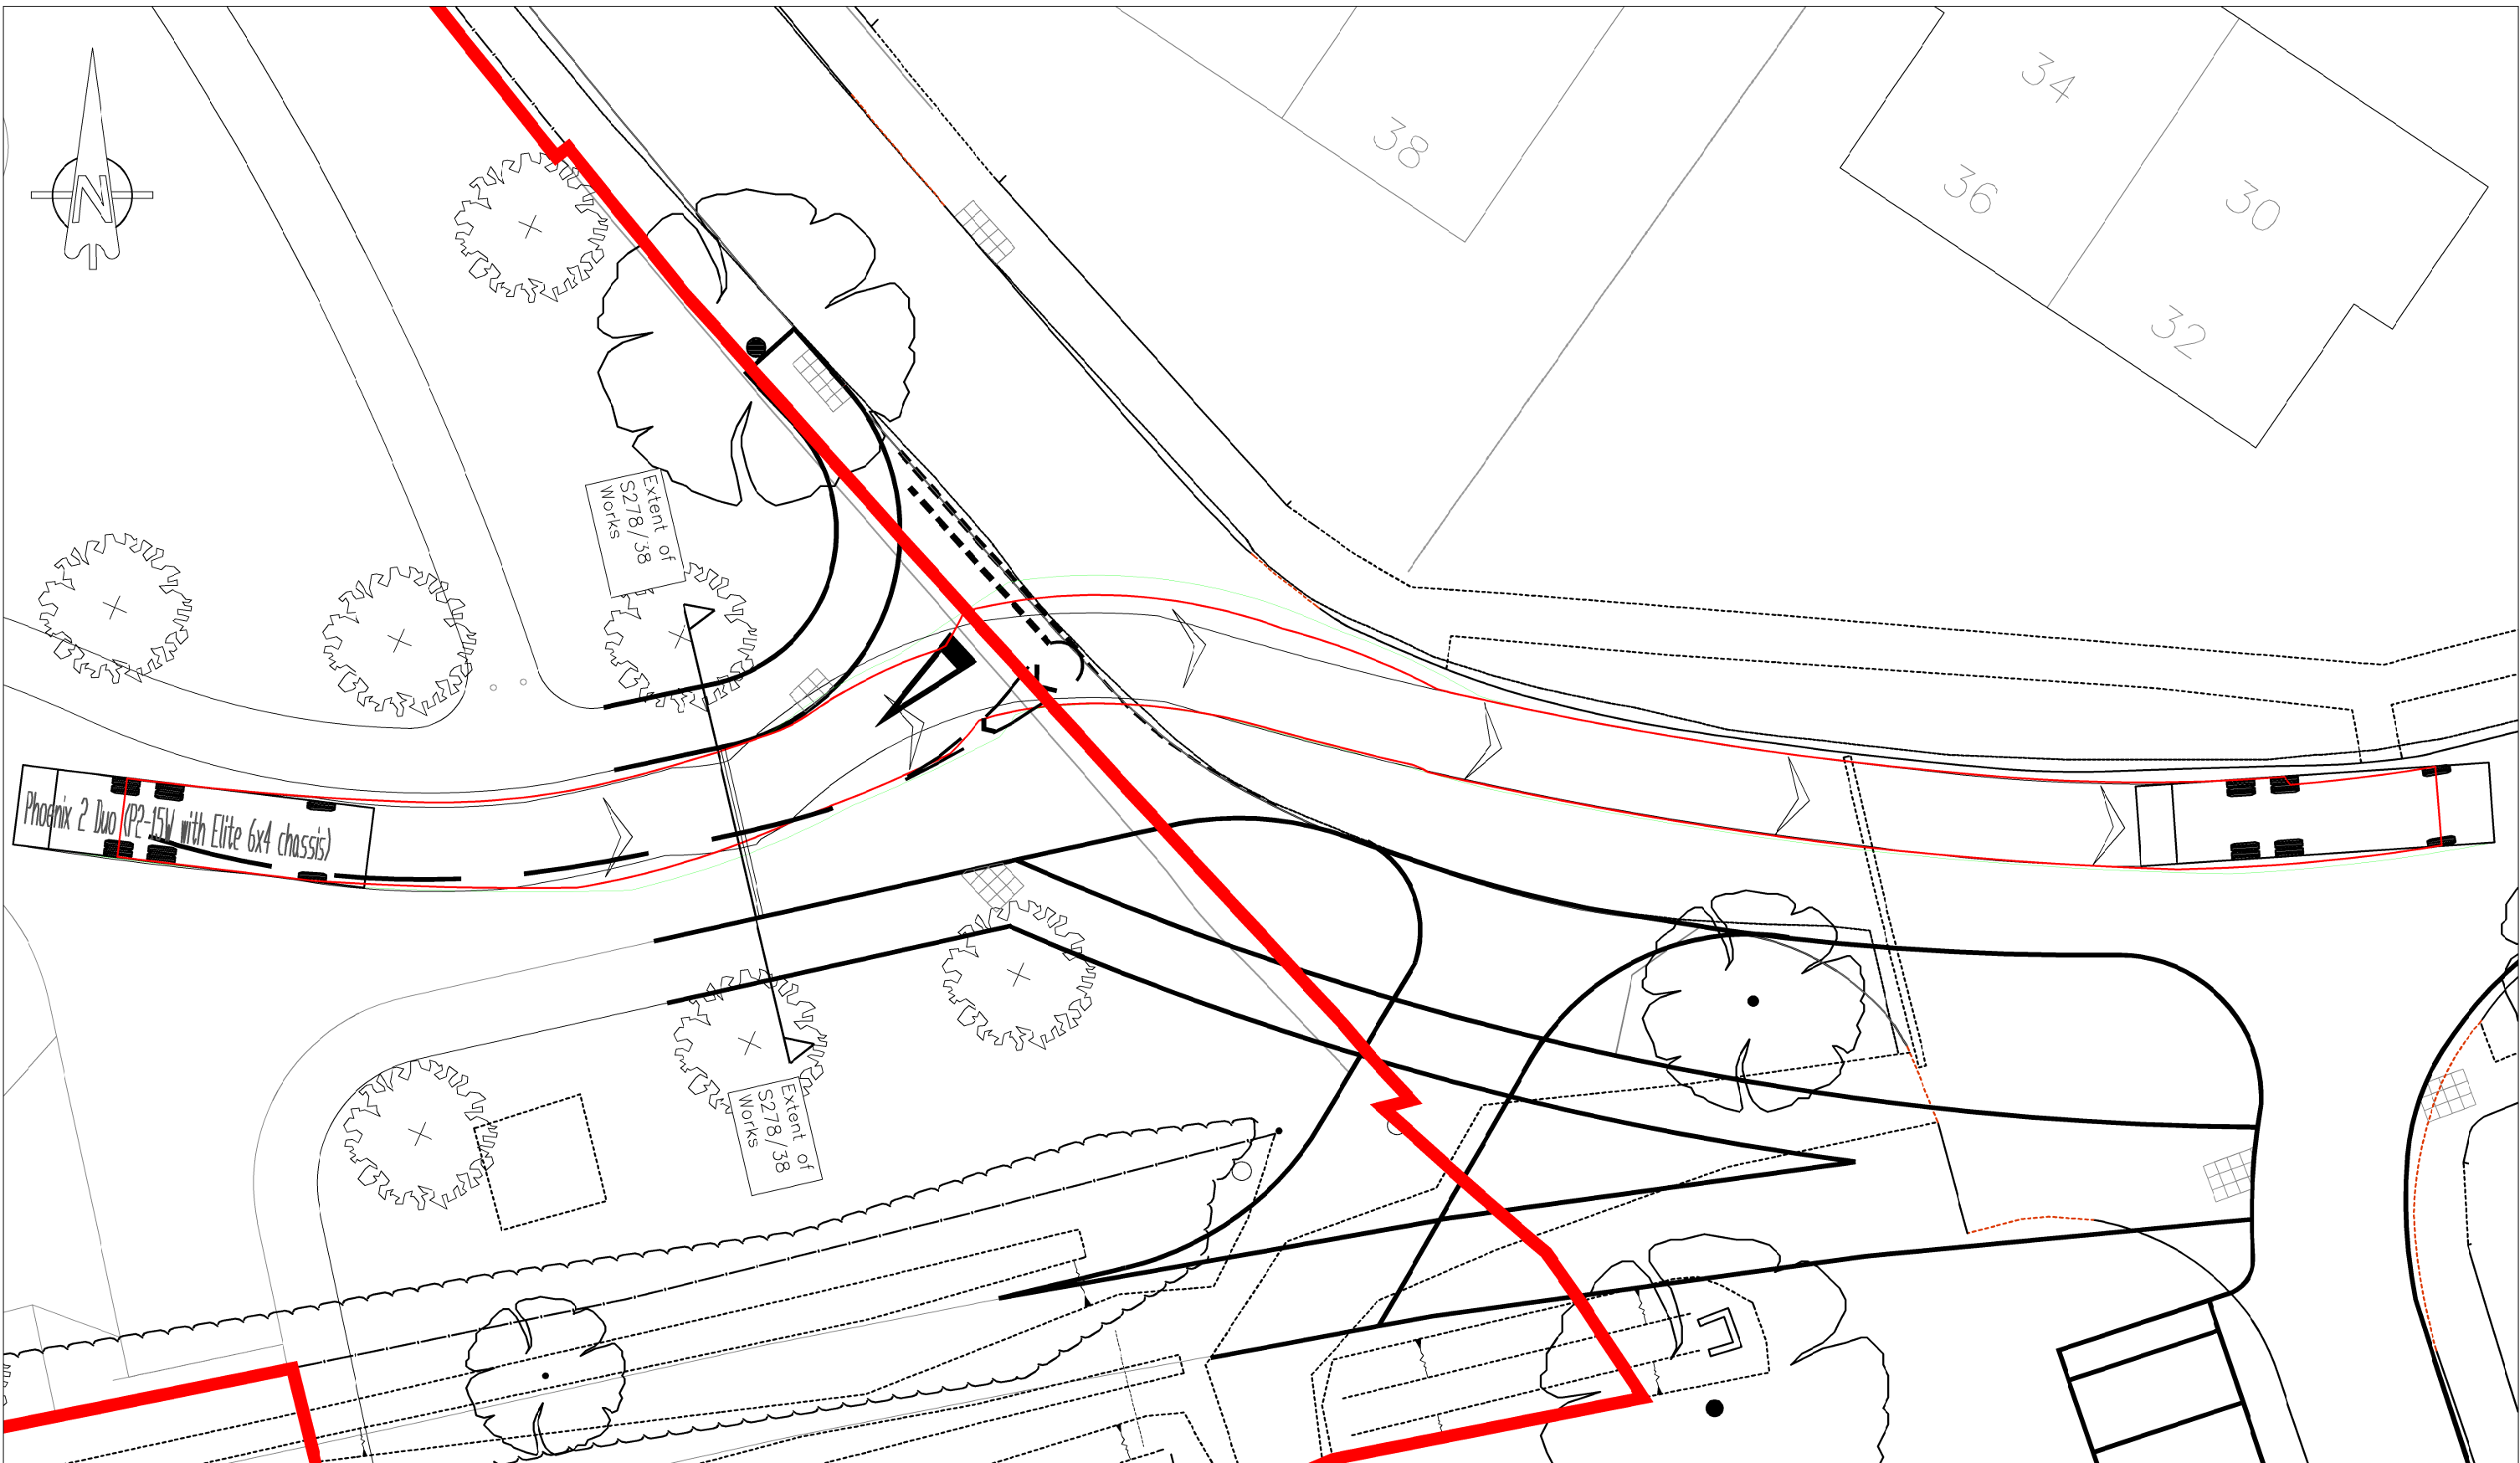
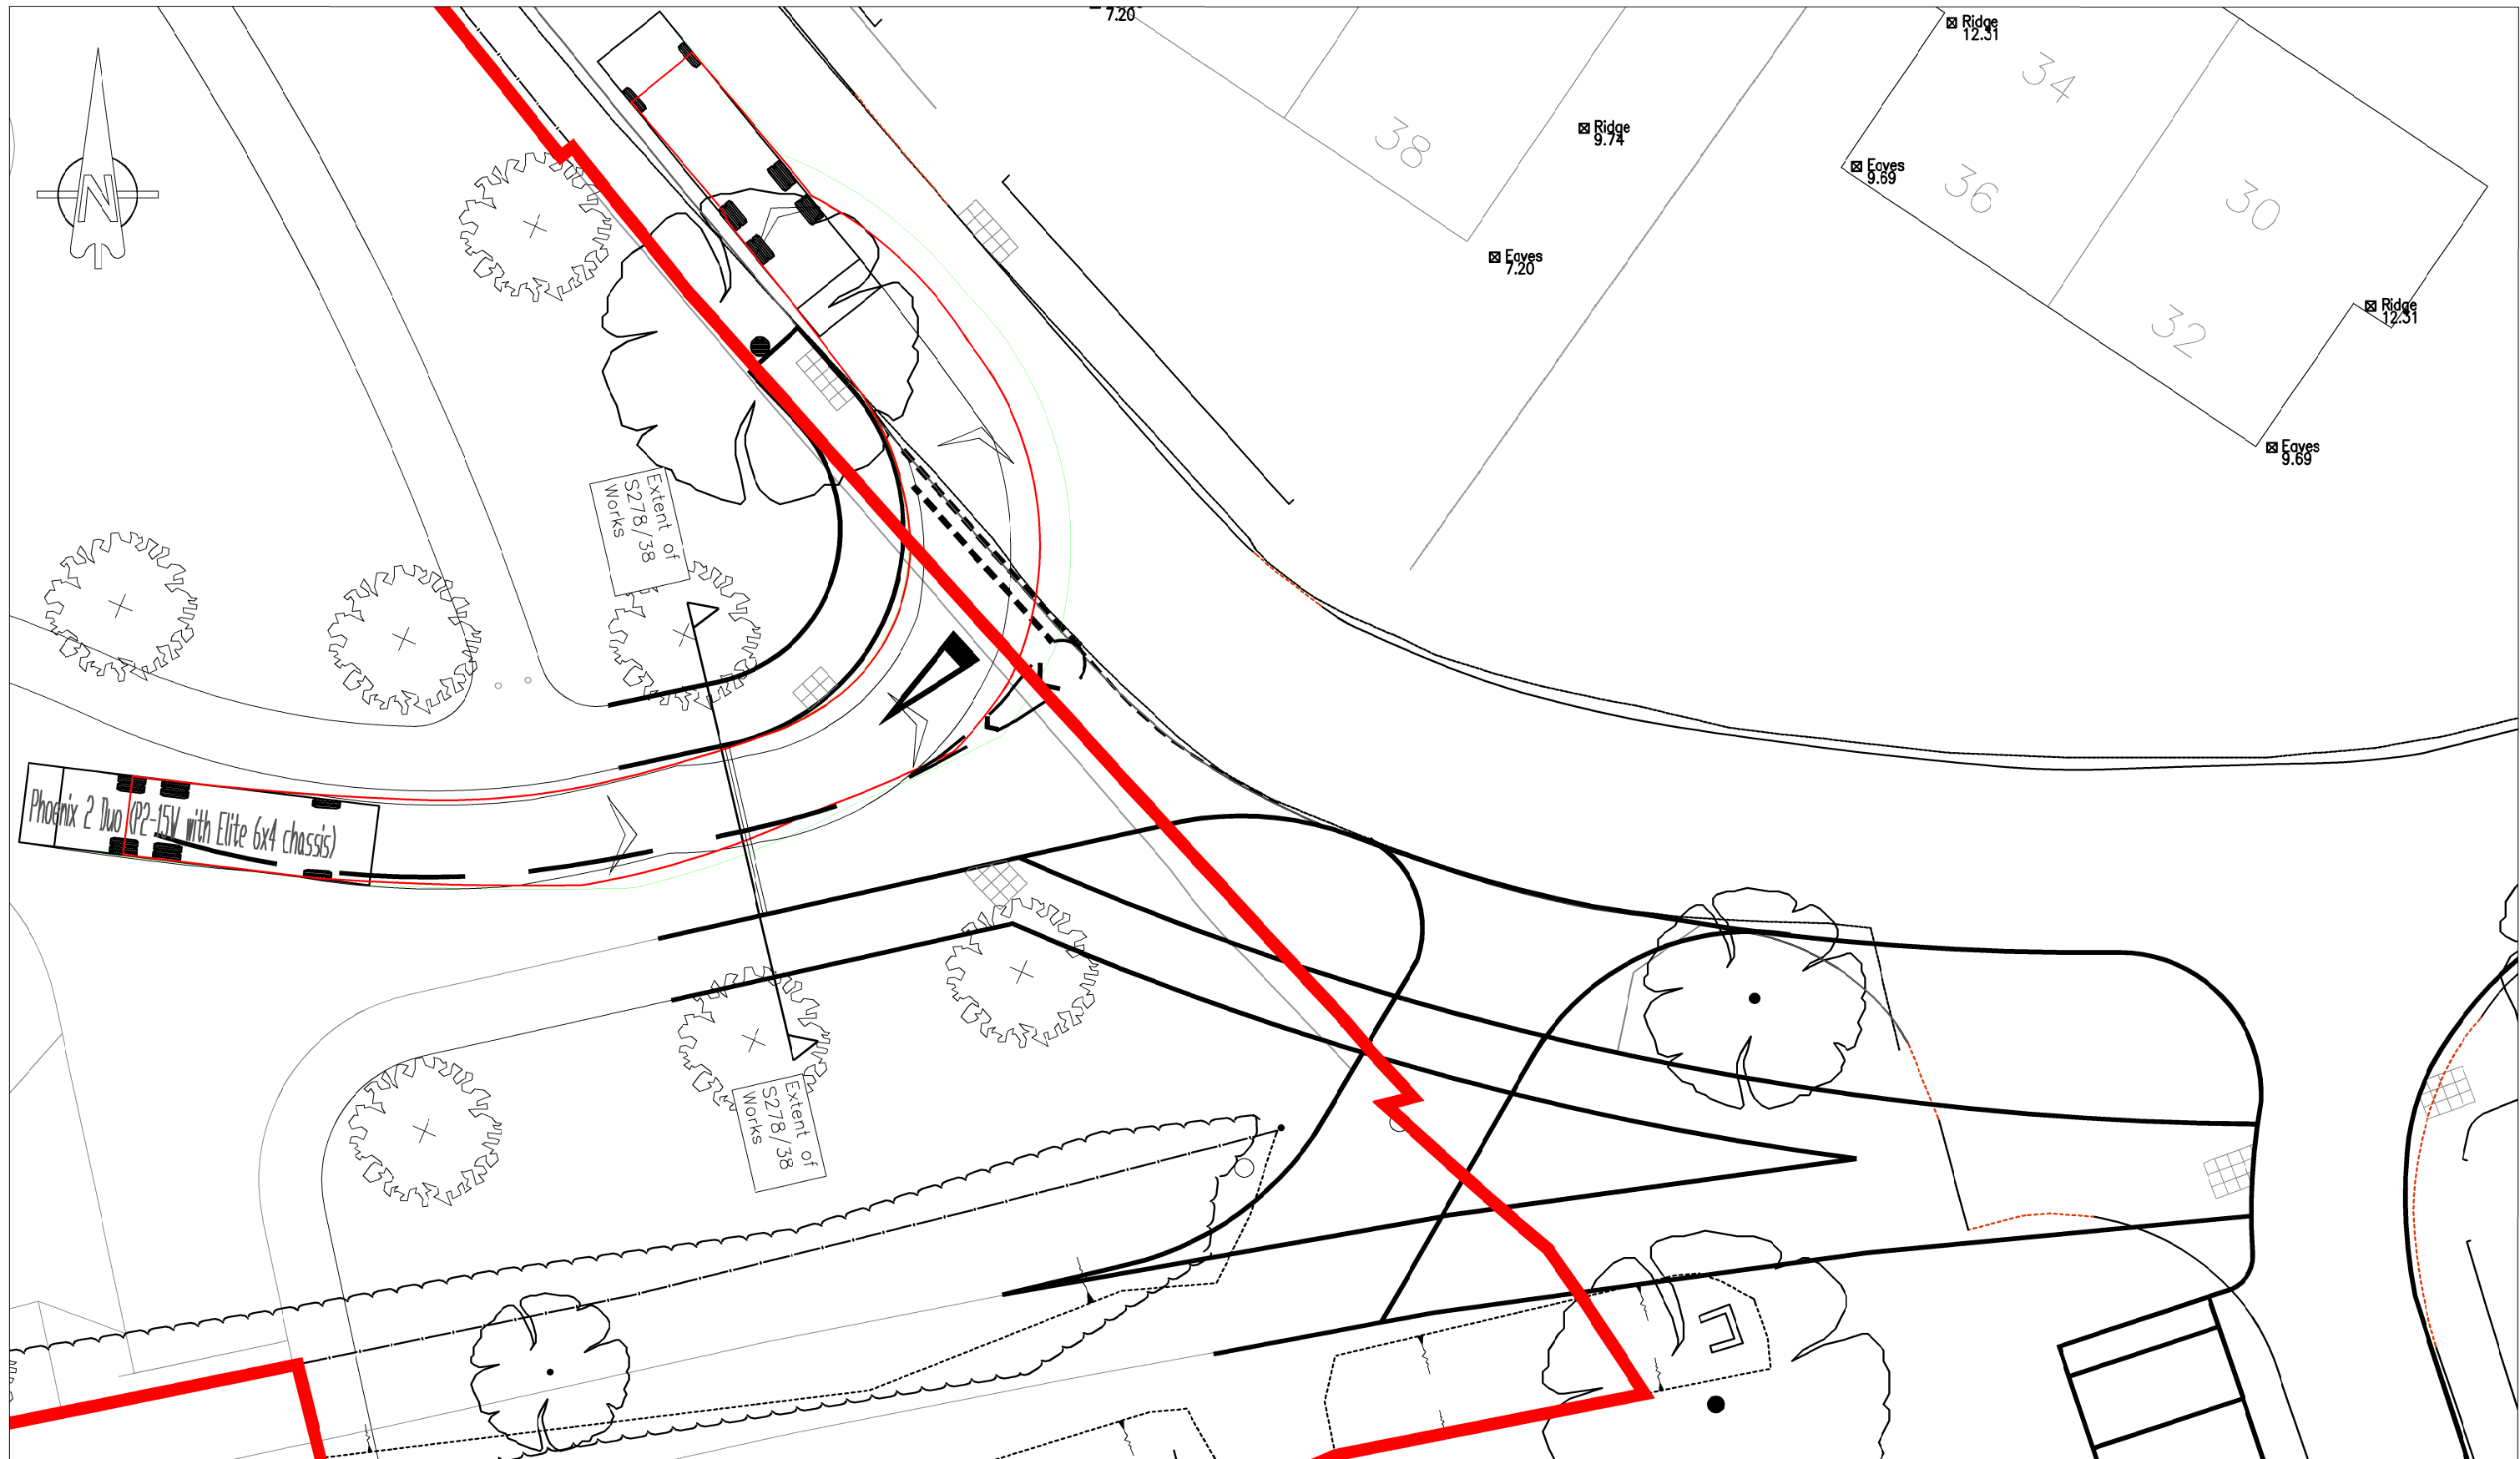
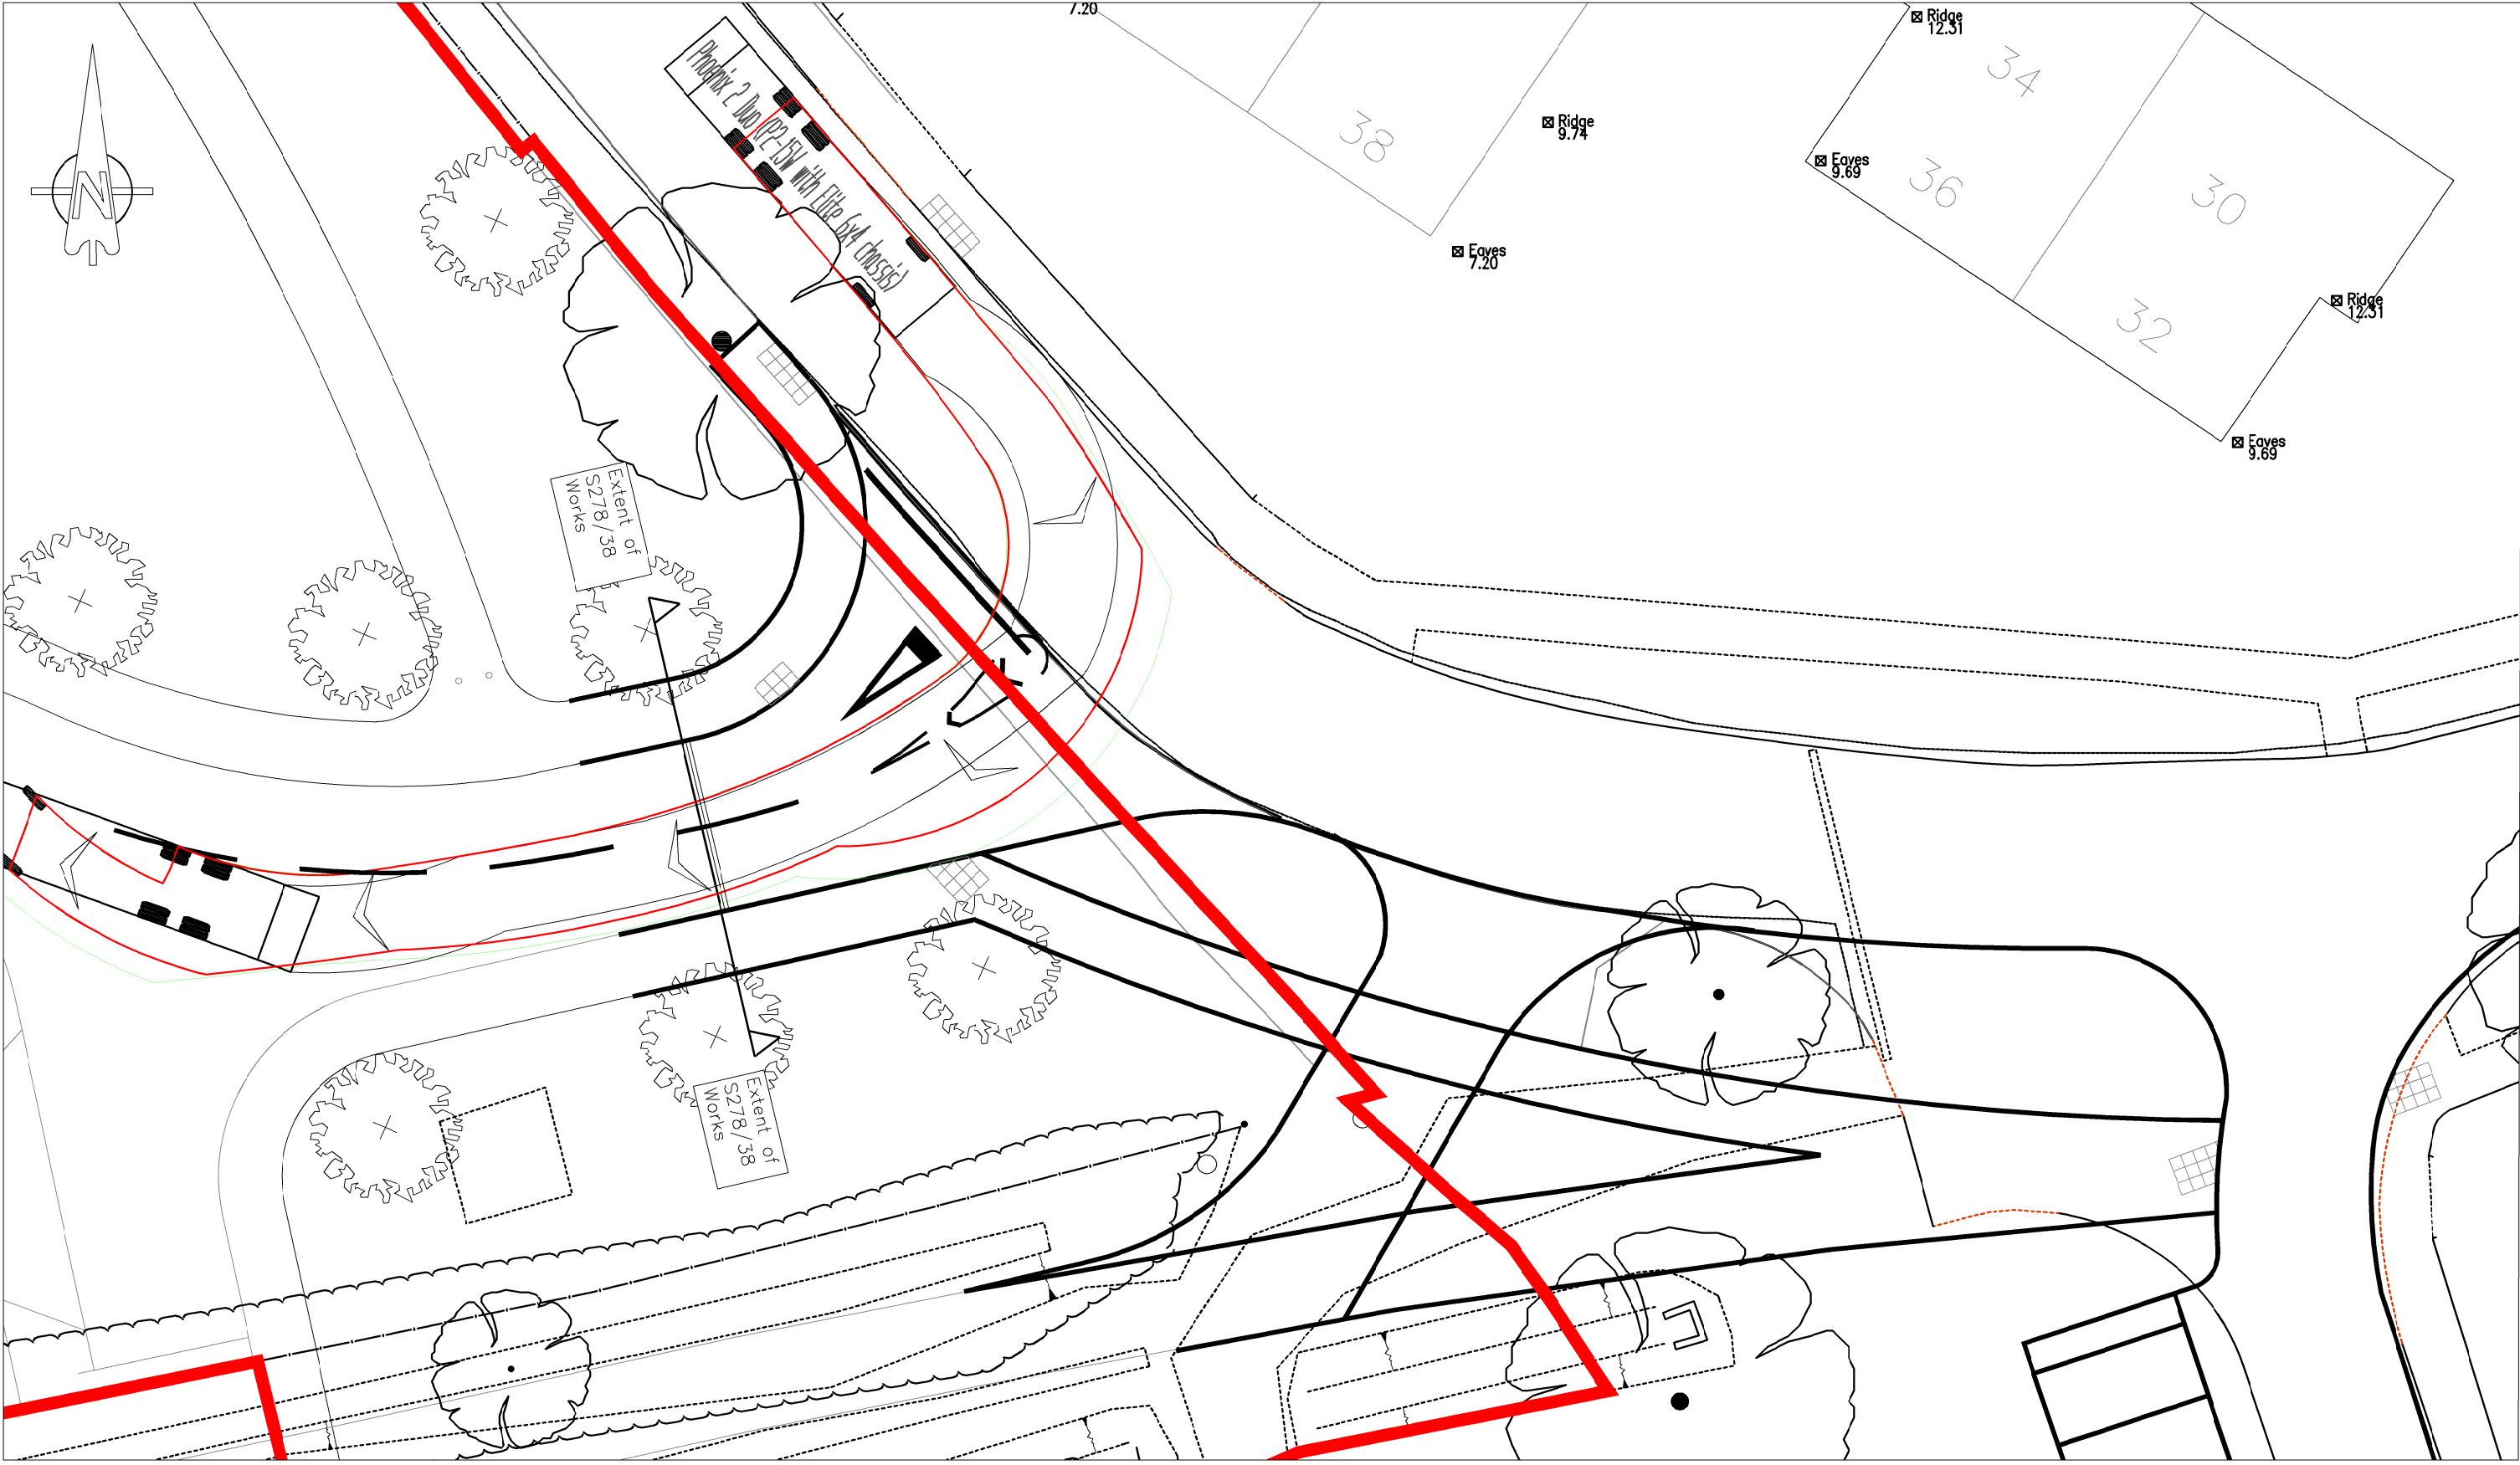
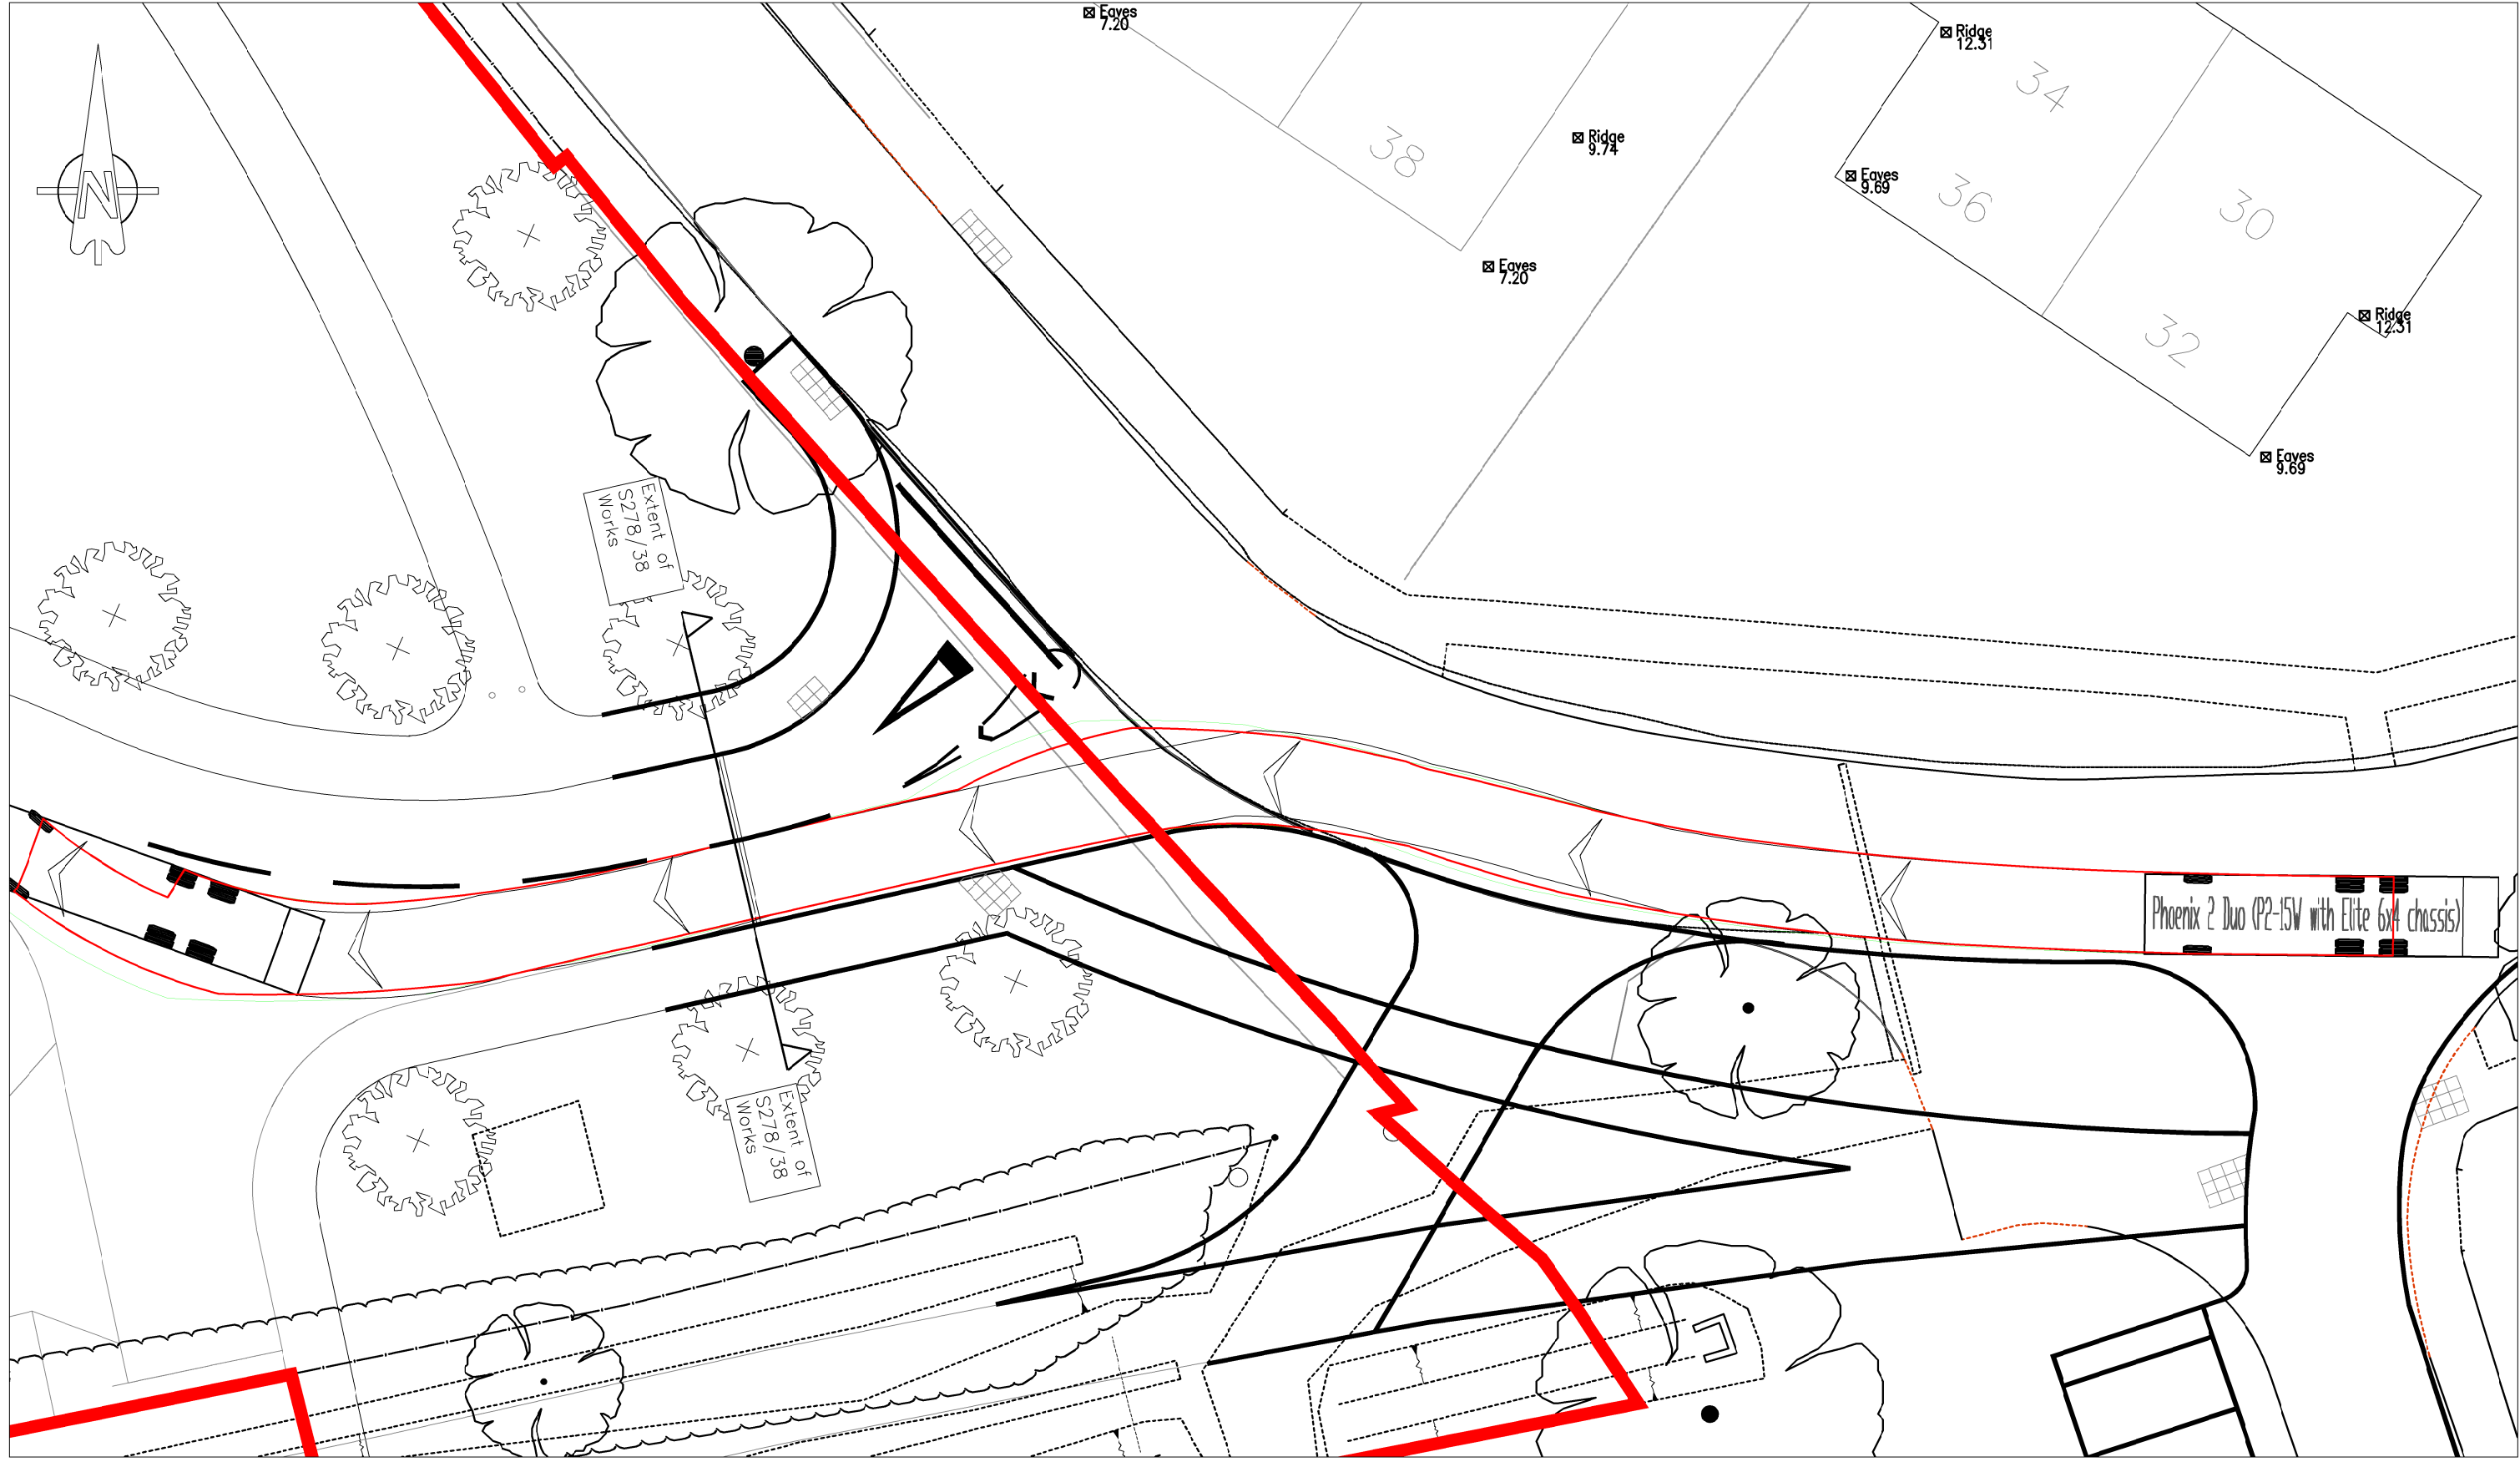


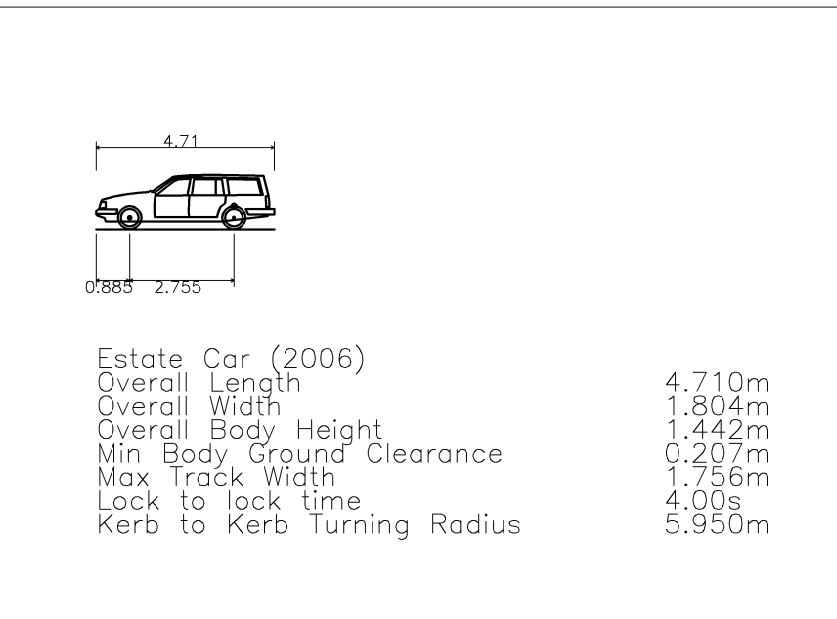

This drawing is to be read in conjunction with all other drawings listed below:

- LH5232-2000 Topographical Survey
- LH5232-2001 Site Clearance
- LH5232-2002 General Arrangement
- LH5232-2003 Signs and Lines
- LH5232-2004 Surfacing Layout
- LH5232-2005 Levels and Contours Plan
- LH5232-2006 Crown and Channel Profiles
- LH5232-2007 Vehicle Tracking
- LH5232-2008 Land Dedication Plan
- LH5232-2009 Agreement Plan
- S278-38-02 revision B Approved Kerb Type Selection
- S278-38-03 revision A Approved Kerb Type Selection Sht. 2
- S278-38-04 revision B Footway/Cycleway Standard Details
- S278-38-08 revision C Footway crossover Type 2
- S278-38-11 revision B Gully A - Pre-Cast Concrete
- S278-38-13 revision B Type B Catchpit
- S278-38-18 revision A Tactile Crossings
- S278-38-20 revision B Tie-in Options
- S278-38-21 revision F Carriageway Flexible Specification

Notes:
All works to be in accordance with the Design Manual for Roads and Bridges and the specifications issued by West Sussex County Council.

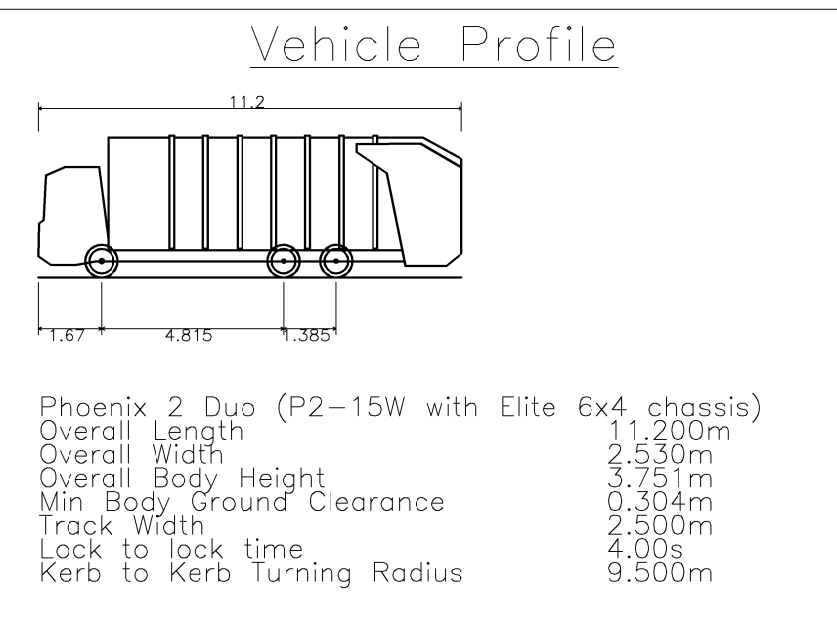

CONSTRUCTION				
C	03.07.18	Drawing issue status altered to construction as instructed by WCC.	JRV	
B	14.02.18	Updated in accordance with WSCC's and Road Safety Audit's comments.	JRV	
A	14.02.18	Drawing number amended as per client's request.	JRV	
REV. No.	DATE	DESCRIPTION	INITIALS	
Client				
Project		New Barn Lane, North Bersted		
Title		Section 38/278 Vehicle Tracking		
Scale		1:200 @AQ	Date	2018
Checked		KTG	Drawn	JRV
Drawing No.		LH5232-2007IC	Rev	C

SECTION 104 - NOT APPROVED
SECTION 106 - NOT APPROVED
SECTION 38/278 - APPROVED

AGREEMENTS PENDING.
ALL CONSTRUCTION WORKS AT DEVELOPERS RISK.

MJA CONSULTING
CIVIL AND STRUCTURAL ENGINEERS
Monarch House, Barton Lane,
Abingdon, Oxon, OX14 3NB
Tel: 01235 555173
Fax: 01235 523226

Linden HOMES