
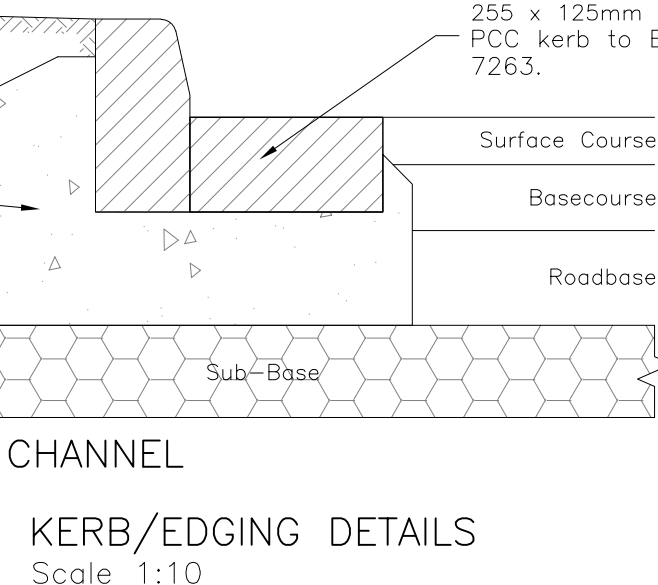
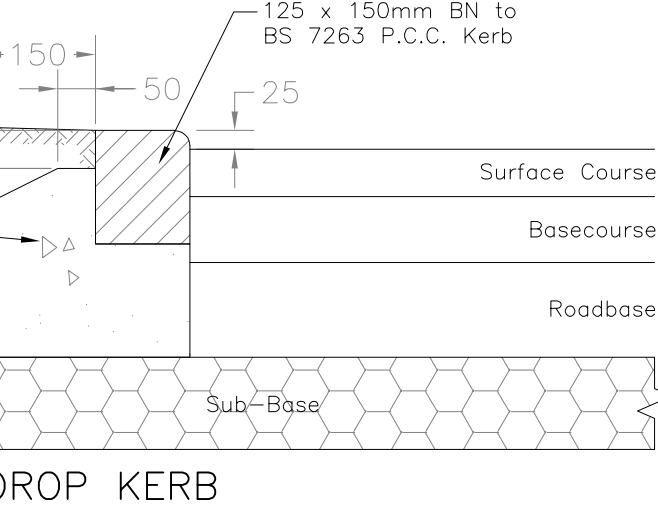
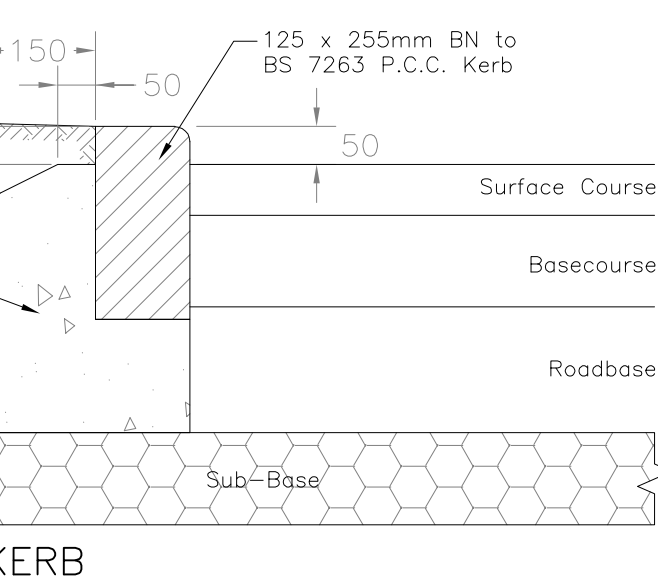
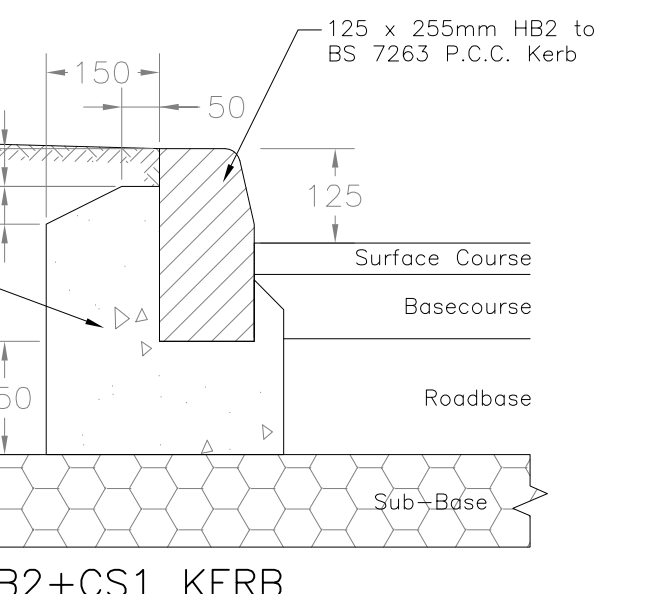
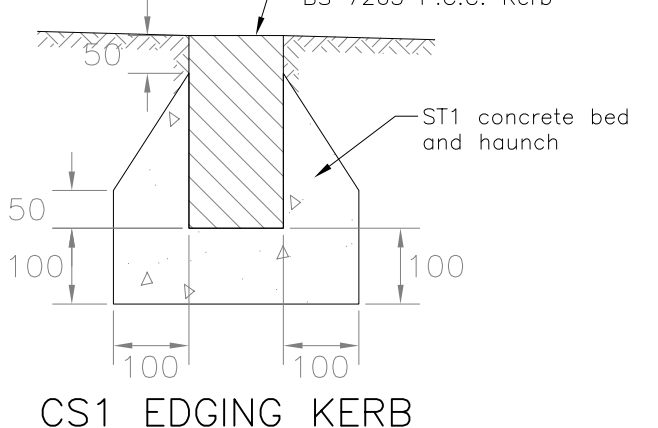
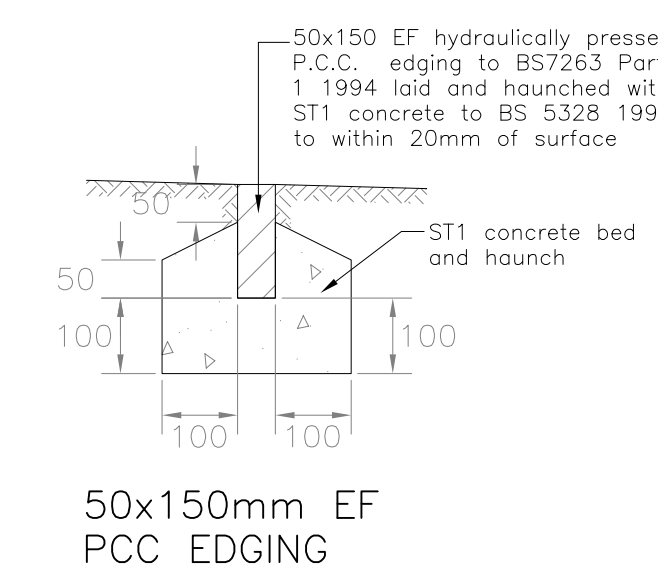
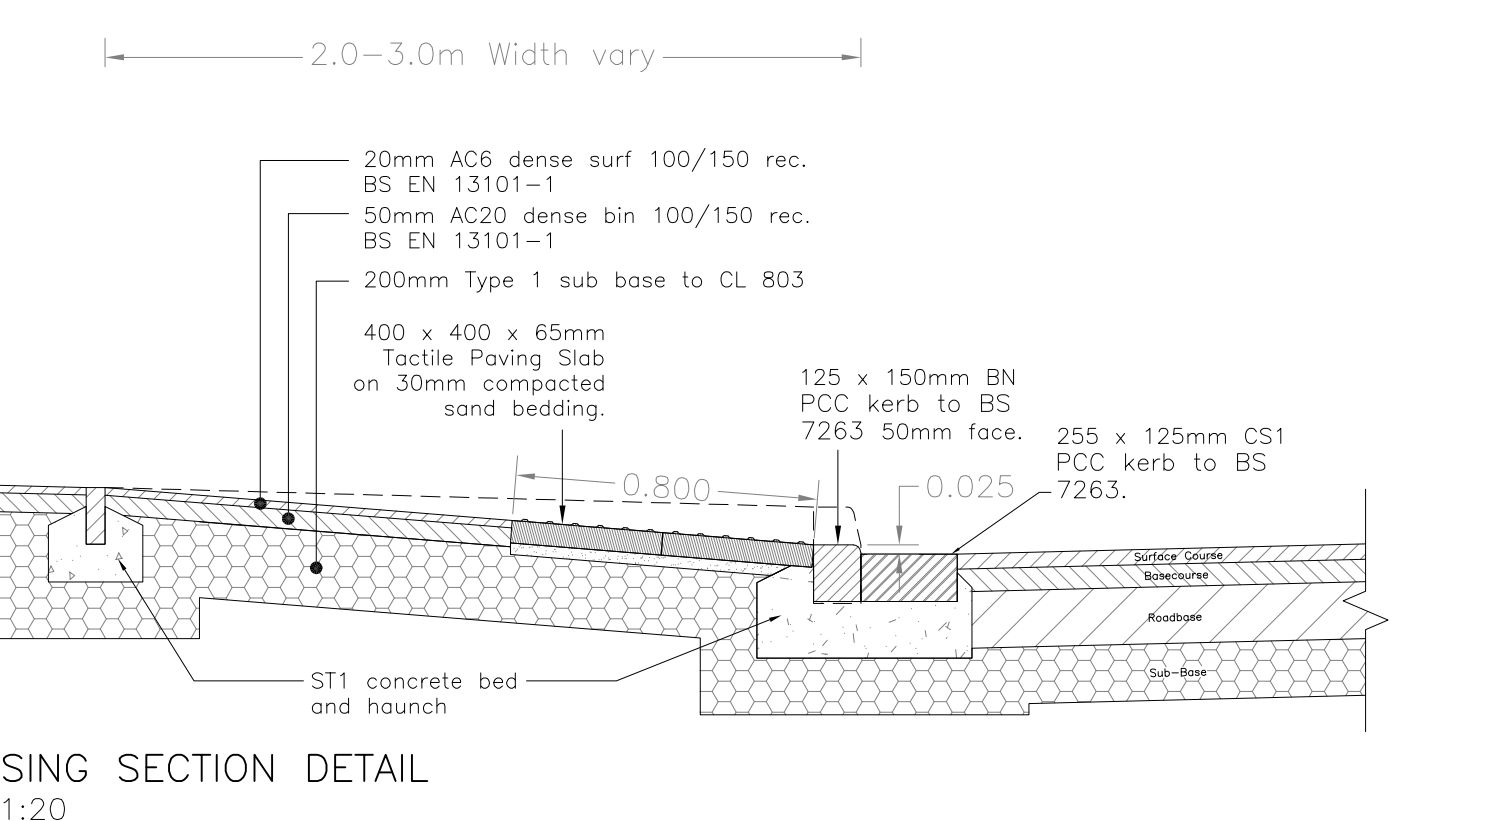
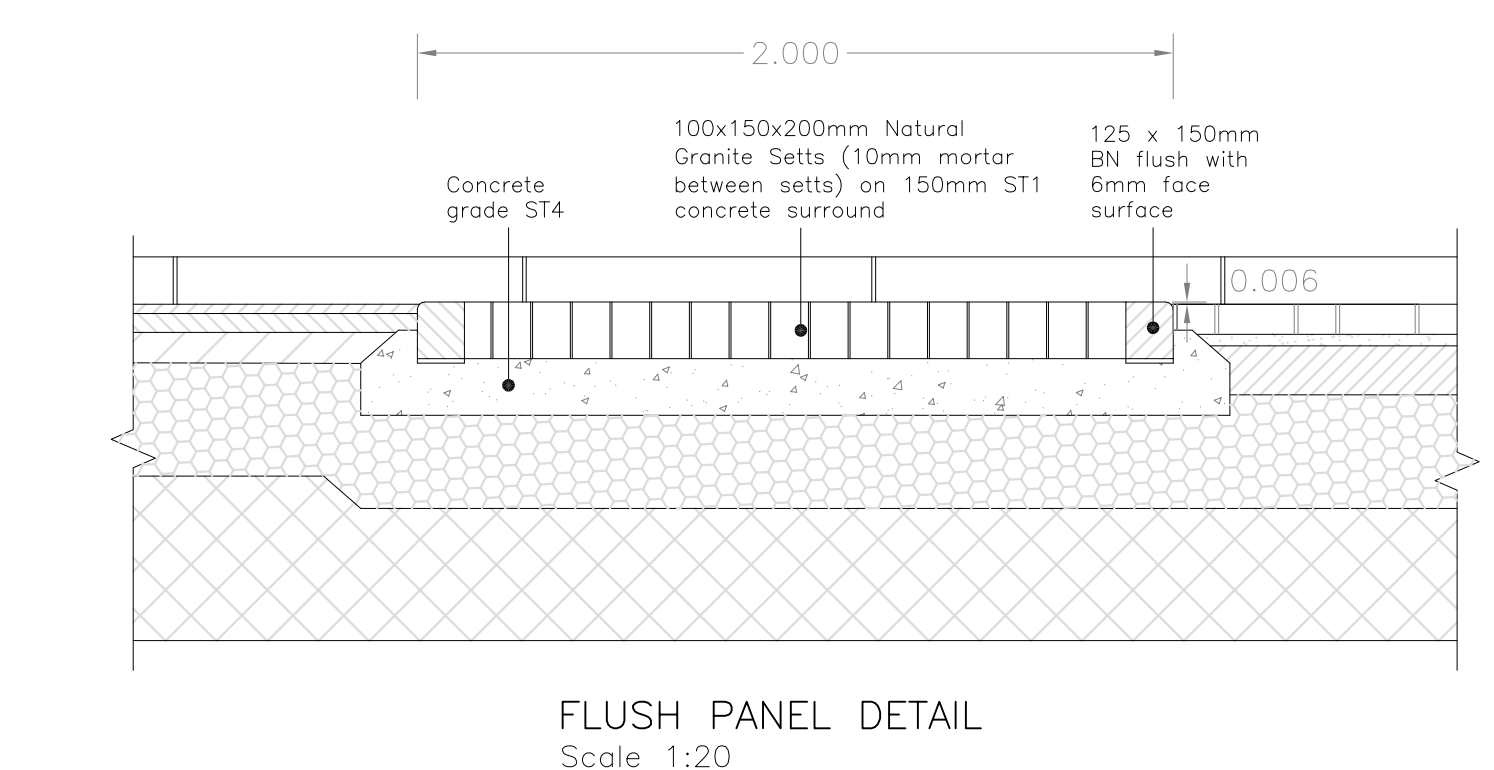
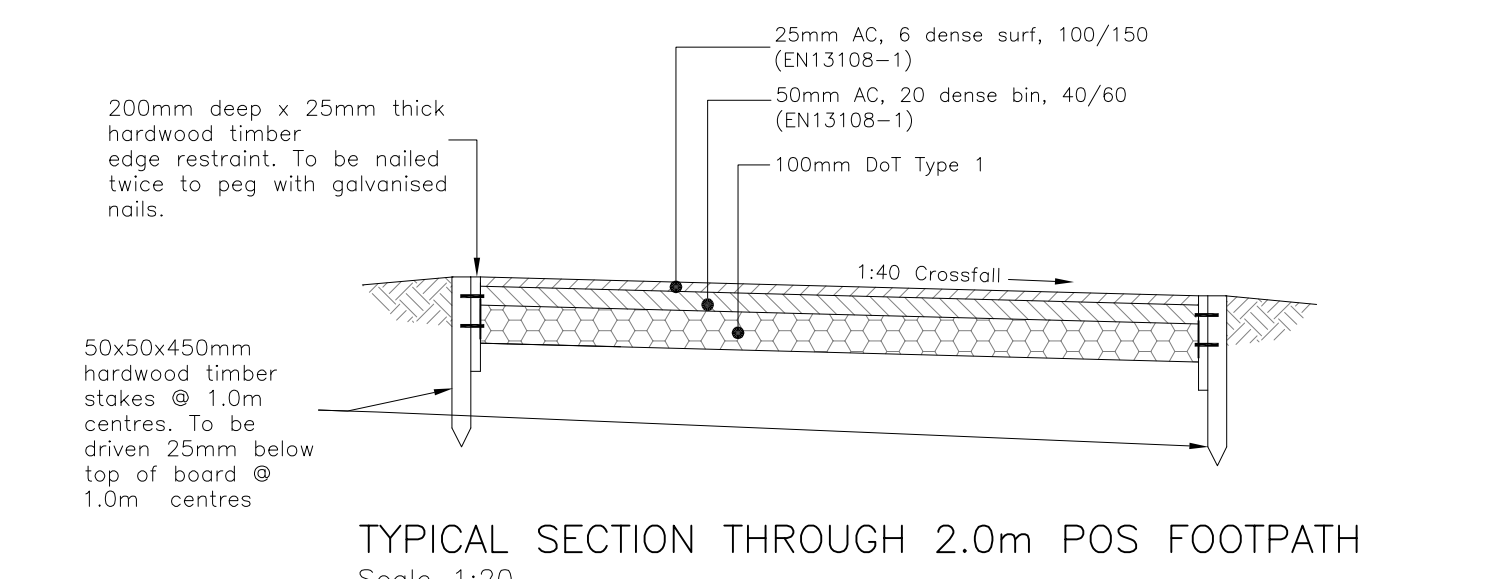
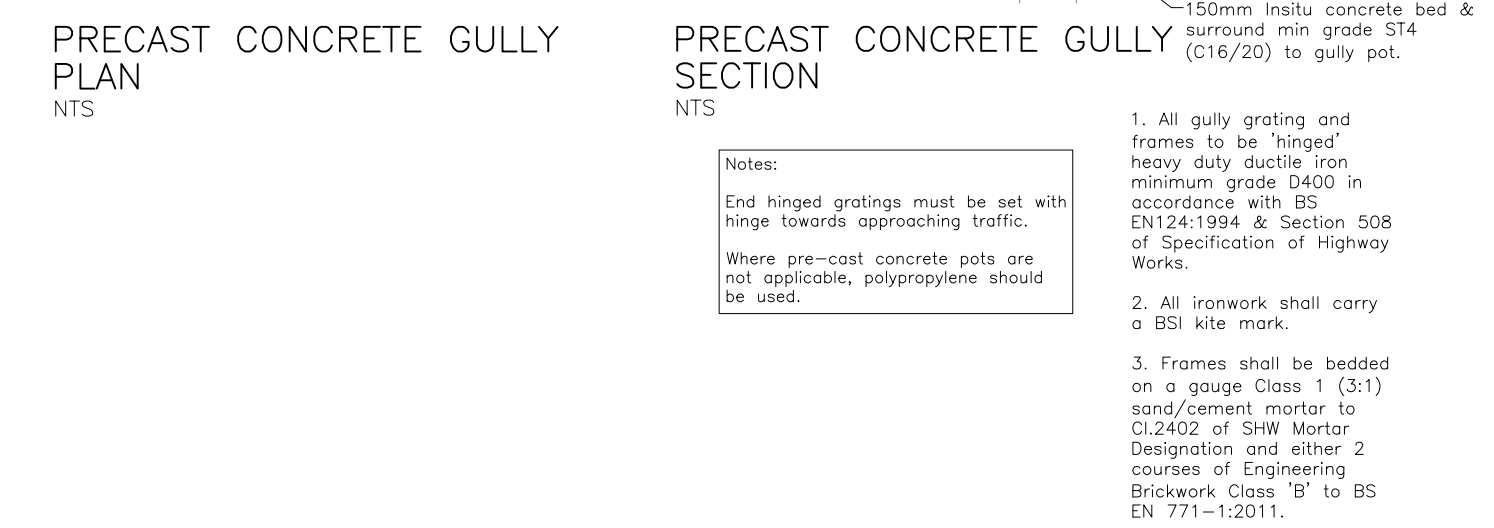
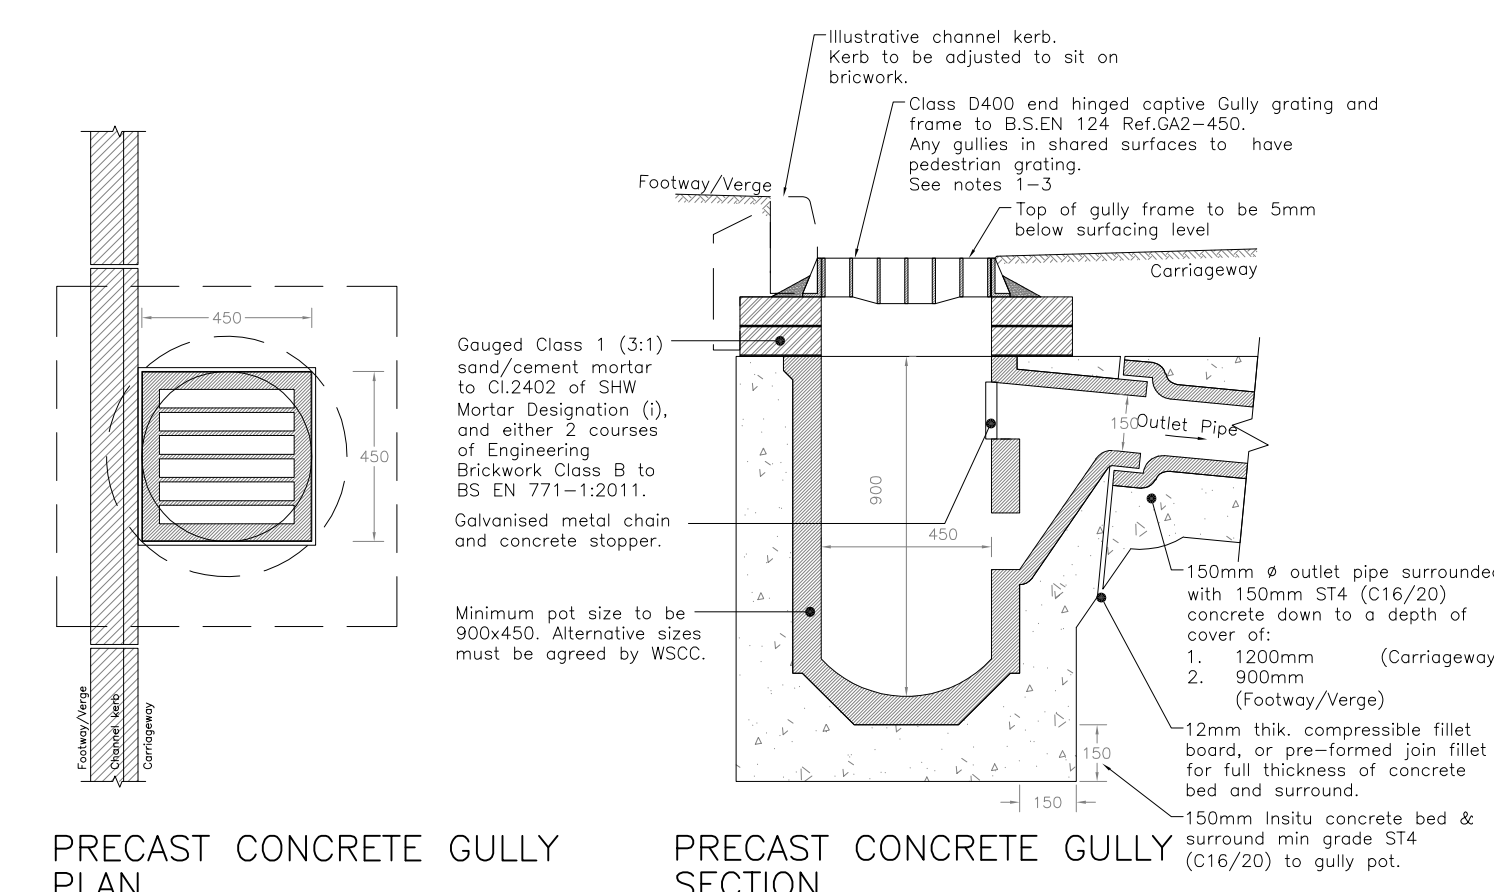
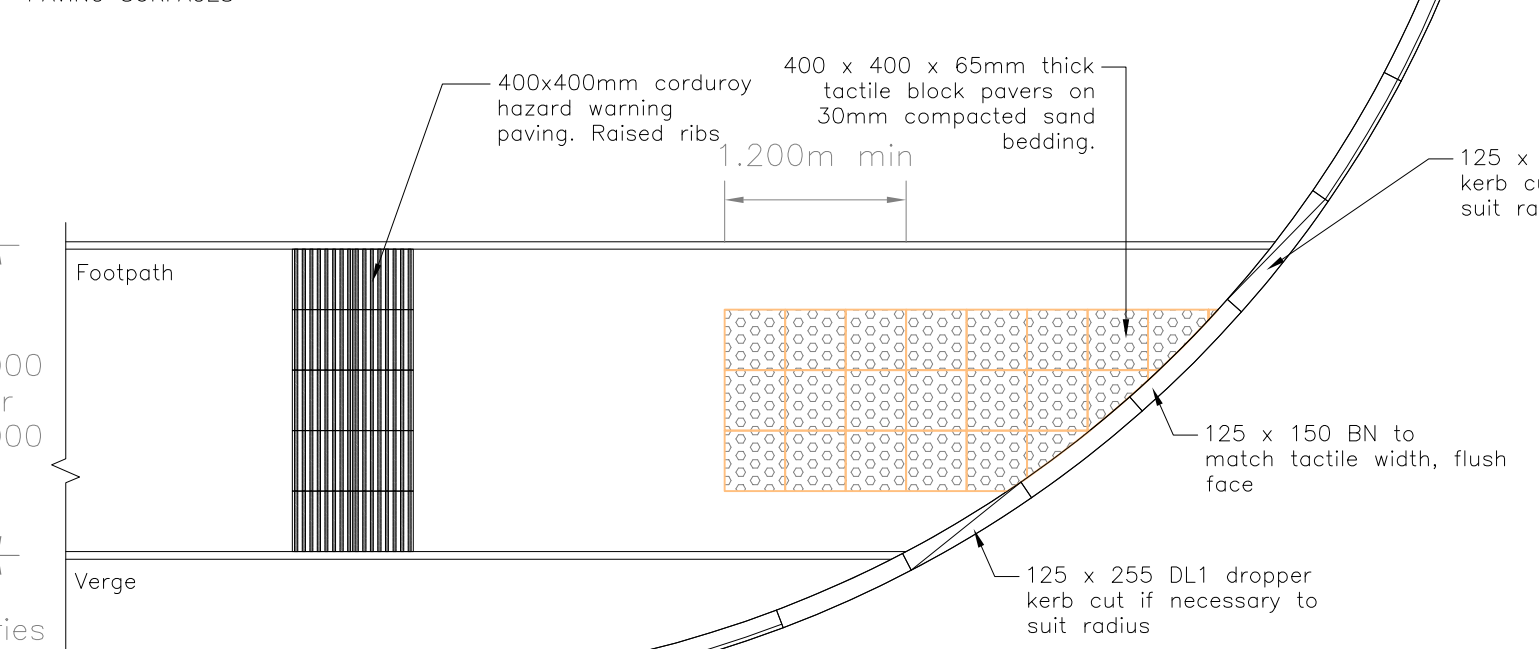
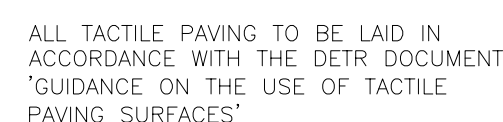
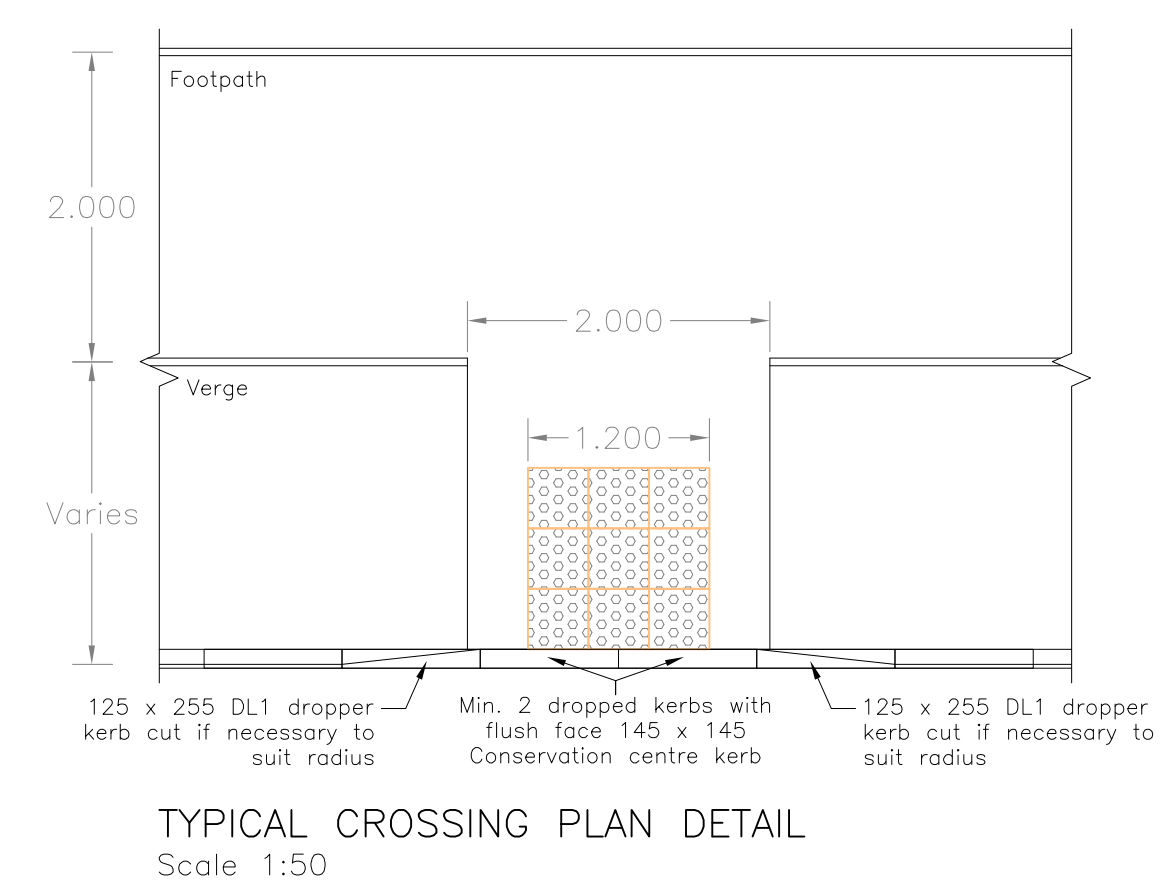
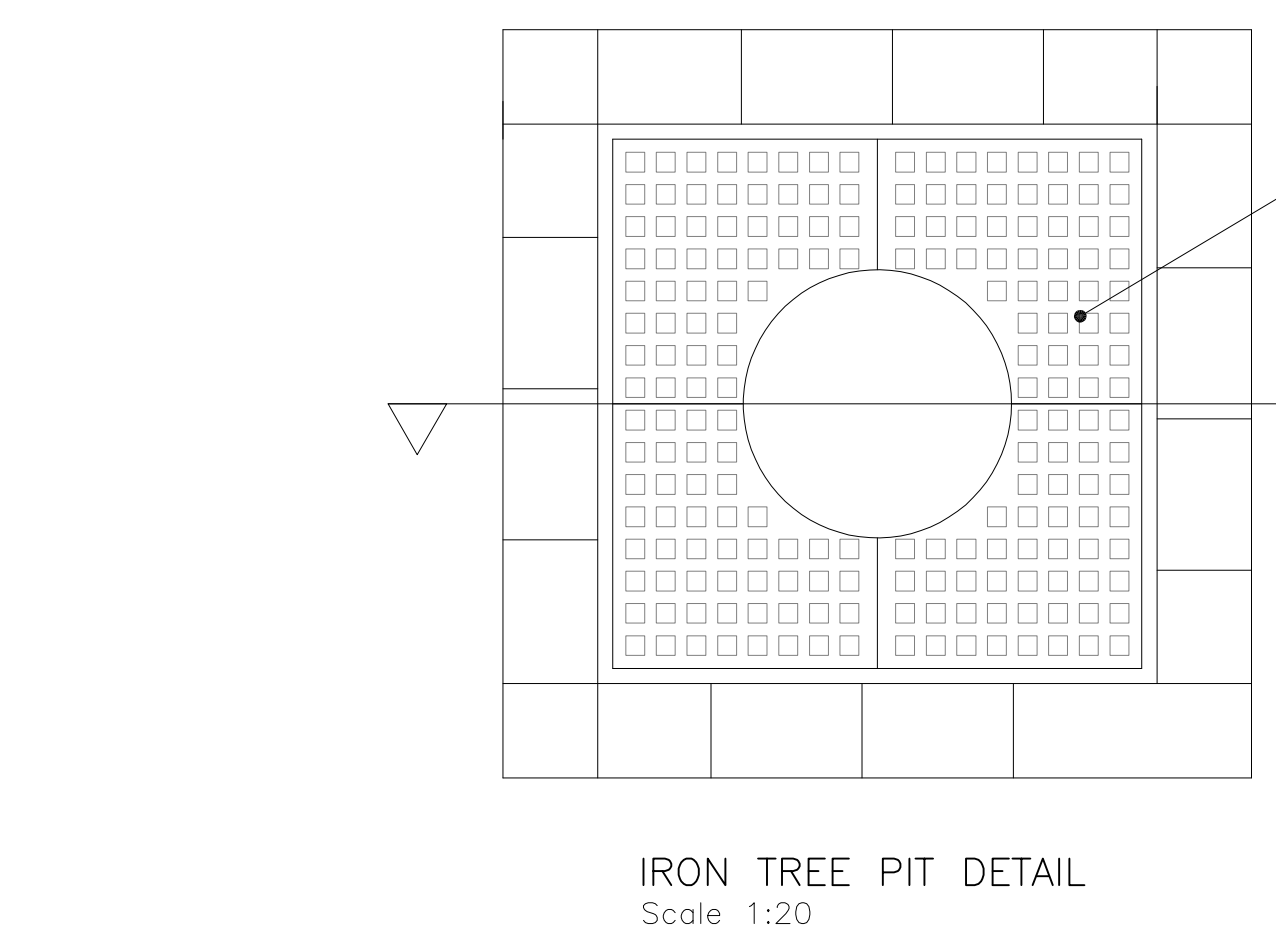
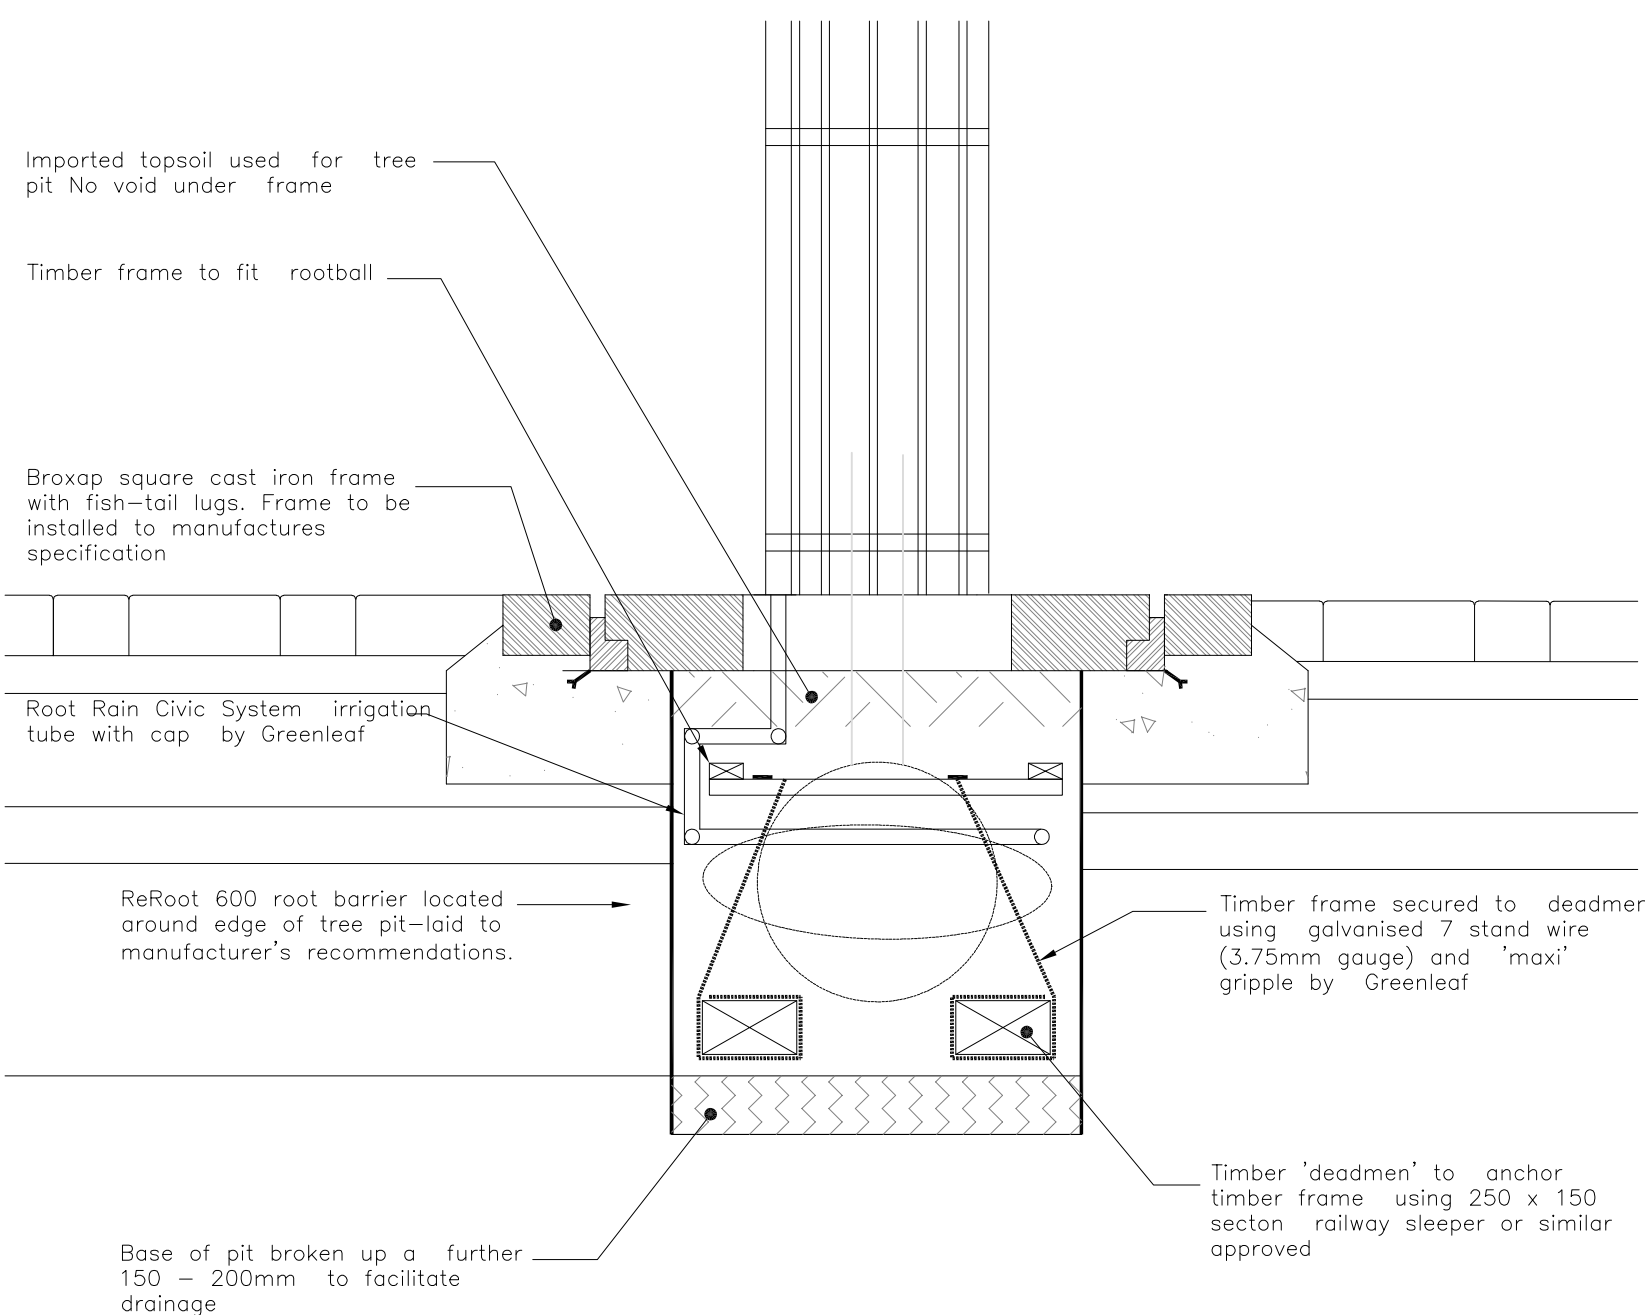
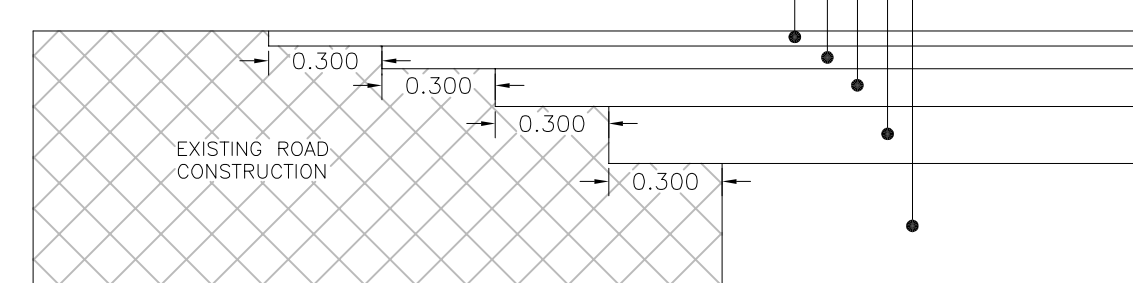
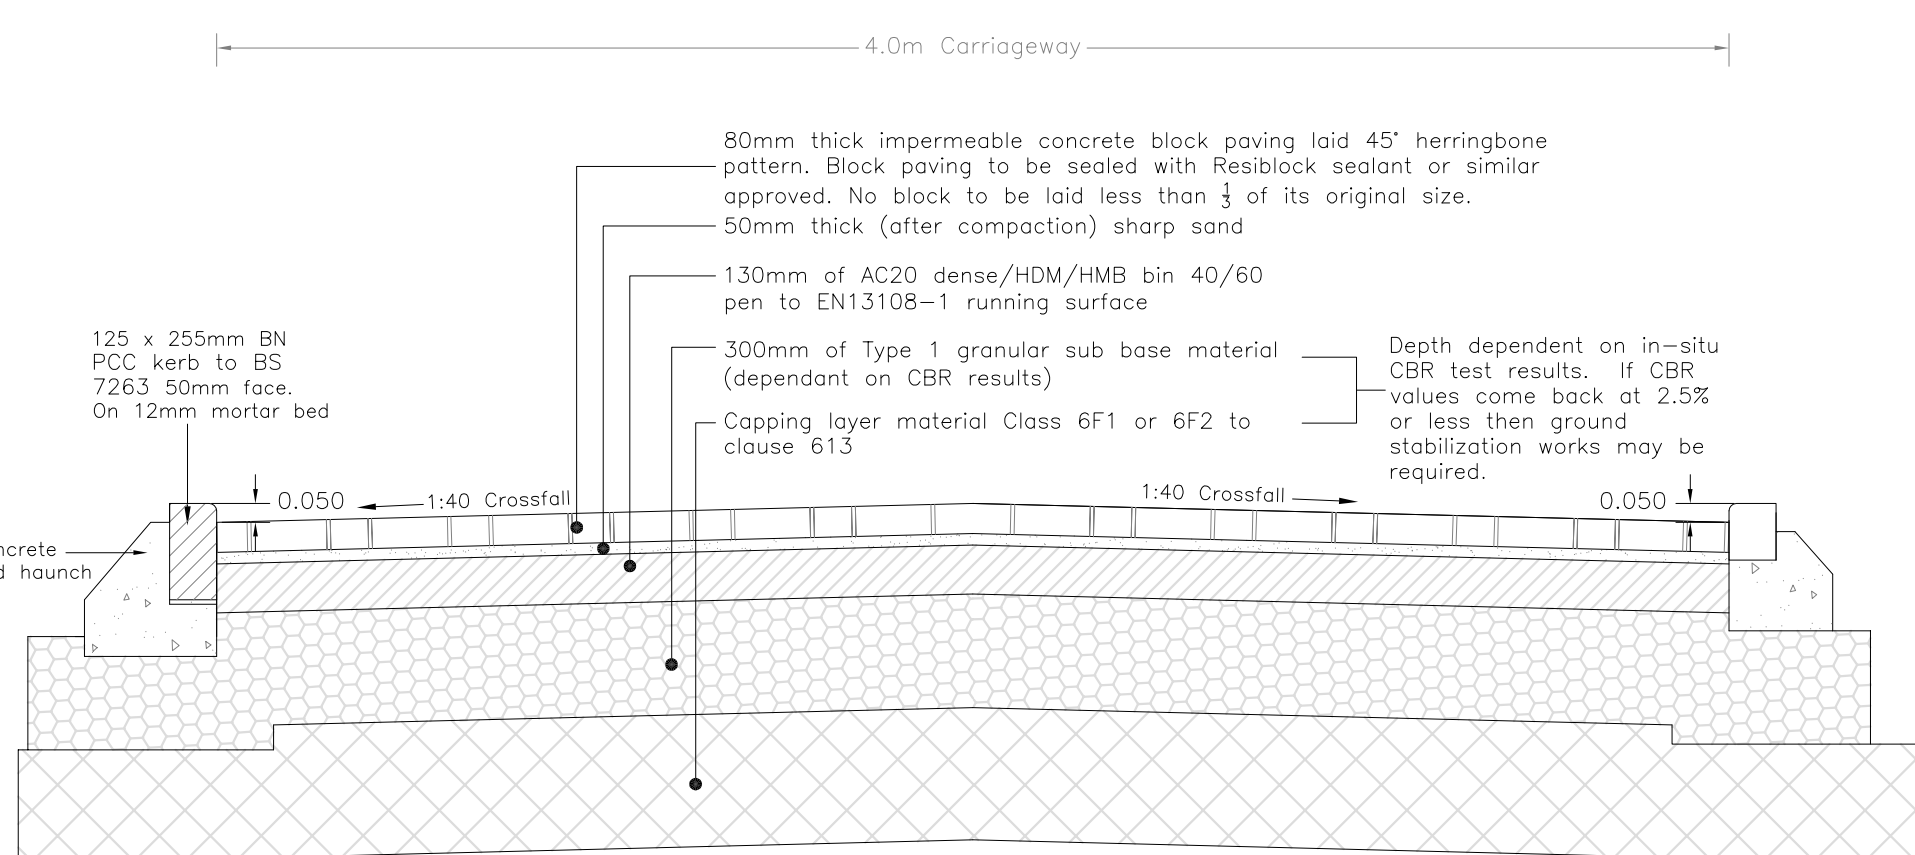
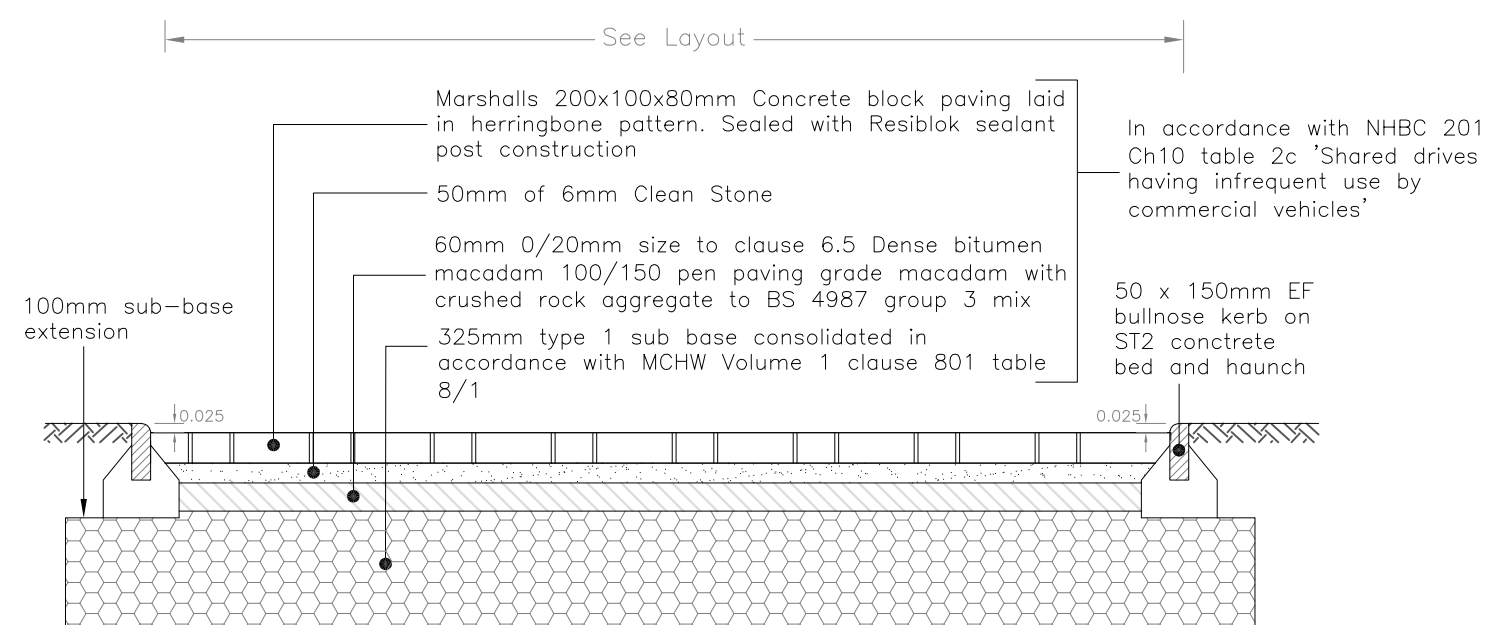
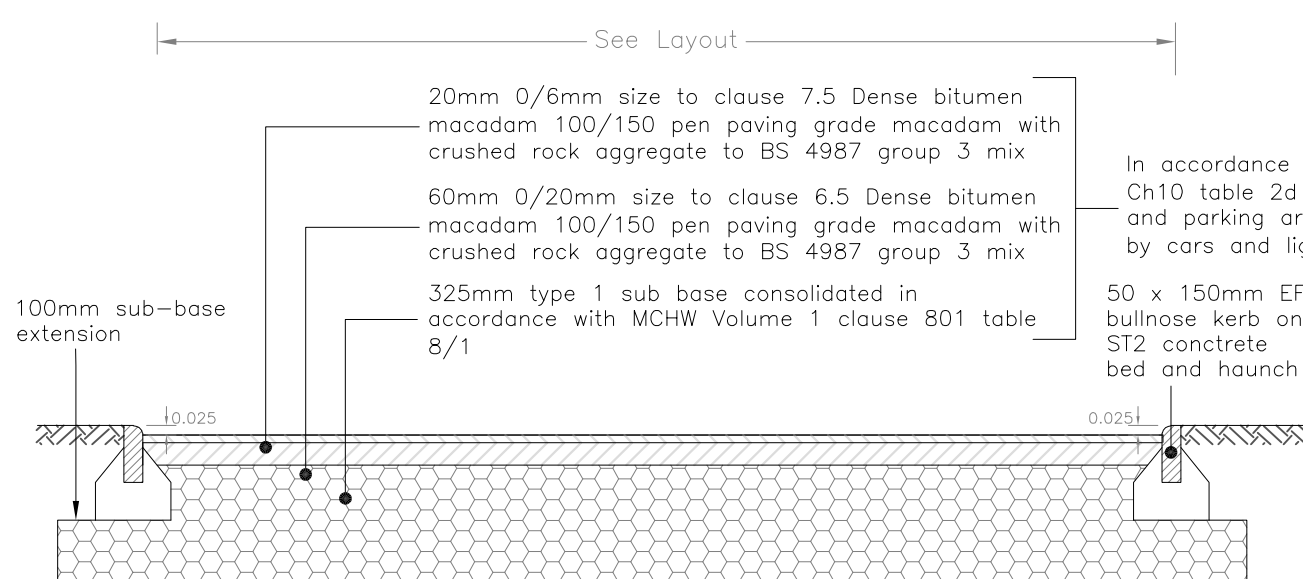
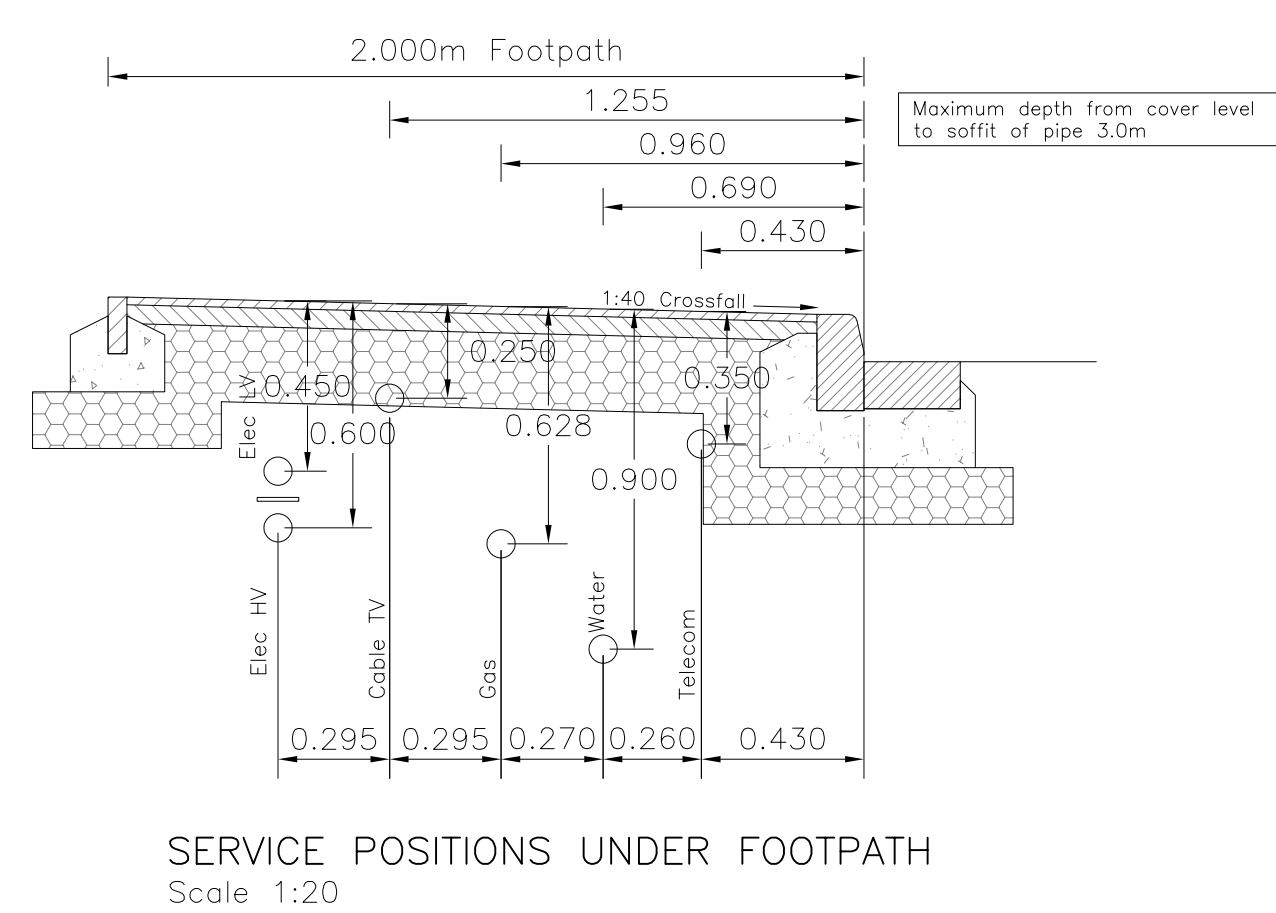


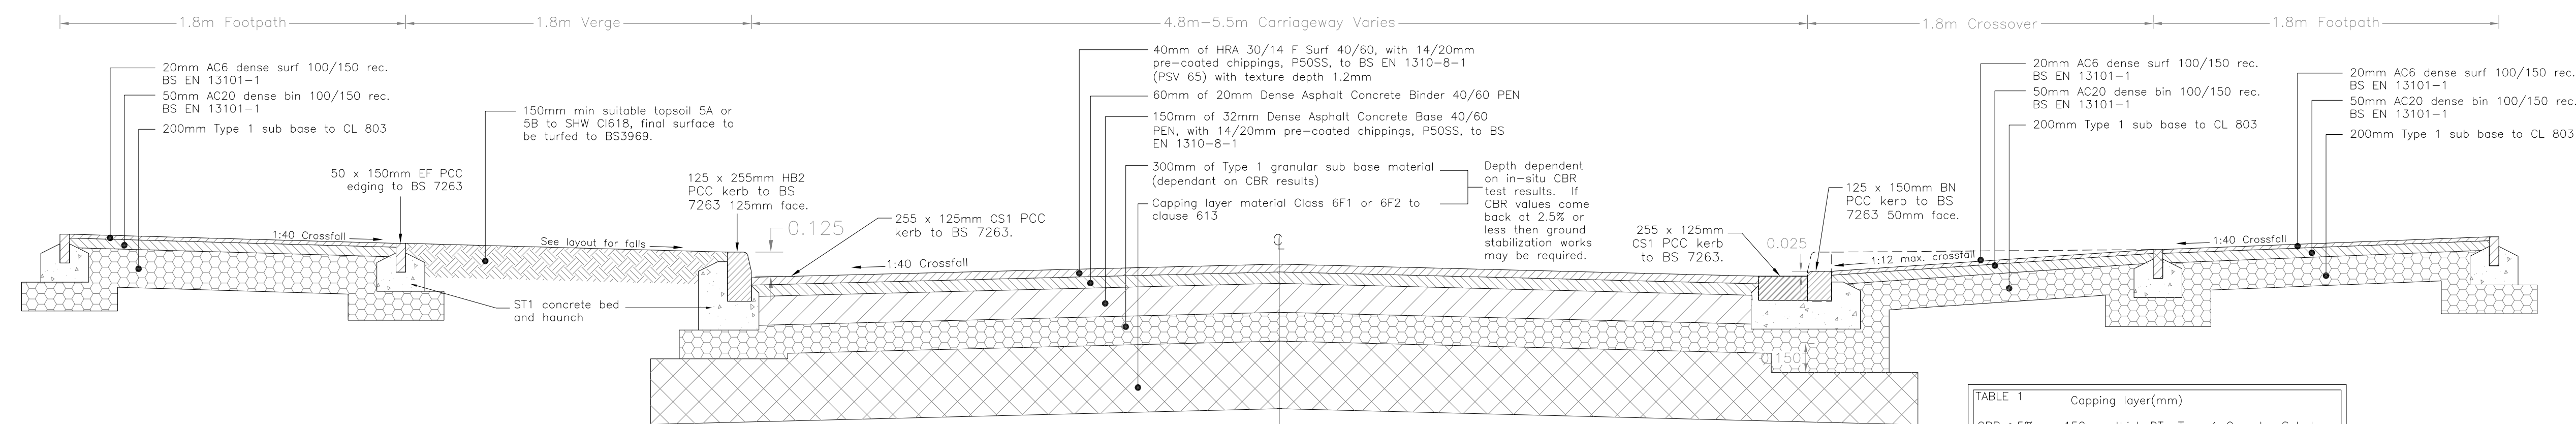

PRELIMINARY

REV. No.	DATE	DESCRIPTION	INITIALS
Client			
Project	New Barn Lane, North Bersted	Monarch House, Barton Lane, Abingdon, Oxon, OX14 3NB Tel: 01235 555173 Fax: 01235 523226	
Title	Road Construction Details 99 Unit Scheme (Alternative Application)	Scale As shown@A0 Checked KTG	Date Feb'19 Drawing No. LHS232:4020 Rev
		Drawn TDF	